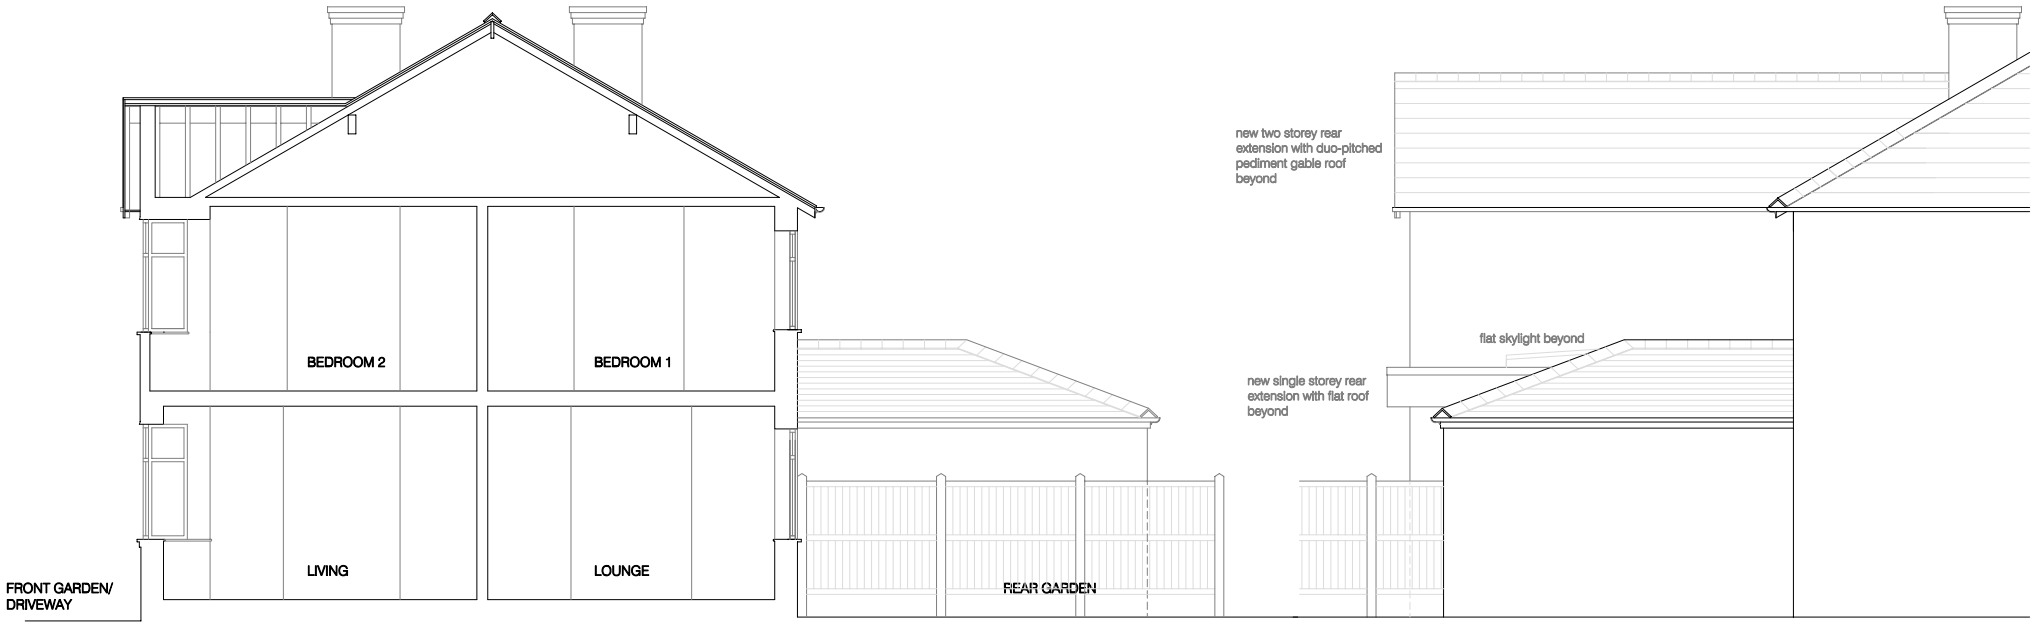



SECTION (EXISTING)

FLANK ELEVATION (PROPOSED) - No. 87 Higher Road side

(No. 87 Higher Road) -
Single storey rear extension 4828 approx

(No. 87 Higher Road) - MAIN HOUSE

(No. 89 Higher Road) -
Single/two storey rear extension beyond
5062.5

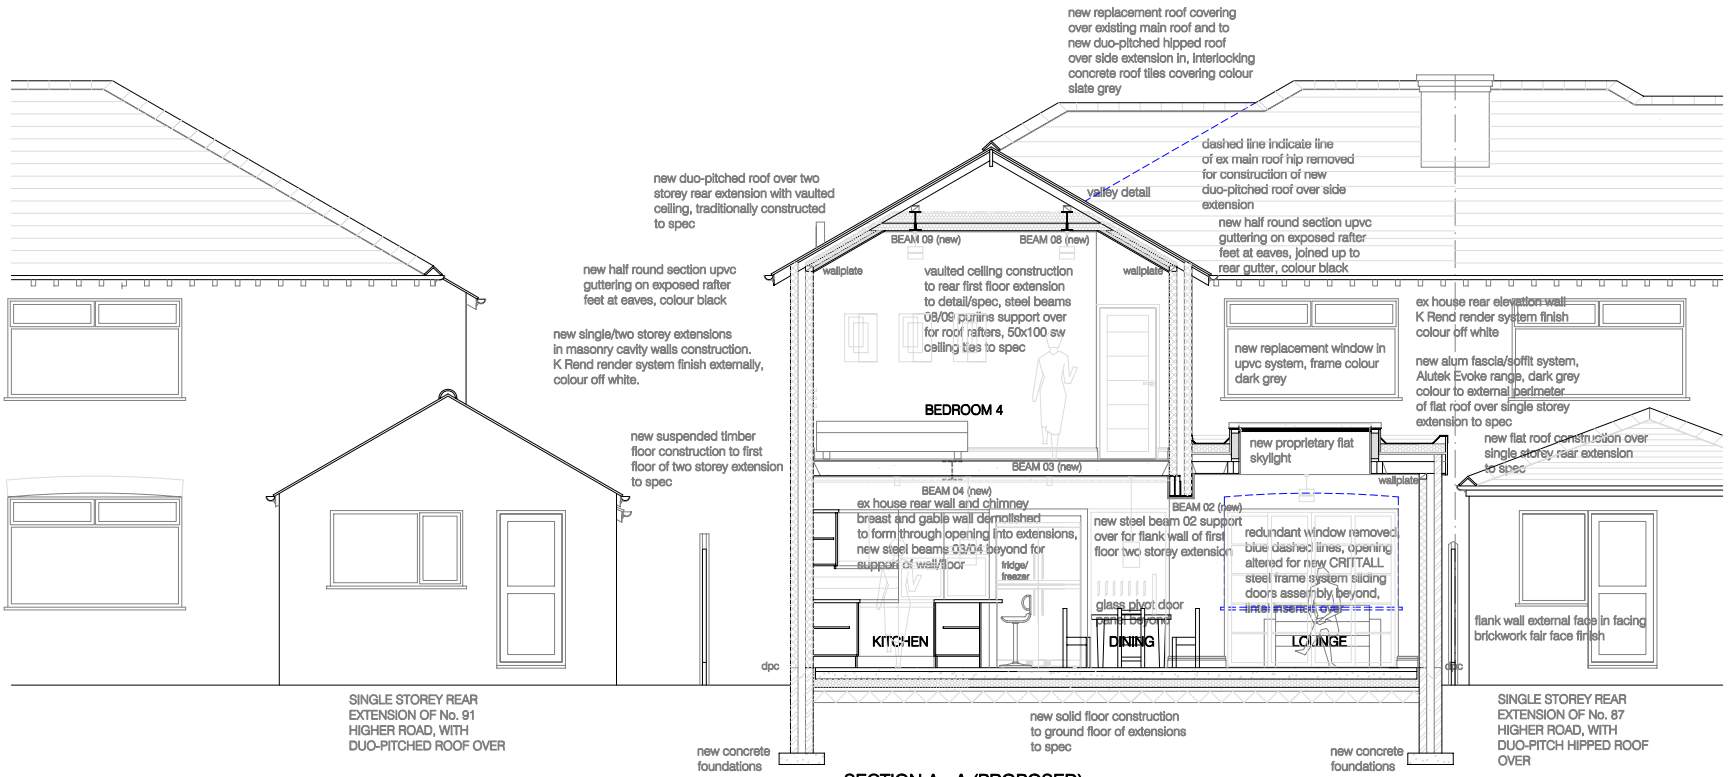


SECTION A - A (PROPOSED)

two storey rear extension 5310 approx

single storey rear extension 3305 approx

(No. 91 Higher Road) (No. 89 Higher Road) (No. 87 Higher Road)

dashed lines (blue) indicate line

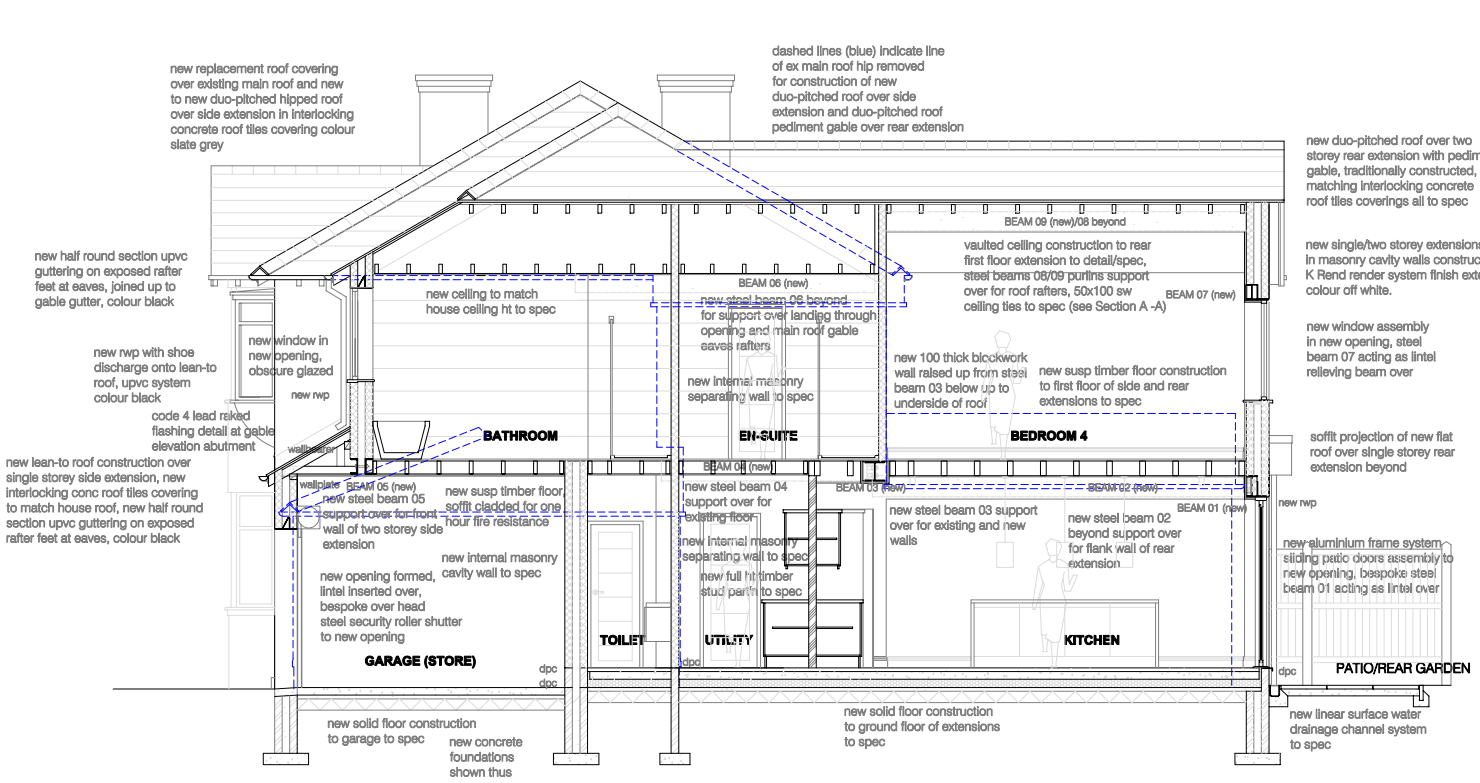

SECTION B -B (PROPOSED)

single storey
side extension 1000

two storey side extension 7069 approx

single/two storey rear extension 5062.5

Scale 0 1 2 3 4 5 6 7 8 9 10 metres

Rev A 23 Dec 2023:
Bedroom 4 window size and pattern amended to
Planning Authority's requirements

T2D (Team2Design)
Architectural and Structural Design Consultancy
email: team2design@btinternet.com
tel: 07930 607827 (mobile)

client:
Mrs Clara/Mr Michael DOUGLAS

project:
Proposed demolition of single storey side (garage) and single storey rear (kitchen) additiona, erect single/two storey extensions to side and rear at:
89 HIGHER ROAD, HALEWOOD
LIVERPOOL, MERSEYSIDE L26 1TB

drawing title:
SECTIONS AS EXISTING AND PROPOSED

scale:	date:	drawing number:
1:100 @ A3	Oct 2023	89HR/05A