
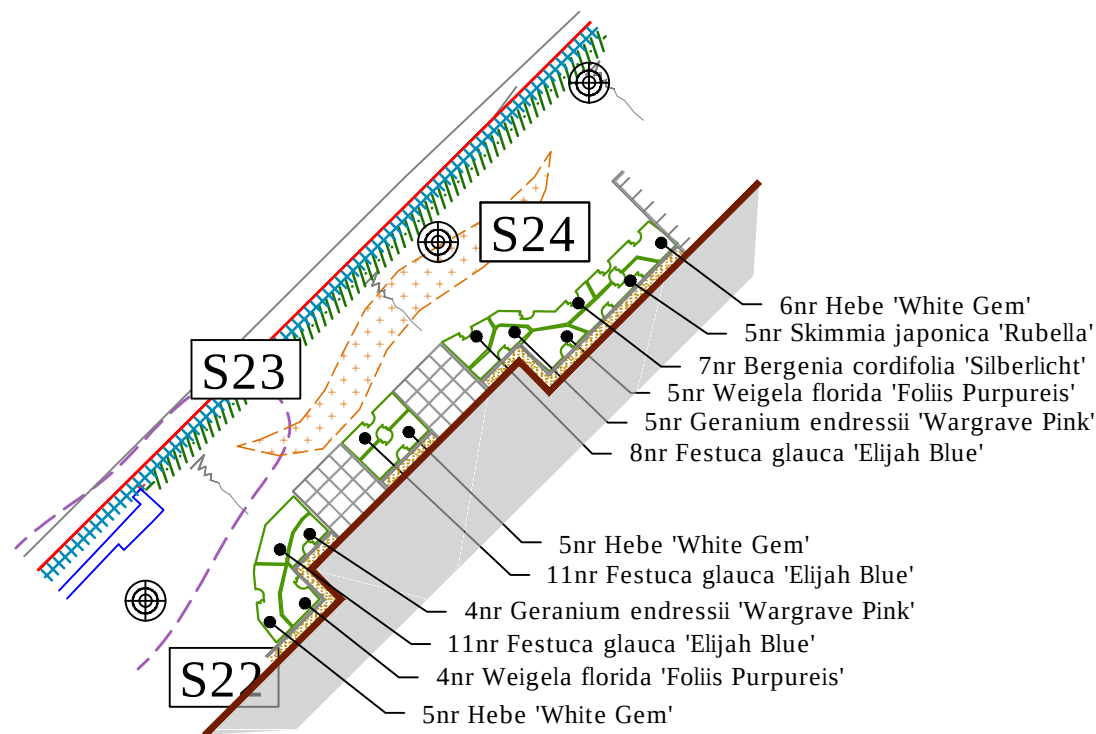
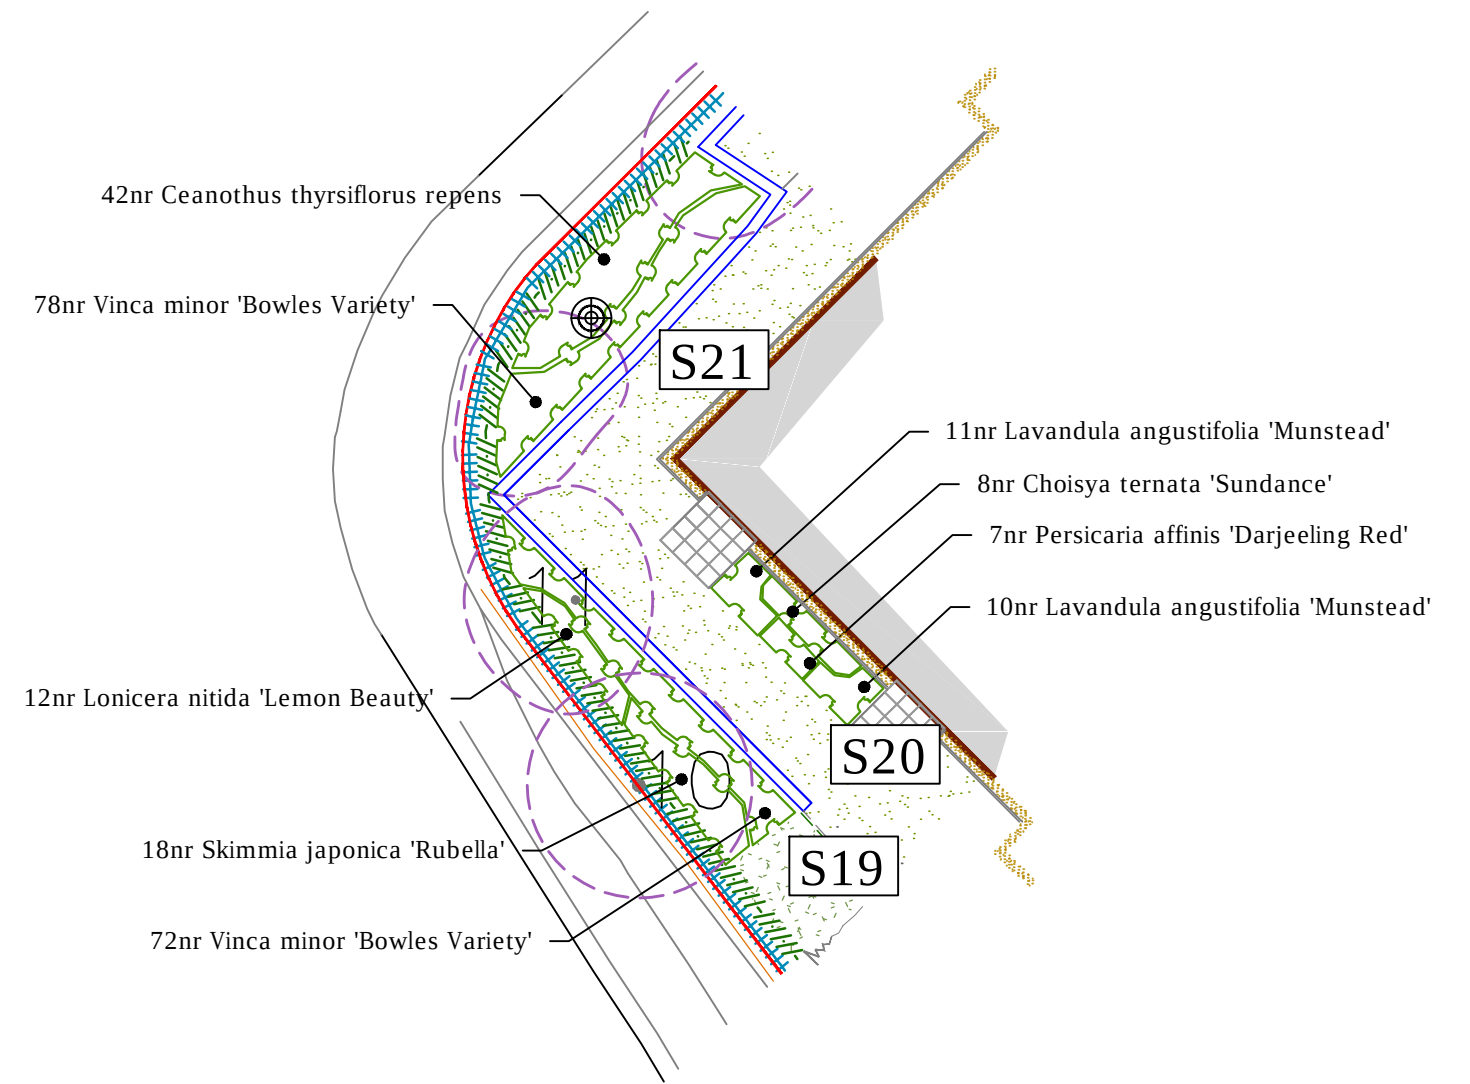
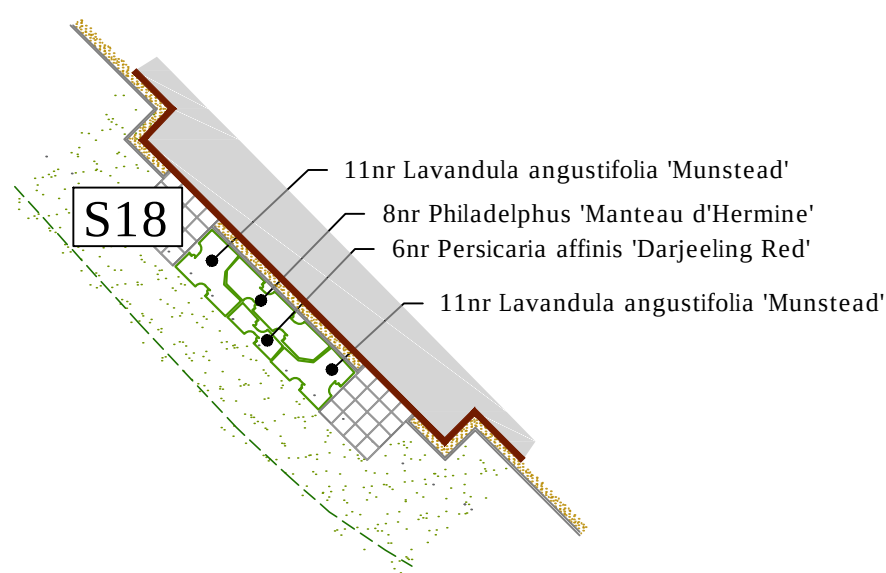


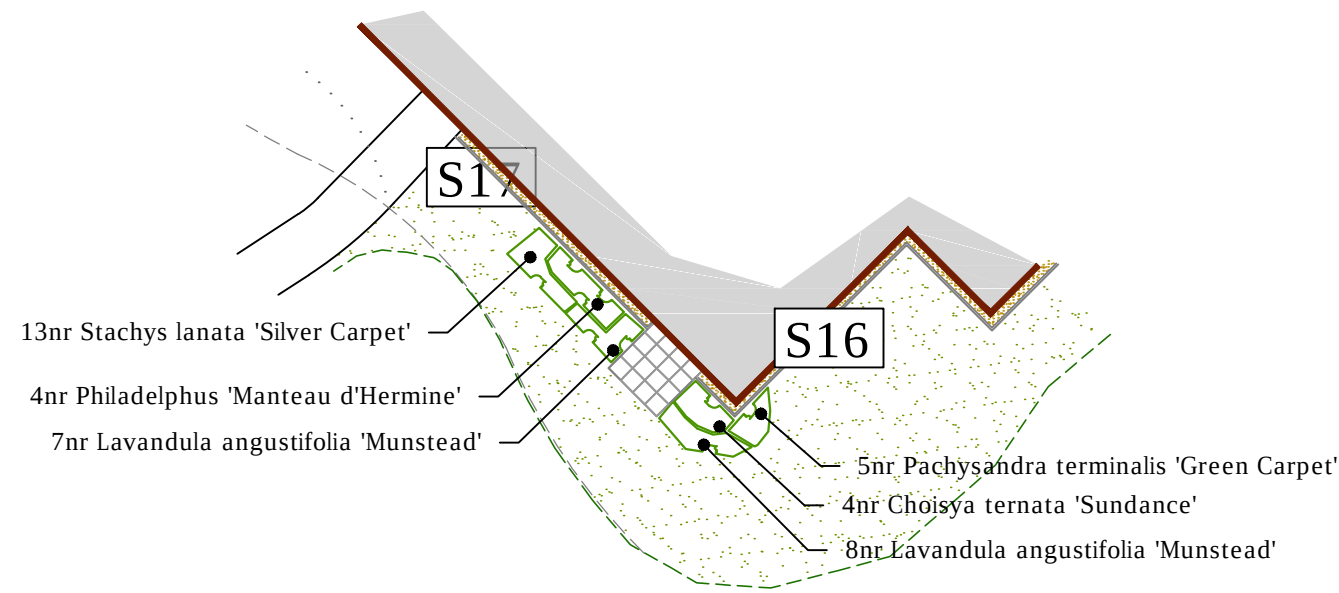

Rev: E: T10 and T11 removed from shrub bed S19 (SF)
Rev: D: Updated to Landscape Masterplan Rev.J (SF)
Rev: C: Boundary treatments adjusted (SF)
Rev: B: Substation relocated (SF)
Rev: A: S27 updated (SF)

February 2024
October 2023
July 2023
July 2023
May 2023

Sue Farmer BA MALD MLI
Landscape Architect

fdalandscape

Westleigh Hall
Wakefield Road
Denby Dale
Huddersfield HD8 8QJ
telephone 01484 861611
fax 01484 861616
isdn 01484 866900
email info@fdalandscape.co.uk
www.fdalandscape.co.uk

client McCarthy Stone			
project Proposed Residential Development HUYTON LANE, HUYTON			
drawing title LANDSCAPE DETAILS Shrub Beds S16 - S27			
scale 1:200 @A2	date April 23	drwn by SF	drawing no R/2671/4E