


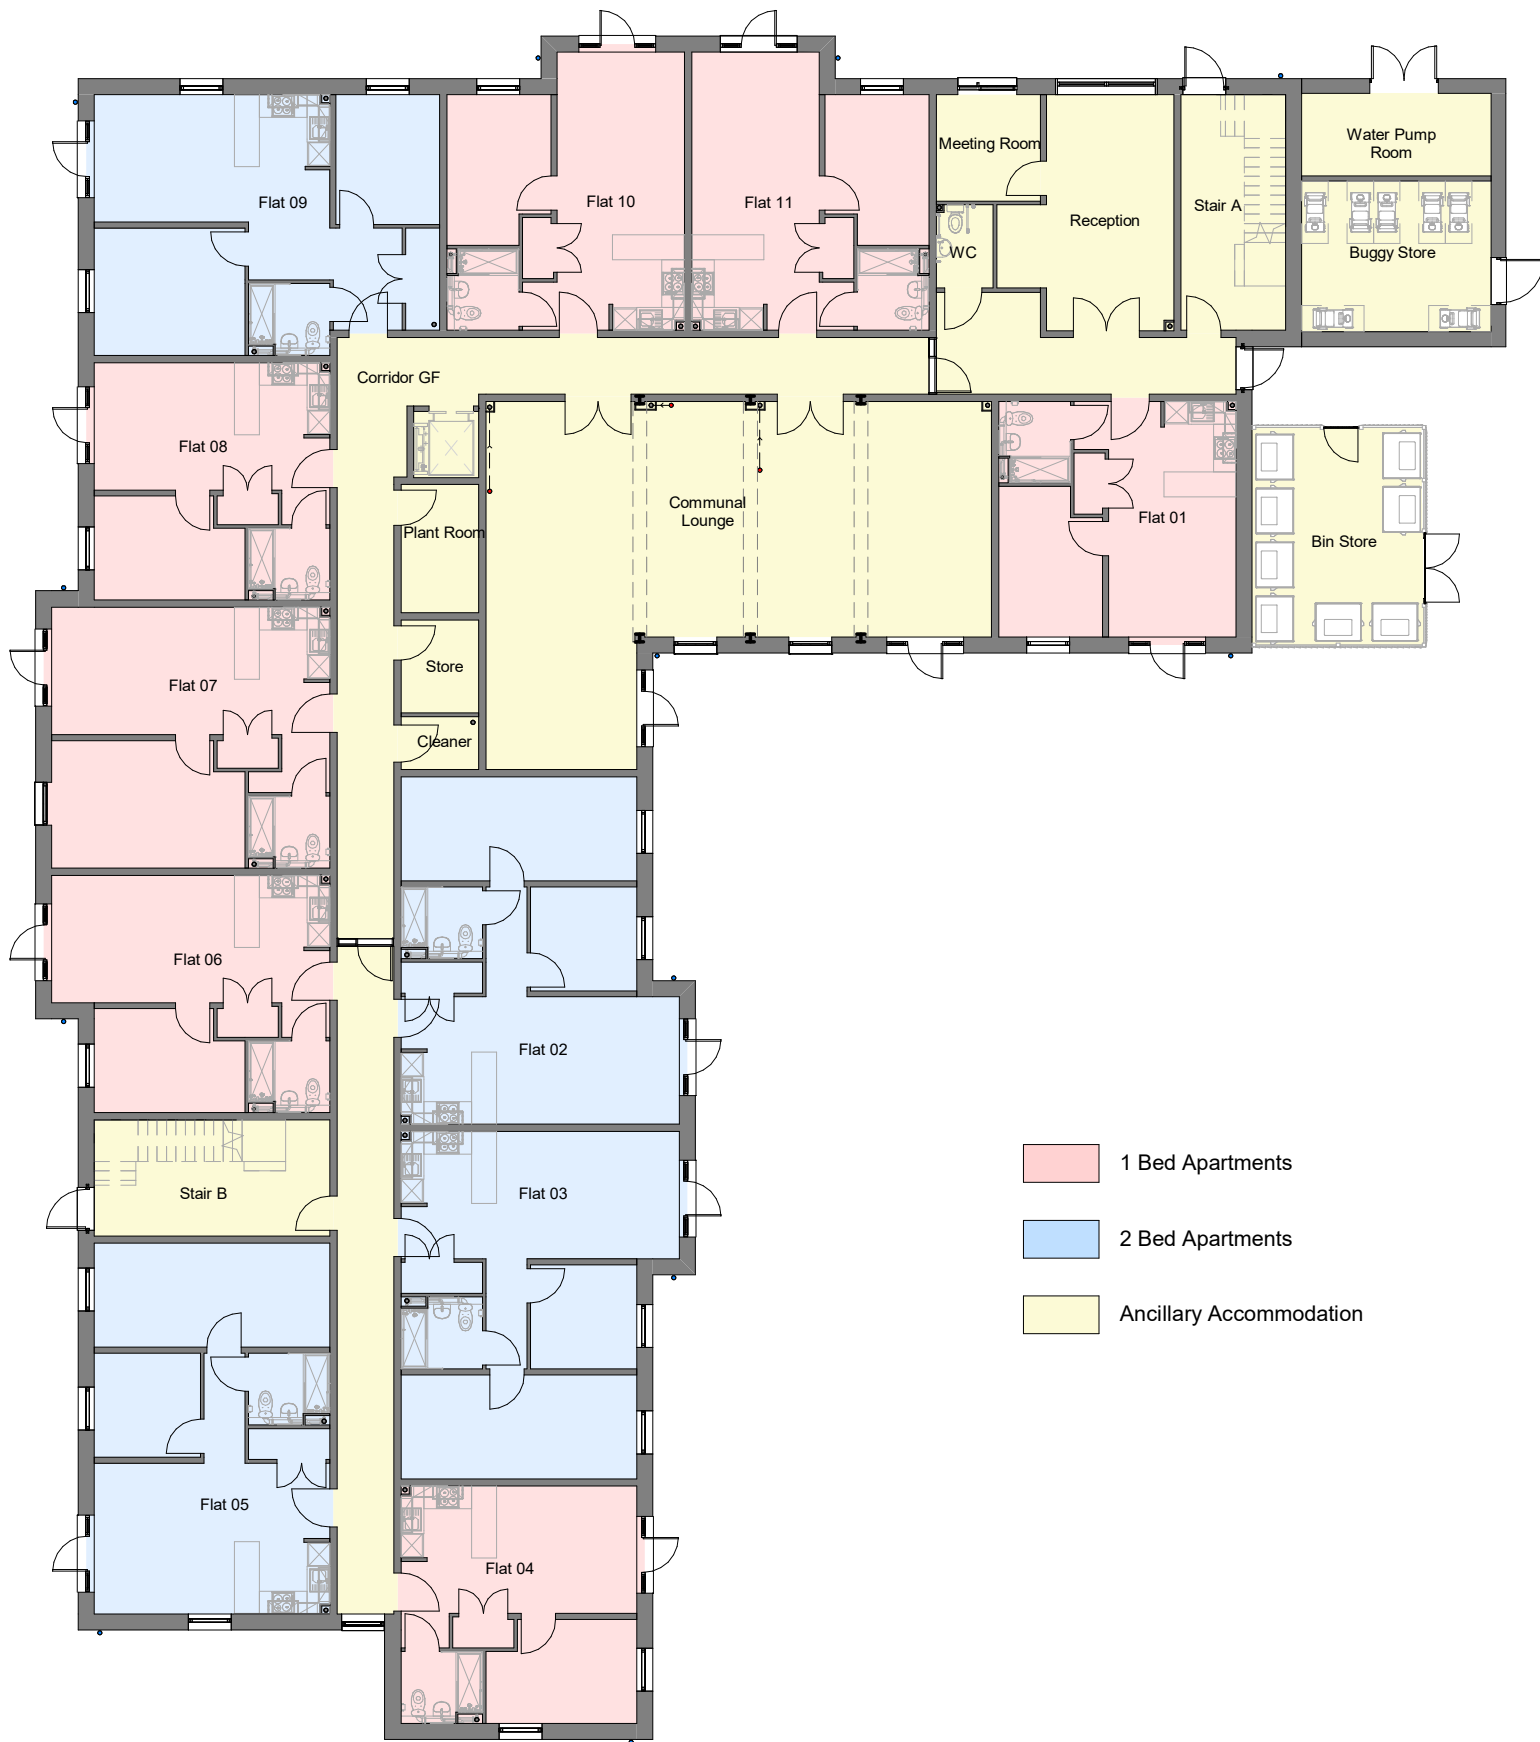

01 Ground Floor Plan
1004 Scale - 1 : 200

