



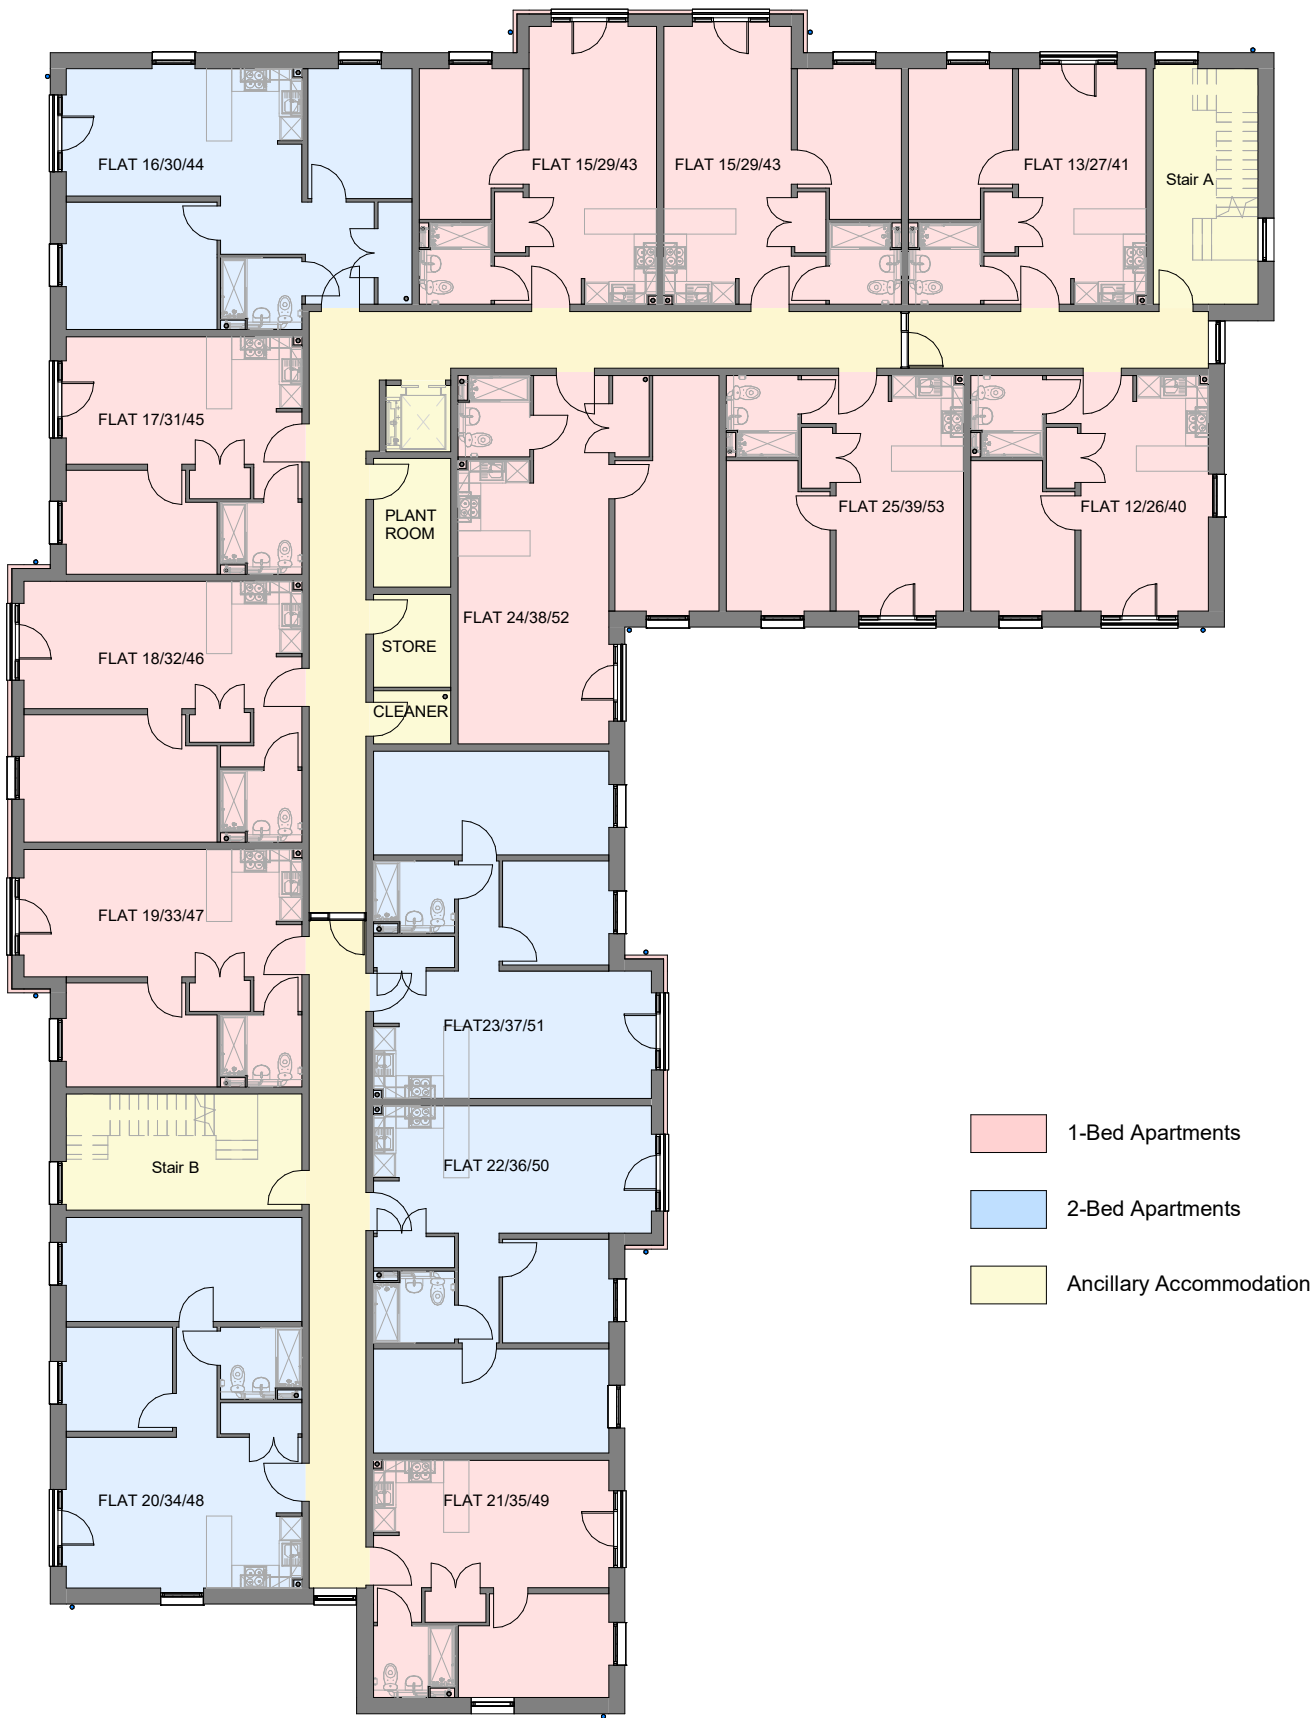

01 Upper Floors Plan
1005 Scale - 1 : 200

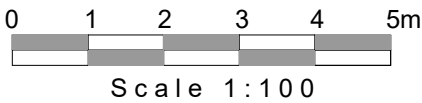

Issued for:		PLANNING	
Project/Client:		Project Number:	22053
McCarthy Stone		Drawing:	Proposed Upper Floors
Project Evolve Huyton		Plan	
Scale:		Dwg No:	Rev:
1 : 200@A3		1005	P2

BrightSPACE
architects

27 Glasshouse Studios, Fryem Court Road, Fordingbridge, Hampshire, SP6 1QX
T: (01425) 655806/653639
www.brightspacearchitects.com
© BrightSpace Architects Ltd. Contractors must work only to agreed dimensions which are to be checked on site. Registered Office: 27 Glasshouse Studios, Fryem Court Road, Fordingbridge, Hampshire, SP6 1QX. Registered Number: 07280028

P2	16.02.24	Issued for Section 73 Planning Amendment
P1A	13.04.23	Additional windows to NE staircase and SW flat
P1	03.02.23	Planning Issue
Rev.	Date	Details

TT	MA
AL	MA
AL	MA
Drawn	Chkd