




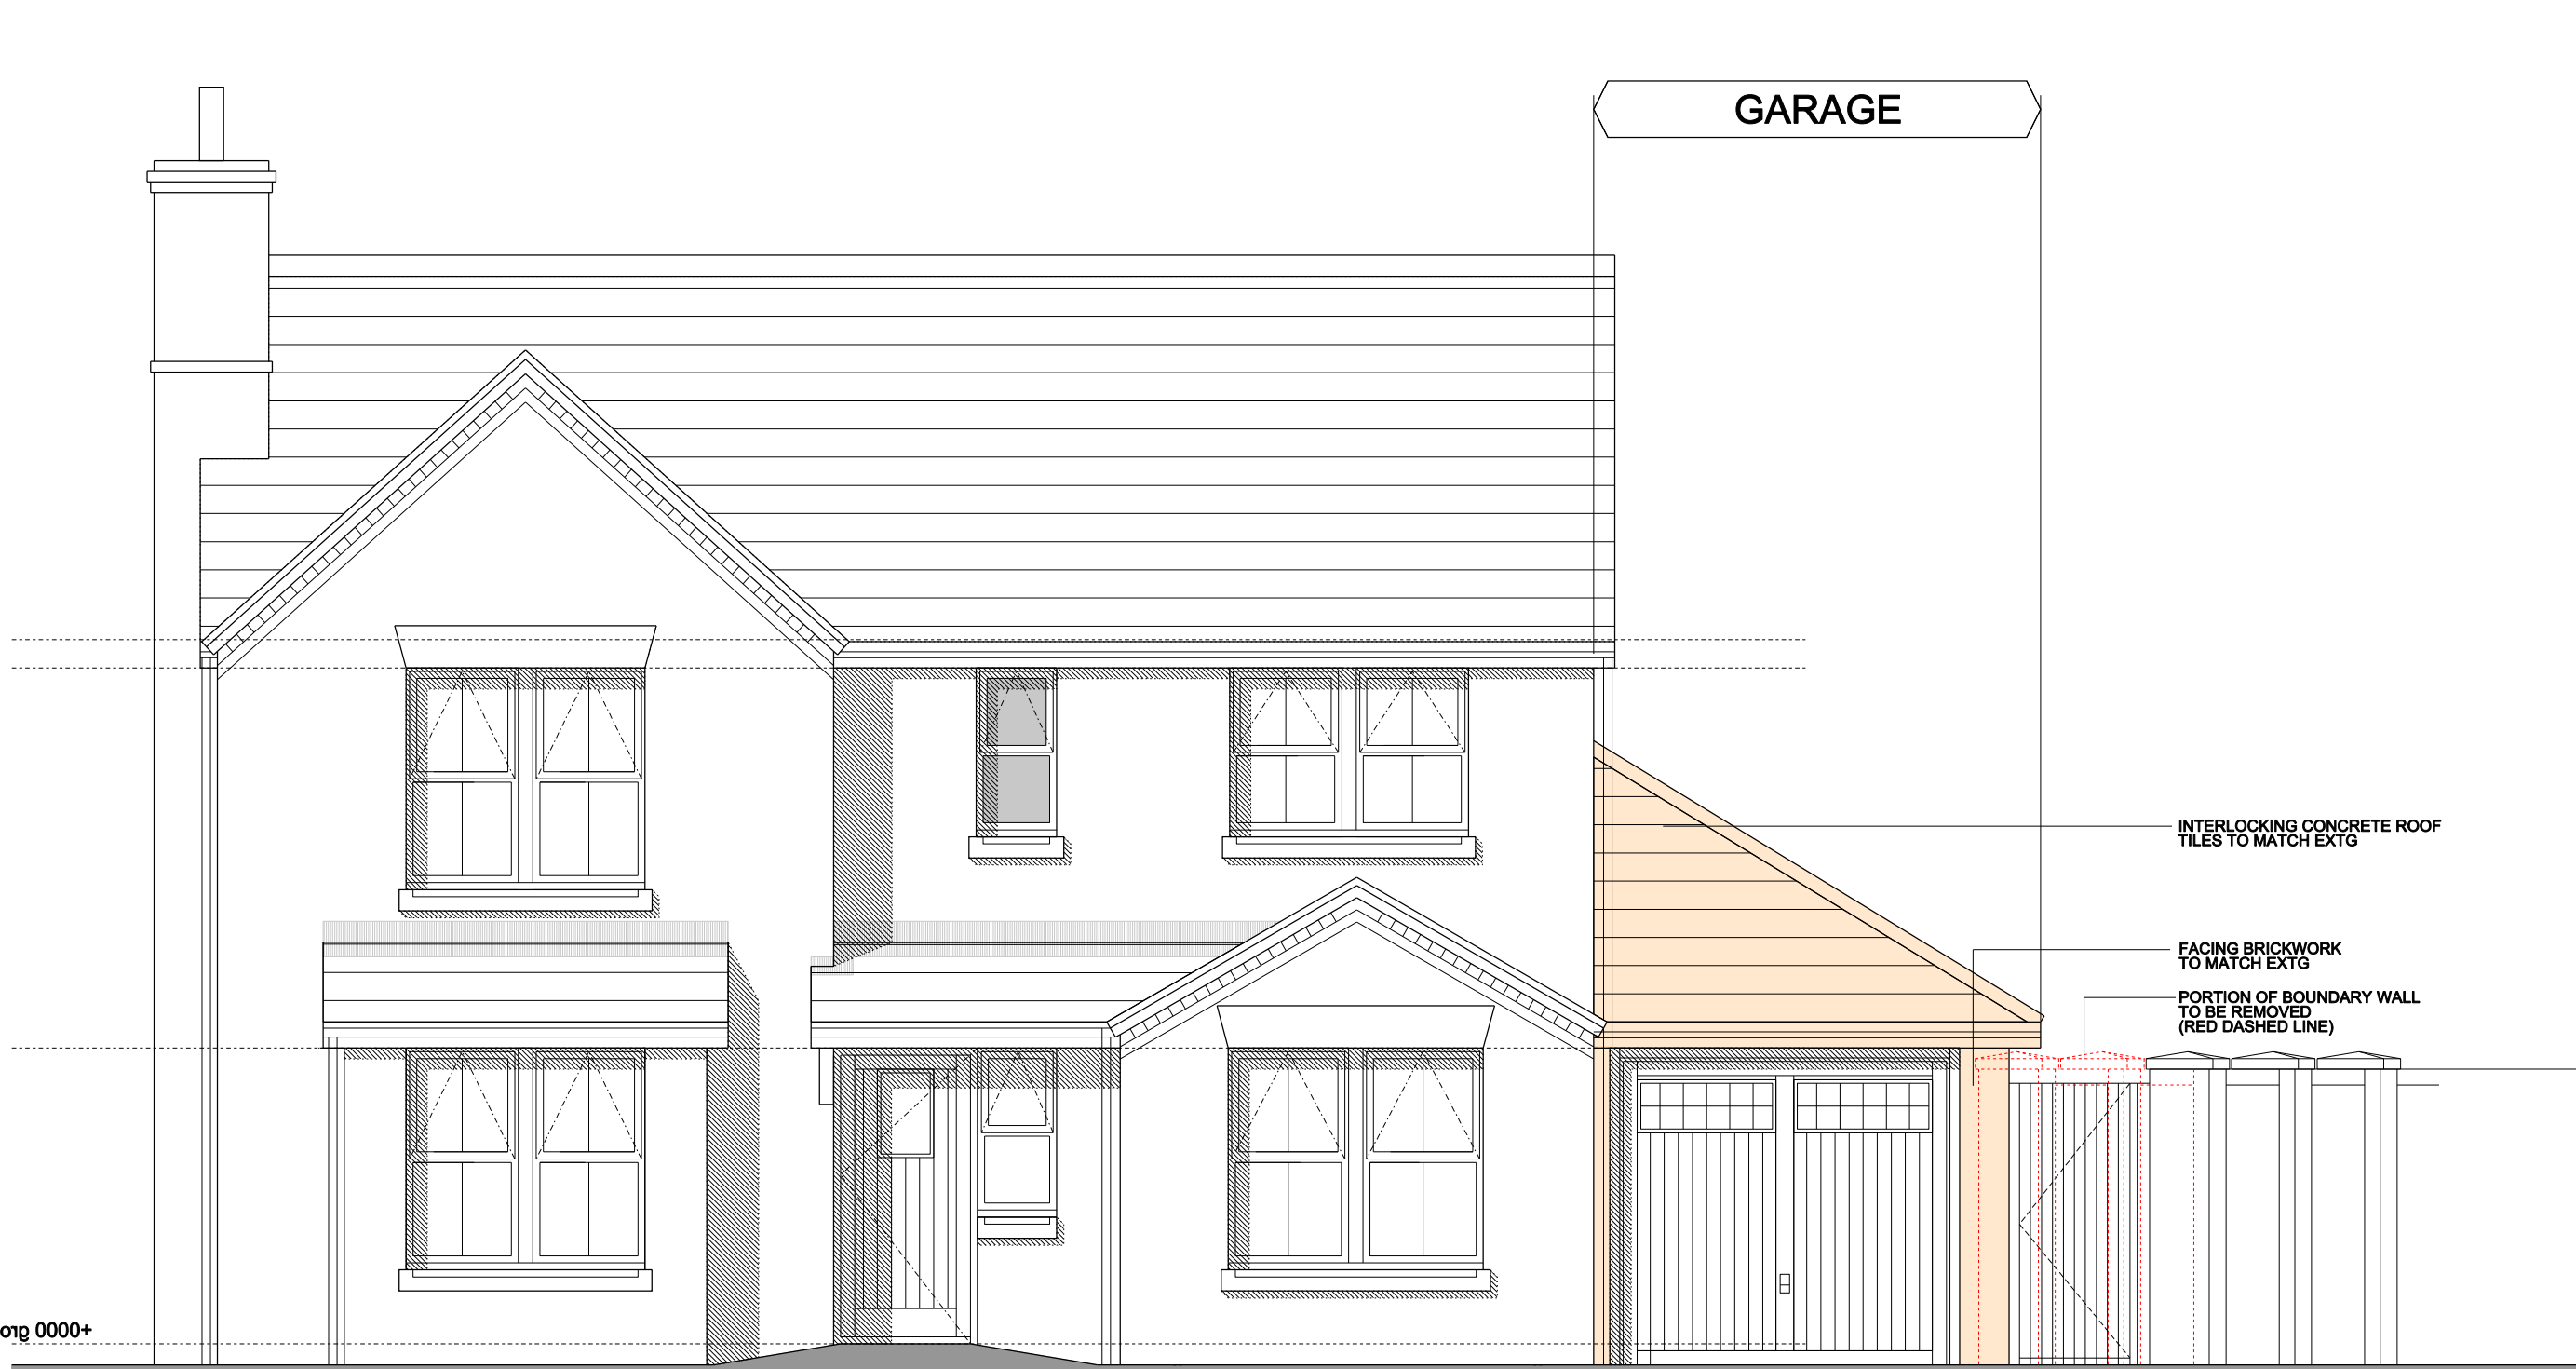


FRONT ELEVATION

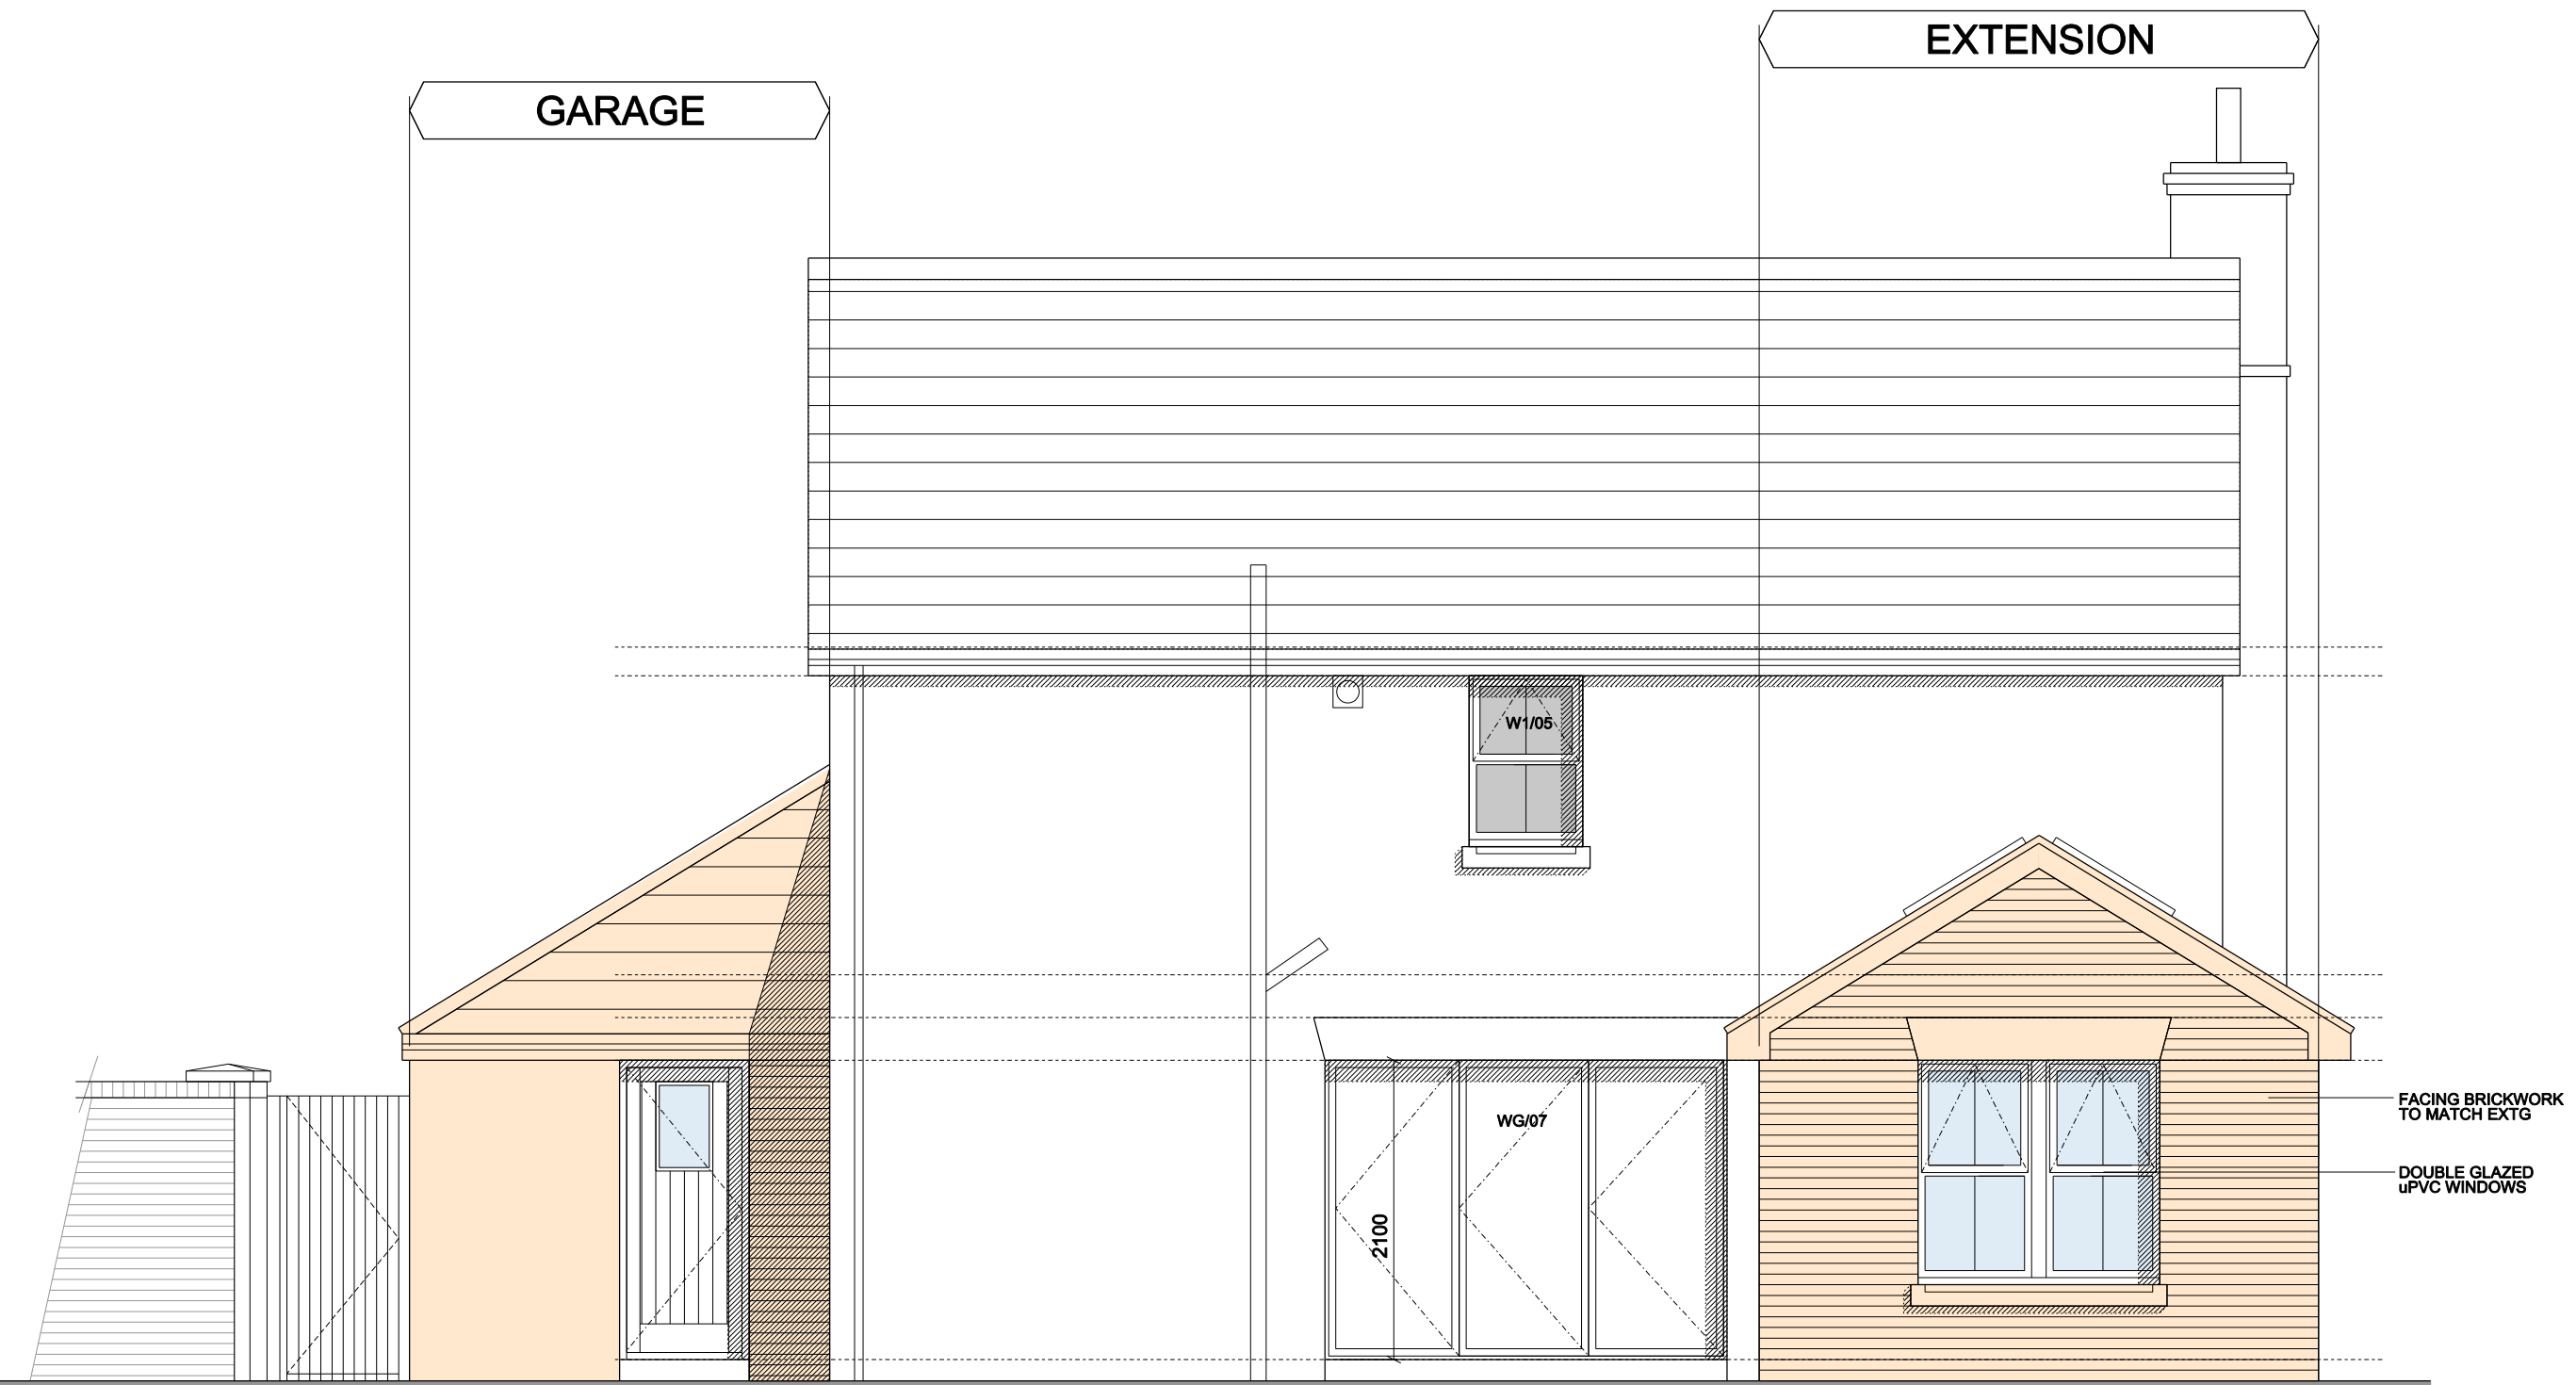

REAR ELEVATION

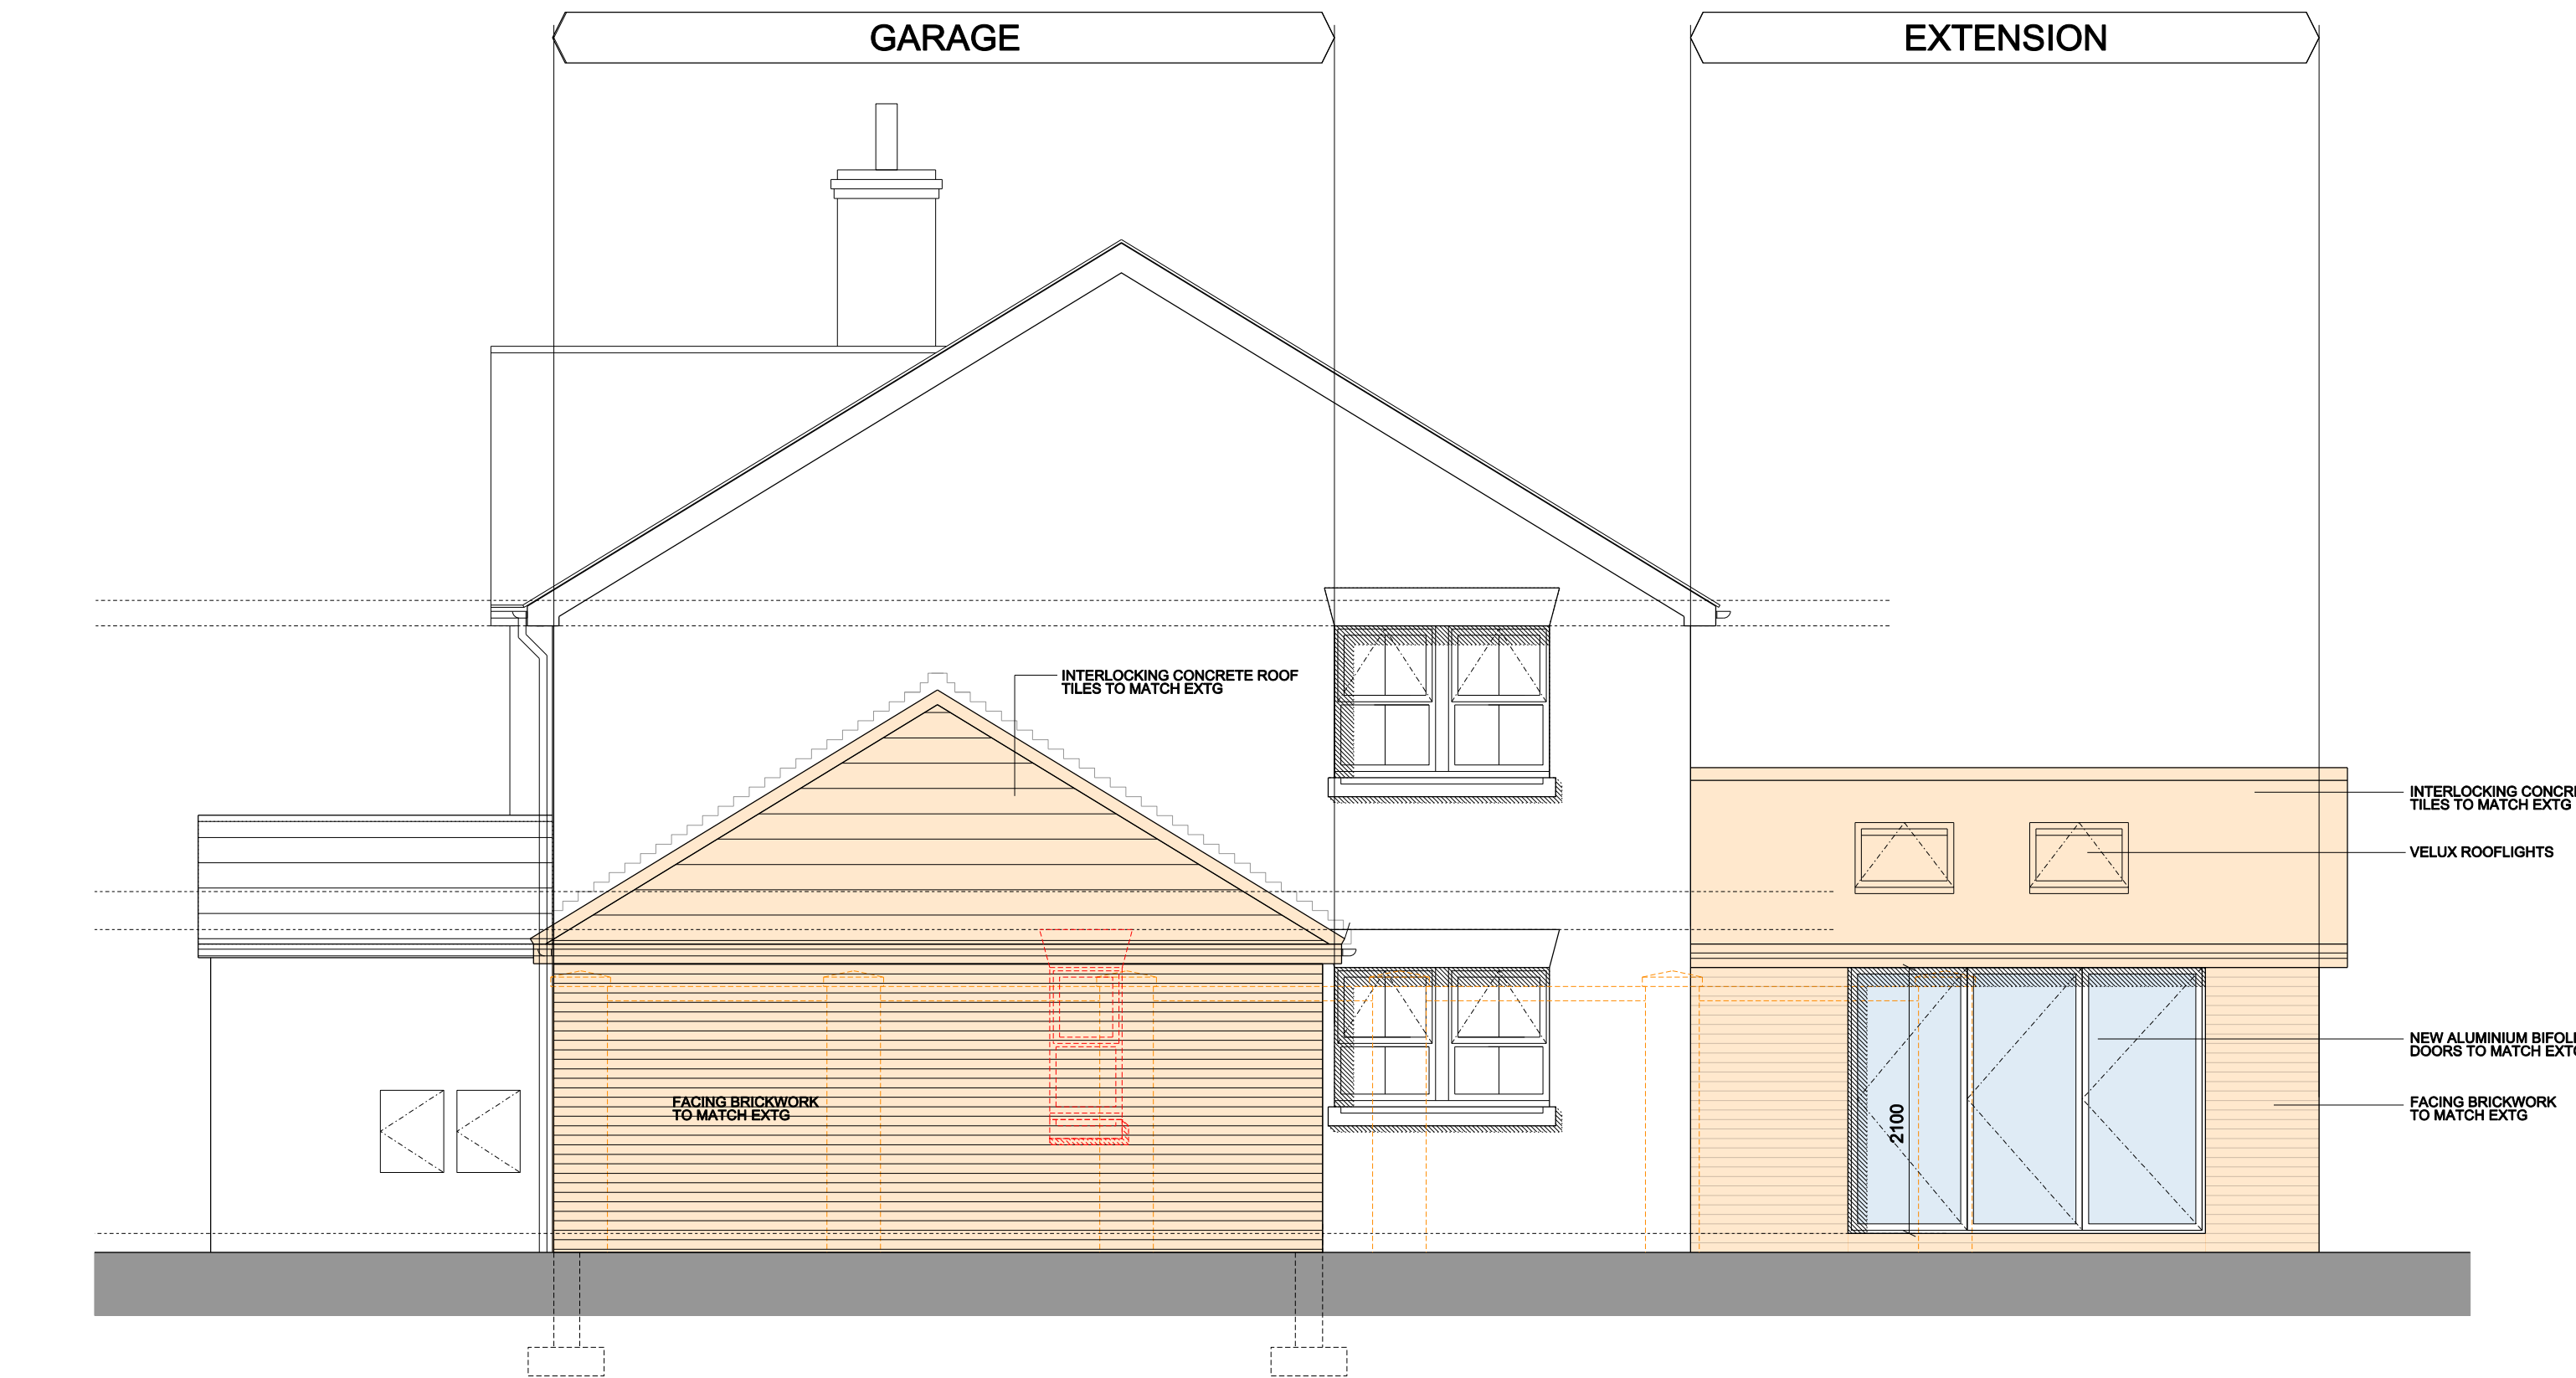

SIDE ELEVATION

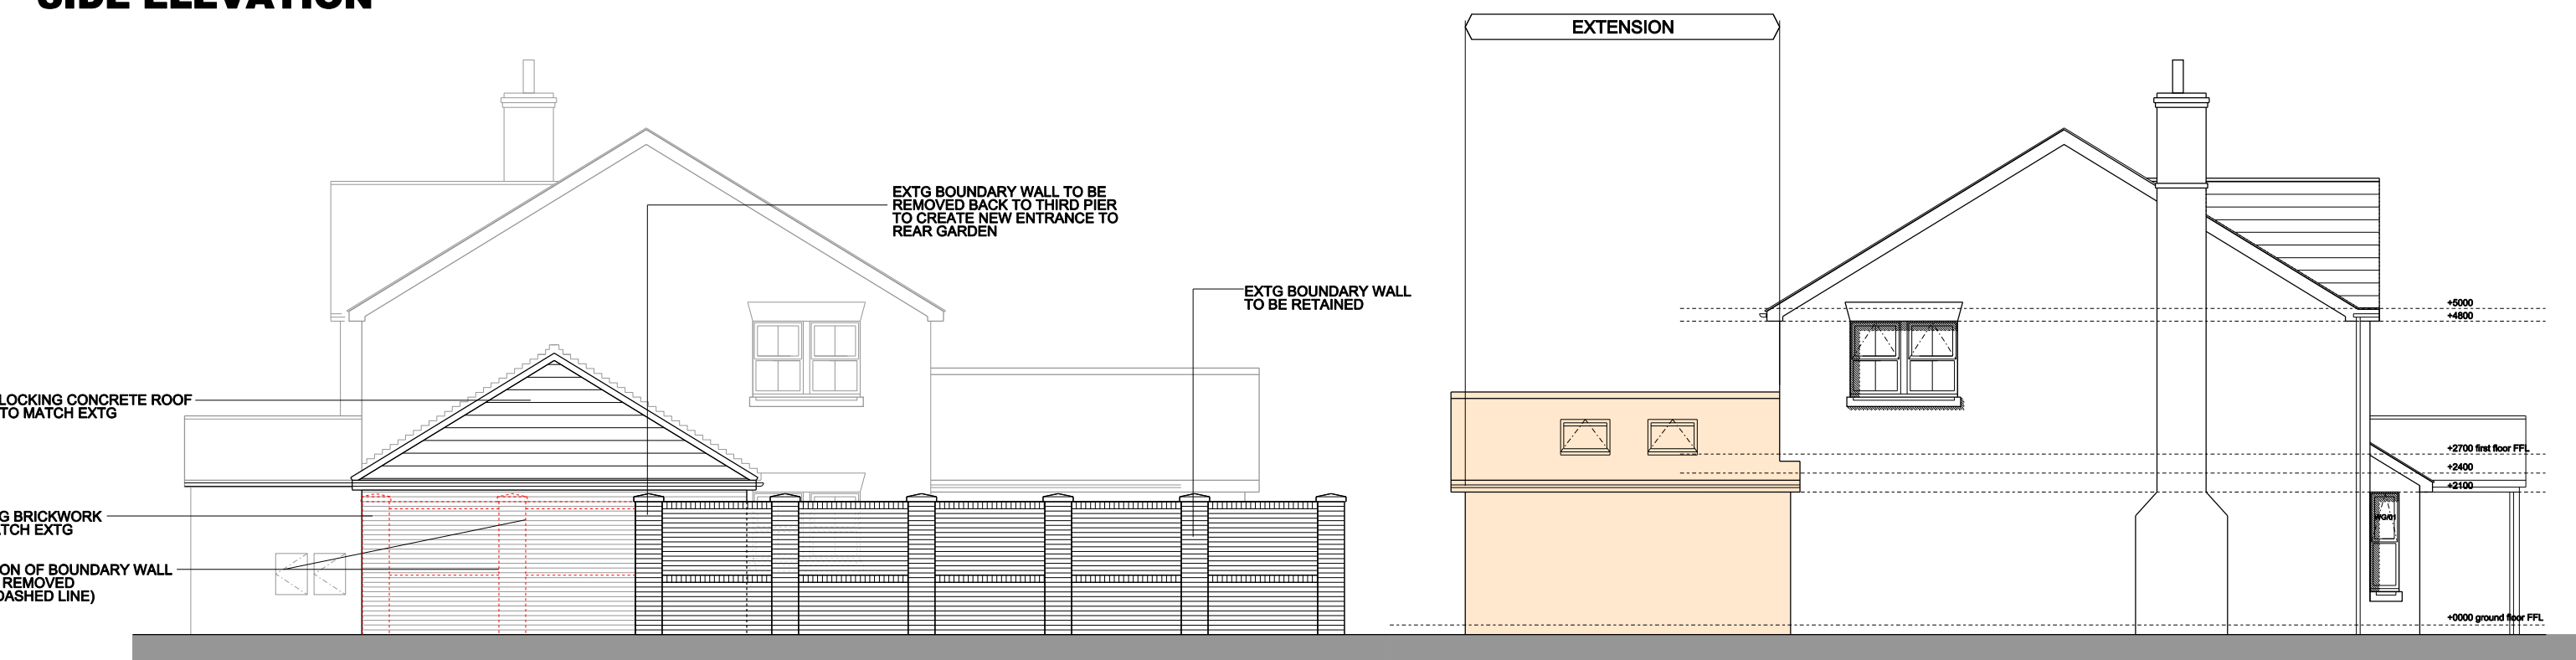

SIDE ELEVATION 1:100

SIDE ELEVATION 1:100

