


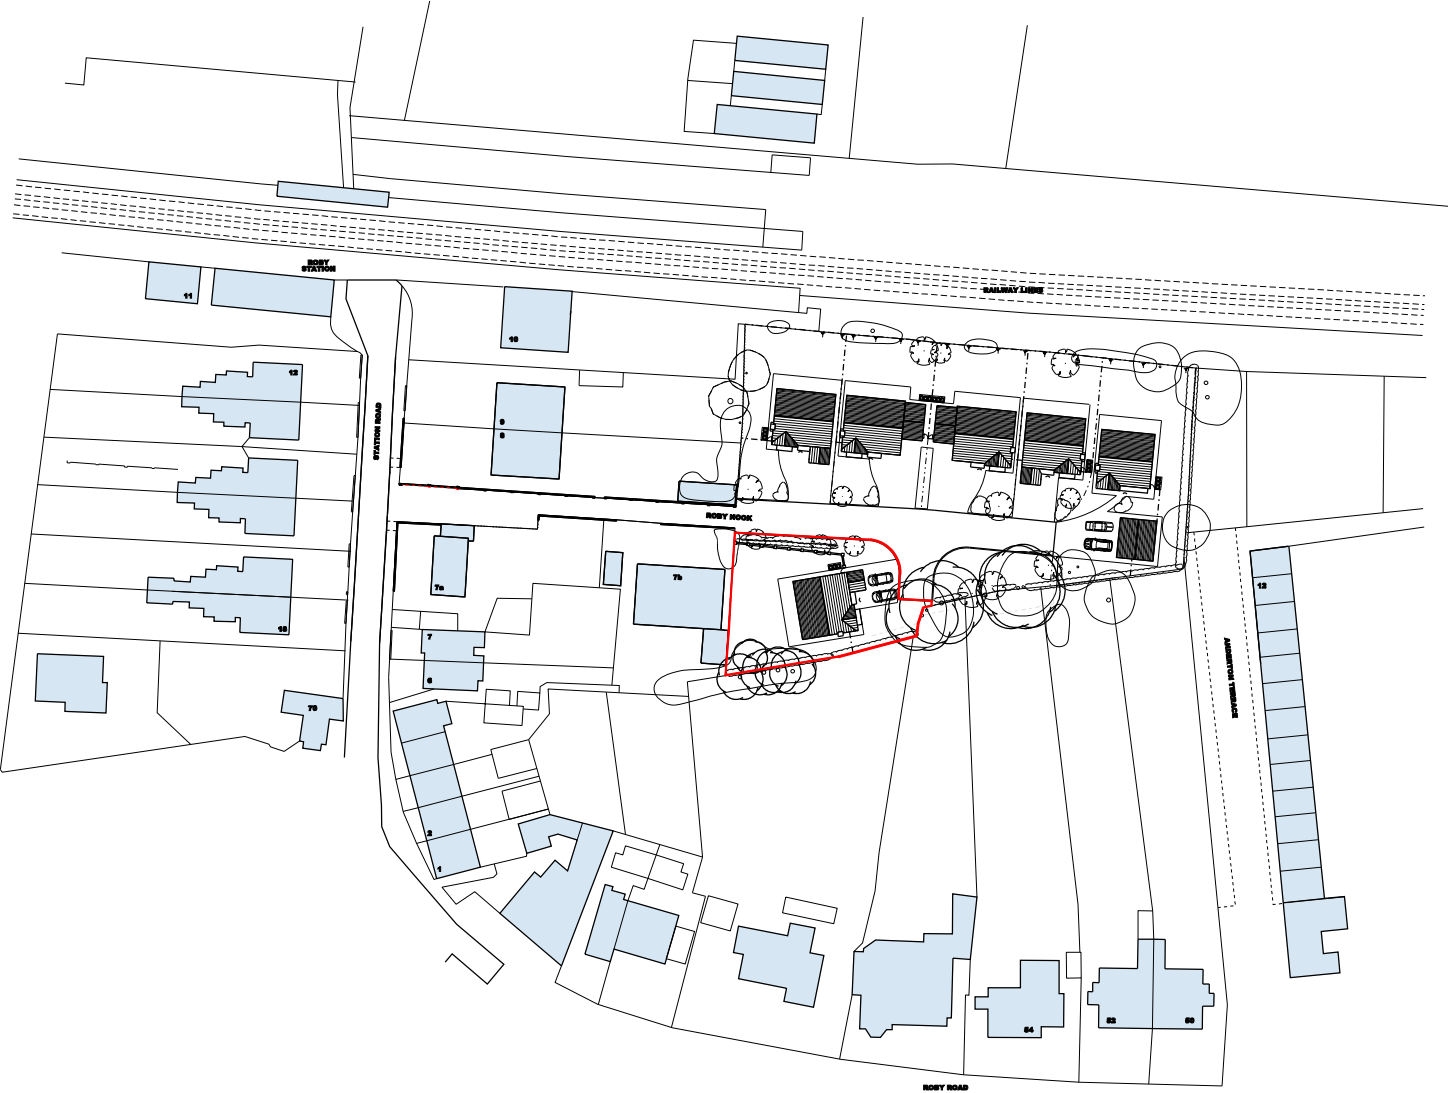


RIBA 

Chartered Practice

SNOW architects ltd, Suite 8 Church House, Hanover Street, Liverpool, L1 3DN tel 0151 703 0500 www.snowarchitects.co.uk
© The design information in this report and drawings remain the copyright of SNOW architects ltd
All dimensions to be checked on site prior to commencement of the works.

revisions:-

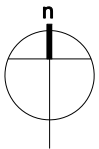

		PROJECT 9 Roby Monk Roby L36 4AD		DATE FEB 2026	
DRAWING TITLE SITE LOCATION PLAN		DRAWN DC		SCALE 1:1250	
PURPOSE PLANNING		PROJECT No. 338/050/026		SHEET NO & REVISION 1250	