



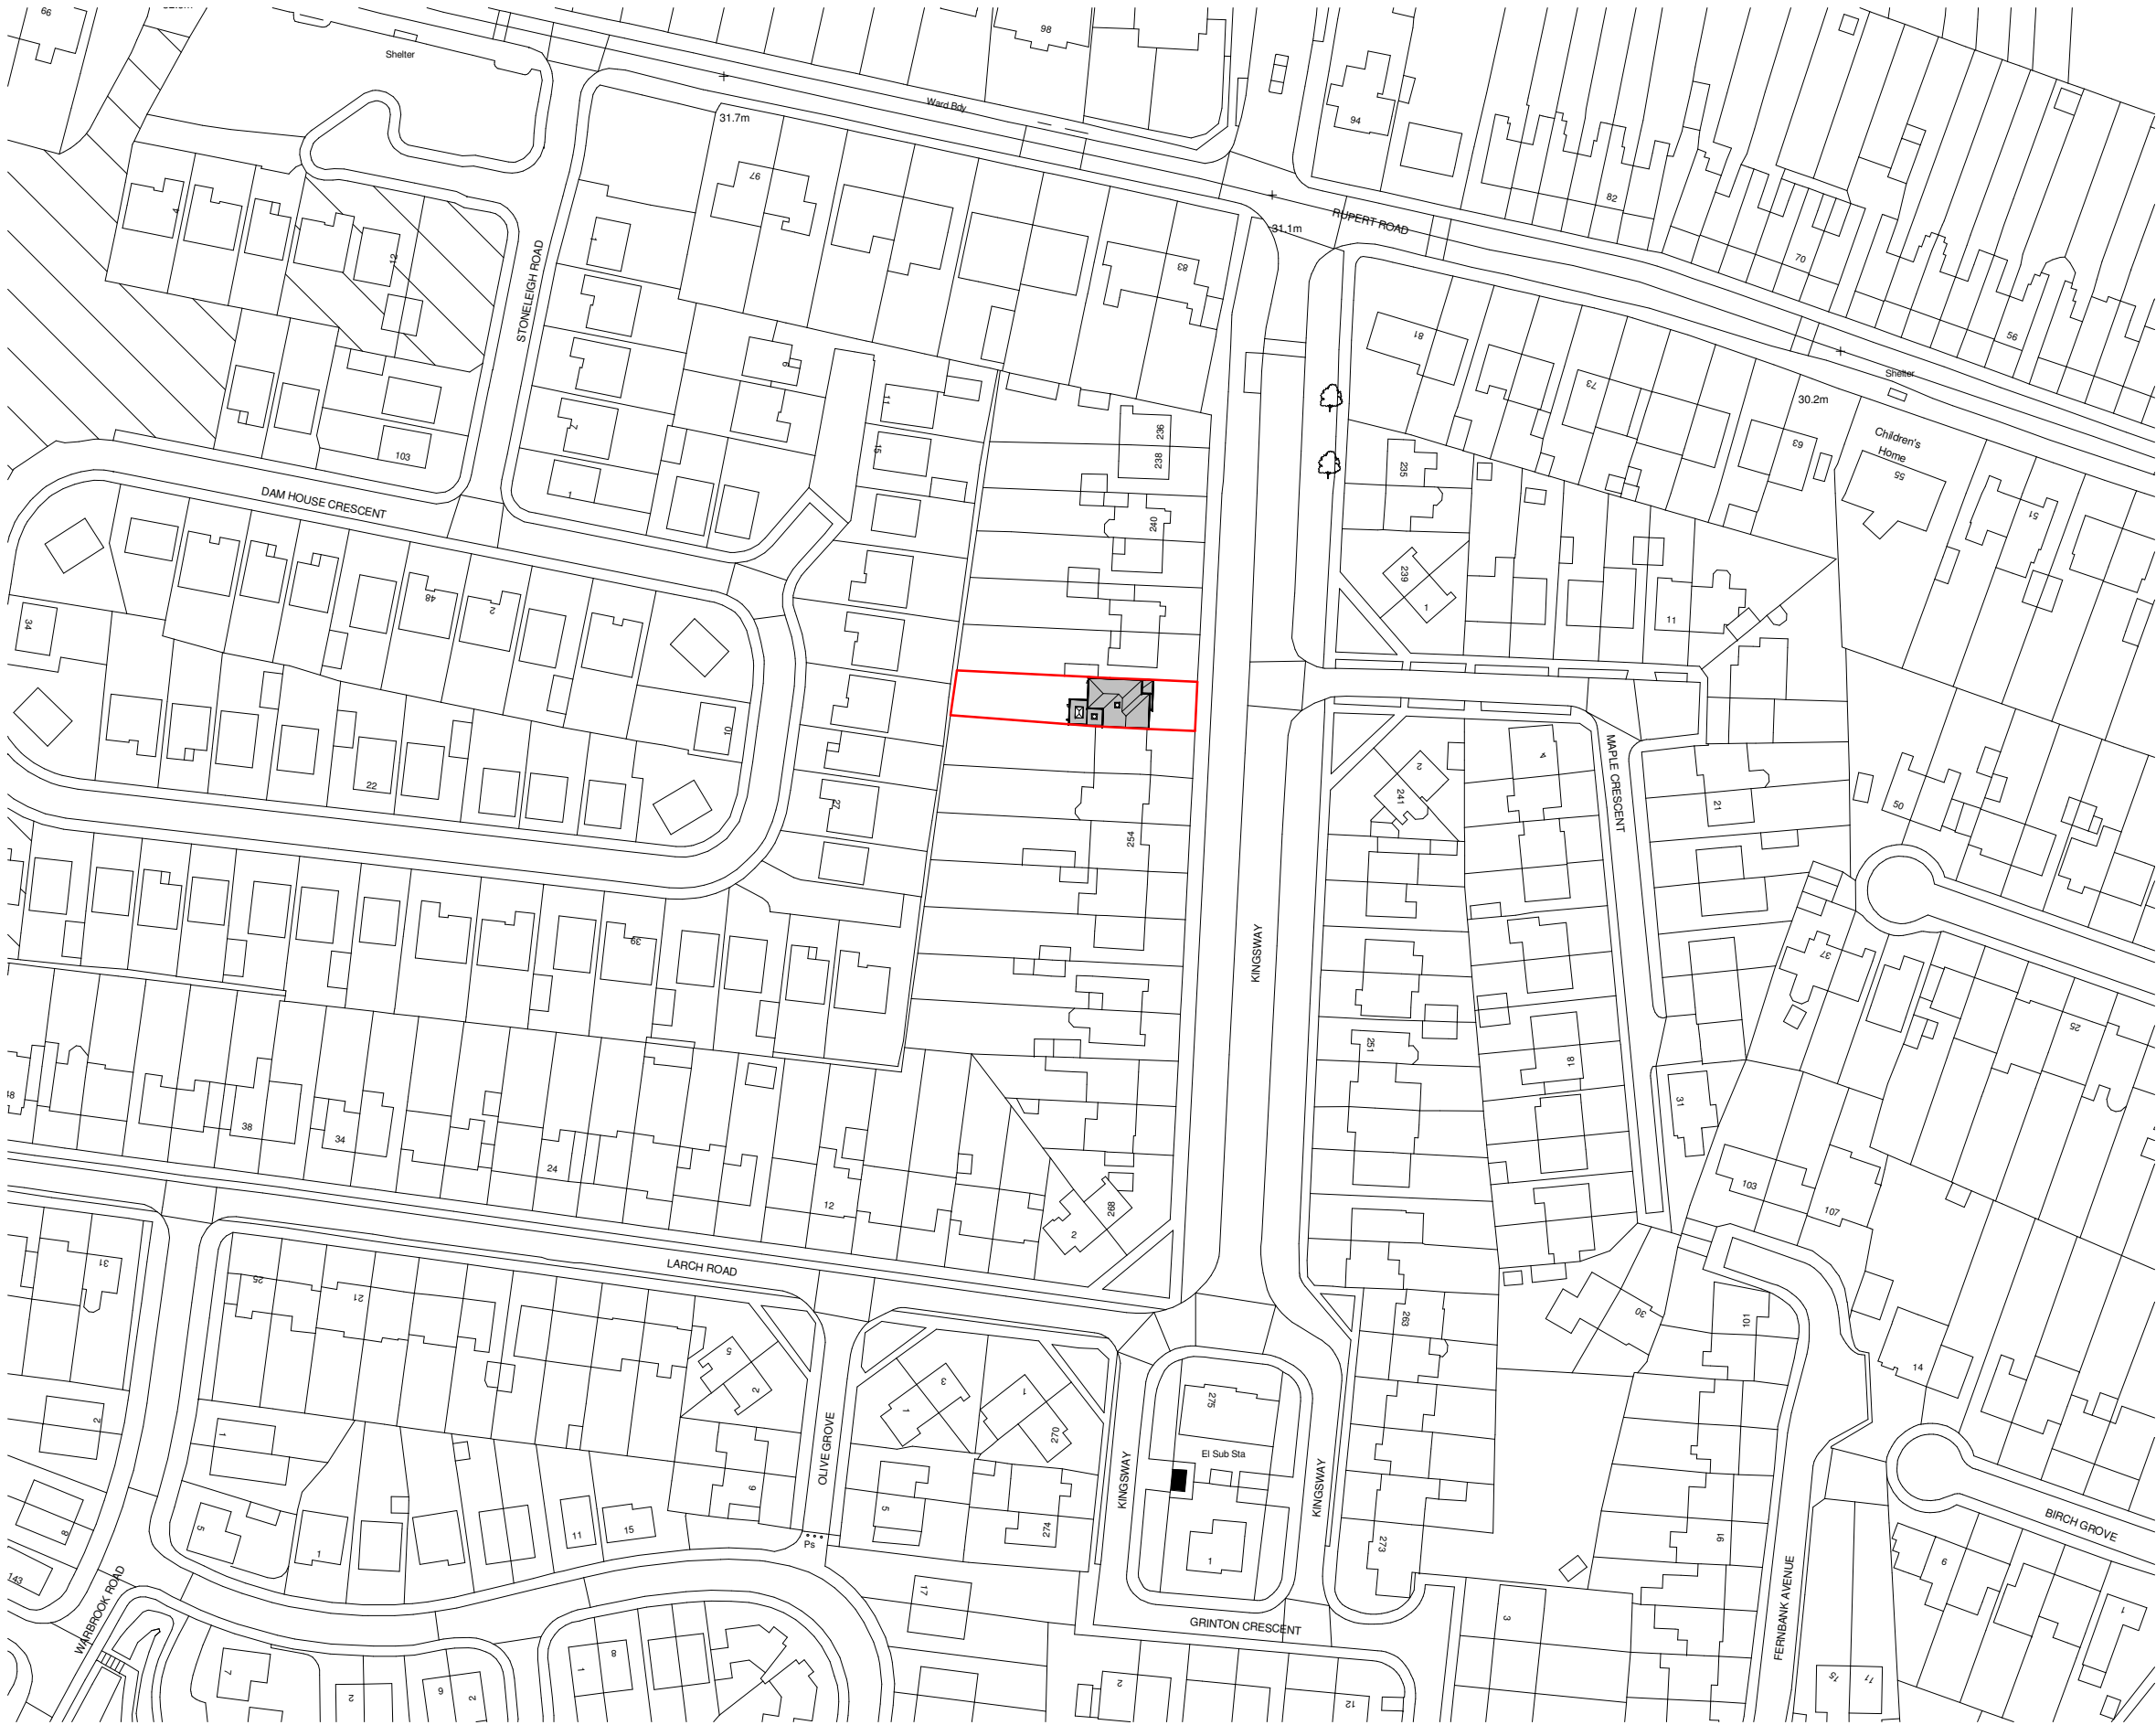

1:2500

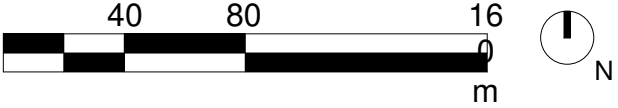

Revision	Description	By	Date
P2	Updated for Planning	F	17.02.2022
P1	Issued for Planning	F	03.02.2022

NOTES:
ALL DIMENSIONS TO BE CHECKED ON SITE.
ALL ELEMENTS OF THE STRUCTURE TO BE 1/2 HOUR FIRE RESISTING.
ALL WORKS INVOLVING EXCAVATION ADJACENT TO THE BOUNDARY OR THAT EFFECTS THE ADJACENT PROPERTY SHOULD ONLY BE COMMENCED SUBJECT TO SERVING ALL NOTICES ETC. ON THE ADJACENT OWNERS & SATISFYING THE PROCEDURAL REQUIREMENTS OF THE PARTY WALL ACT 1996.
CONTRACTOR TO BE RESPONSIBLE FOR ALL PROPPING AND SHORING OF ALL STRUCTURAL ELEMENTS WHILE WORKS ARE UNDERTAKEN

Notes:
Use stated dimensions only. The contractor is requested to check all dimensions before the work is put in hand.
This drawing must only be used for the project for which it is issued and its contents must not be reproduced or any part thereof without written permission. These drawings or details calculated from this drawing should be used for valuation purposes or as the basis for development contracts.

Drawn	Author	01/12/22
Project	248 Kingsway	Status Rick
	L36 SLUF	
Dwg Title	Location Plan	Scale 1 : 1250
Dwg No.	1066- ABF-001	Revision P2