Drawing No. U4MC003 - Proposed Site Plan

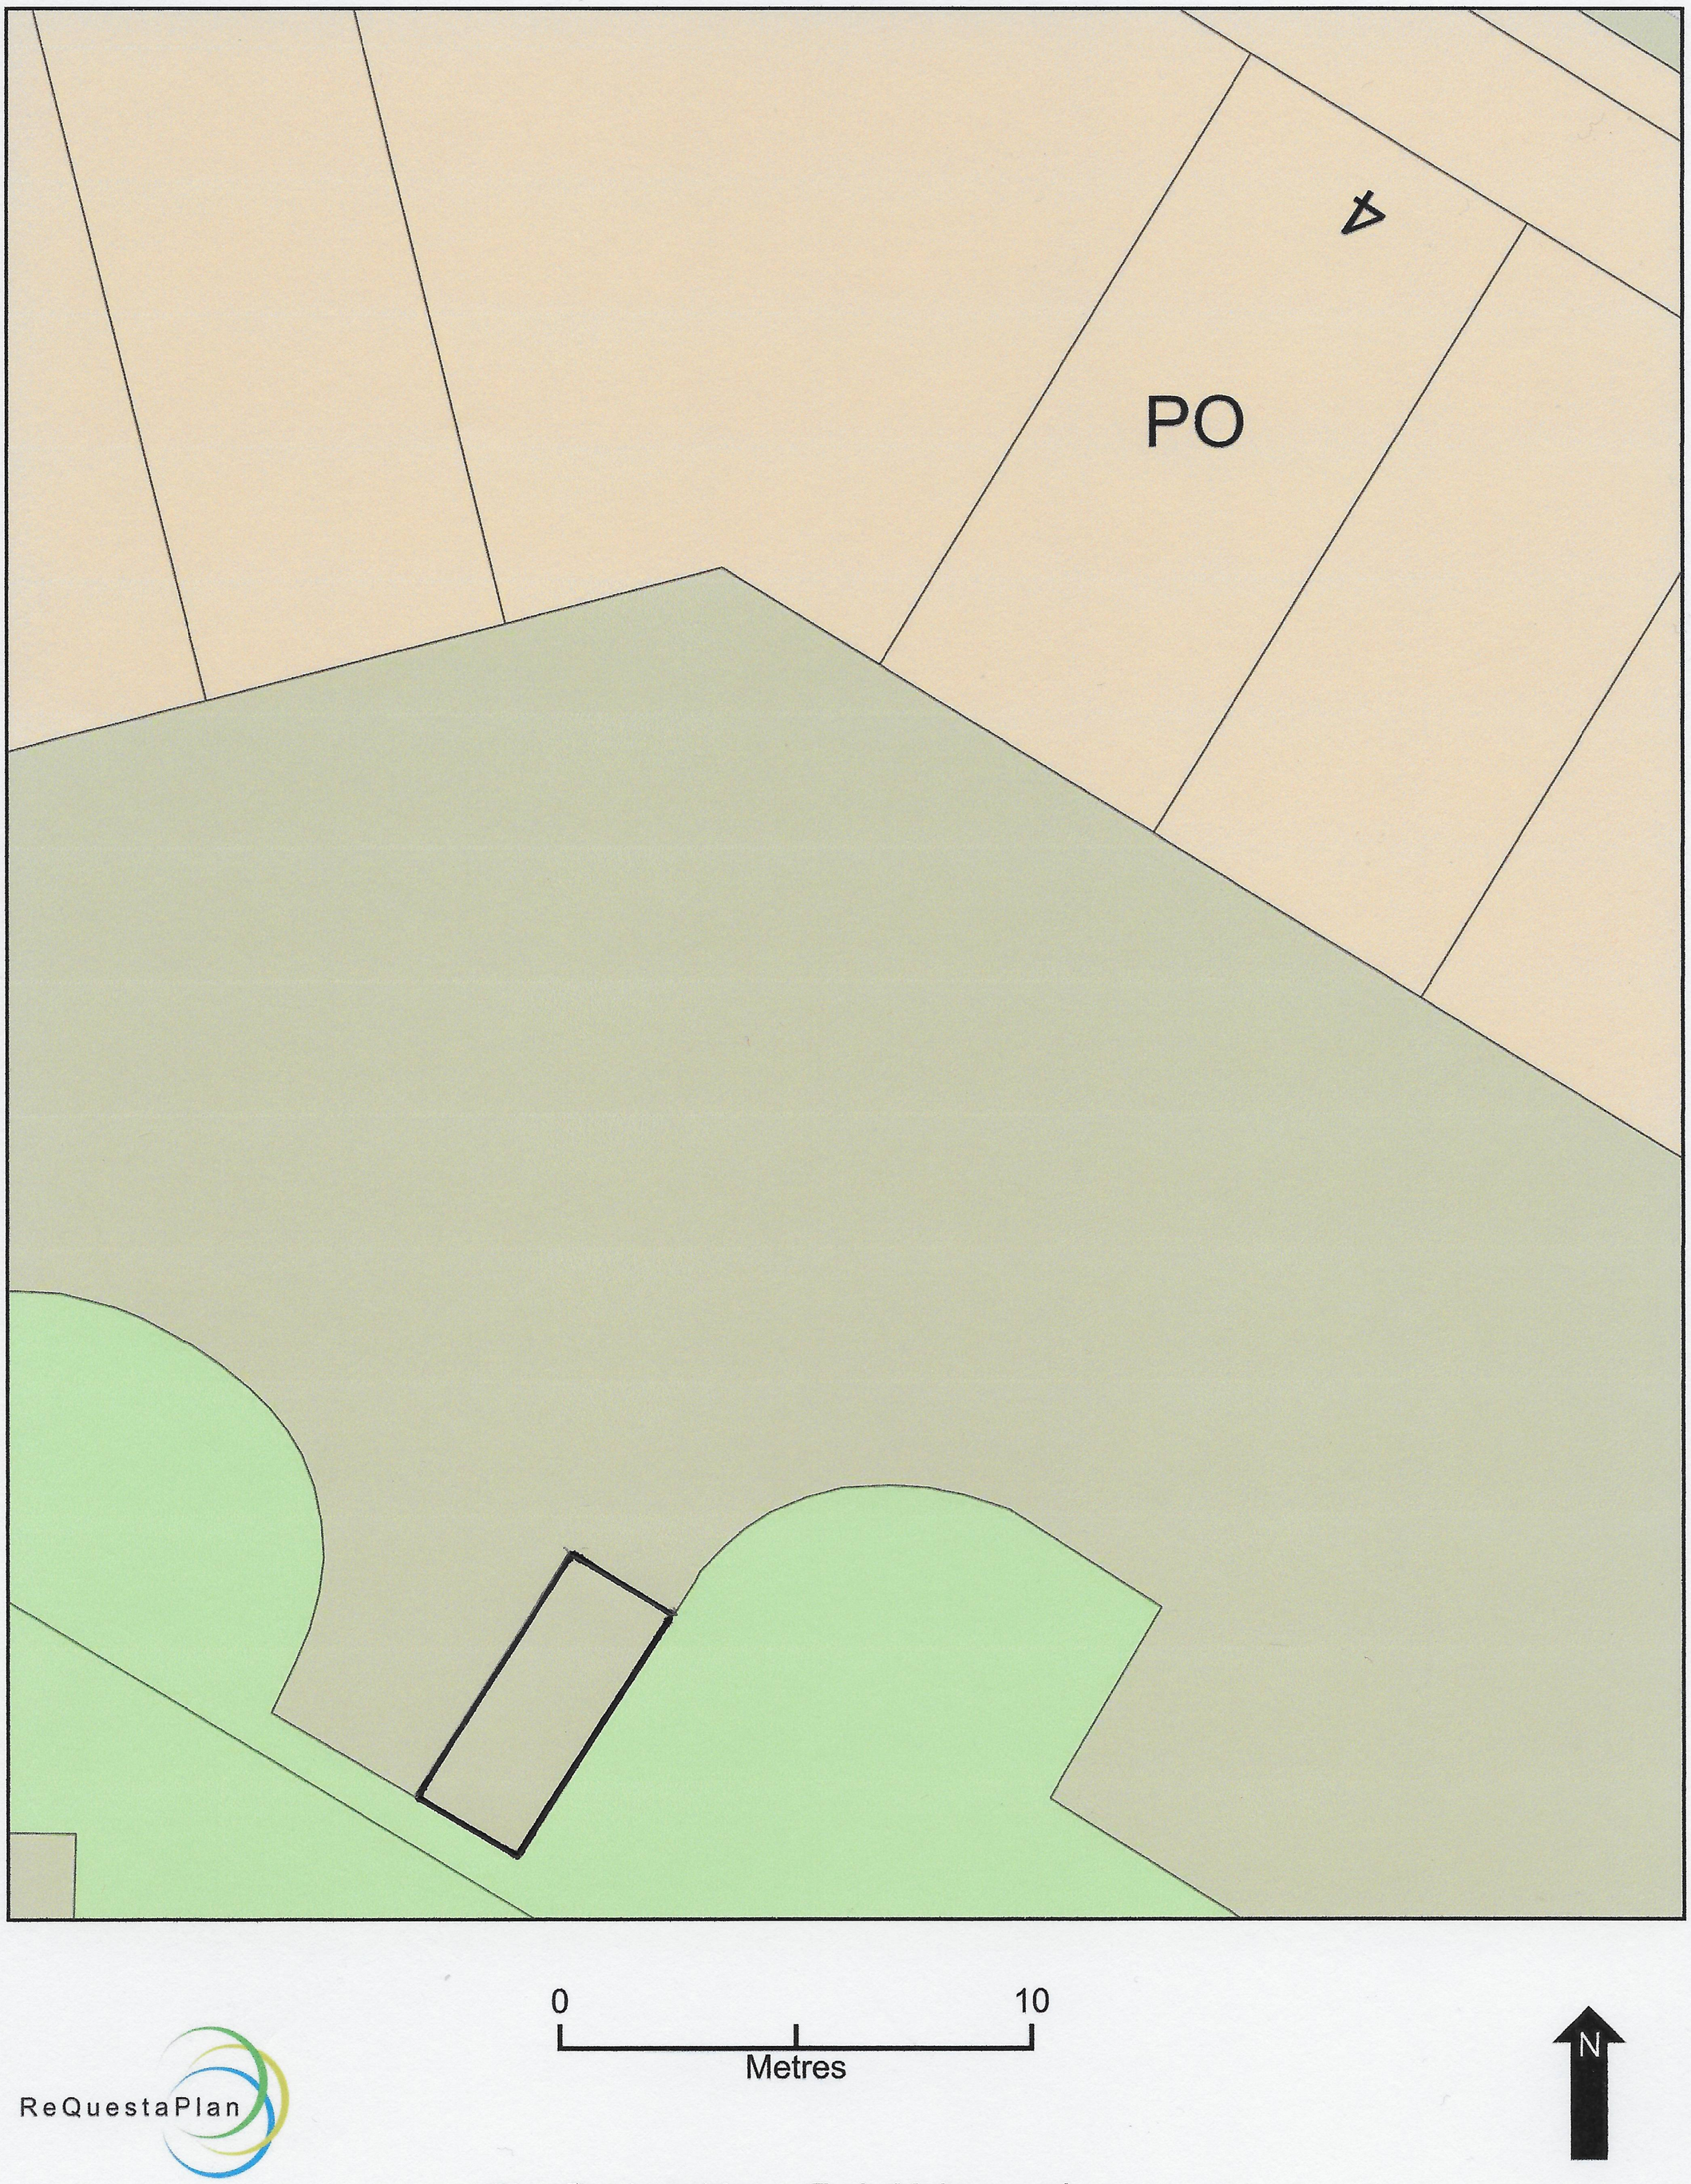

ReQuestaPlan

Plan Produced for: Faris Mohammed

Date Produced: 24 Jan 2025

Plan Reference Number: TQRQM25017145509186

Scale: 1:200 @ A4

© Crown copyright and database rights 2023 OS 100042766