



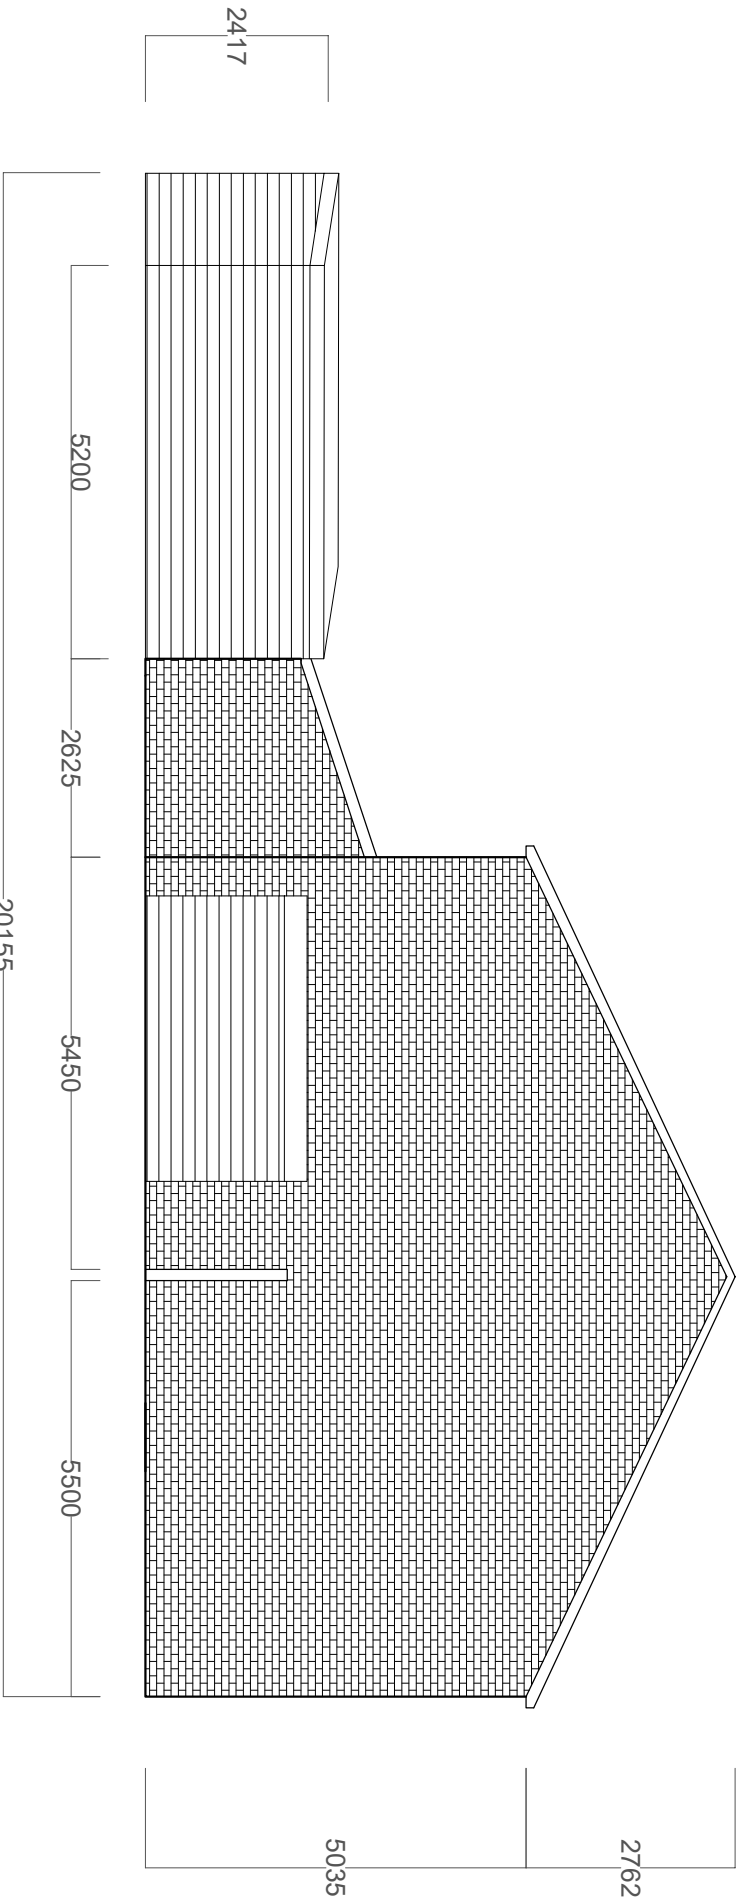

Proposed and Existing Right Hand Elevation

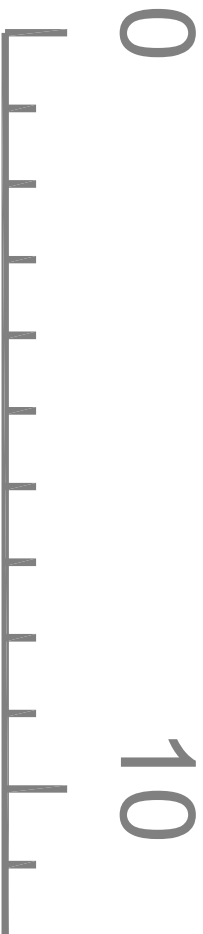

Rev	Amendments	Date	
EAB Surveying eabsurveying@outlook.com 07510 561 866		Client Mr and Mrs Charlton 2c Tavington Road Halewood L26 6BA	
Project Title Retrospective application to retain workshop to the front of the Residence		Drawing Title Proposed and Existing Left Hand Elevations	
EAB Surveying Building and Planning		Drawn RB	Date Jan 2025
		SCALE 1:100 @A3	Checked
		DWG No.	P10115/02