


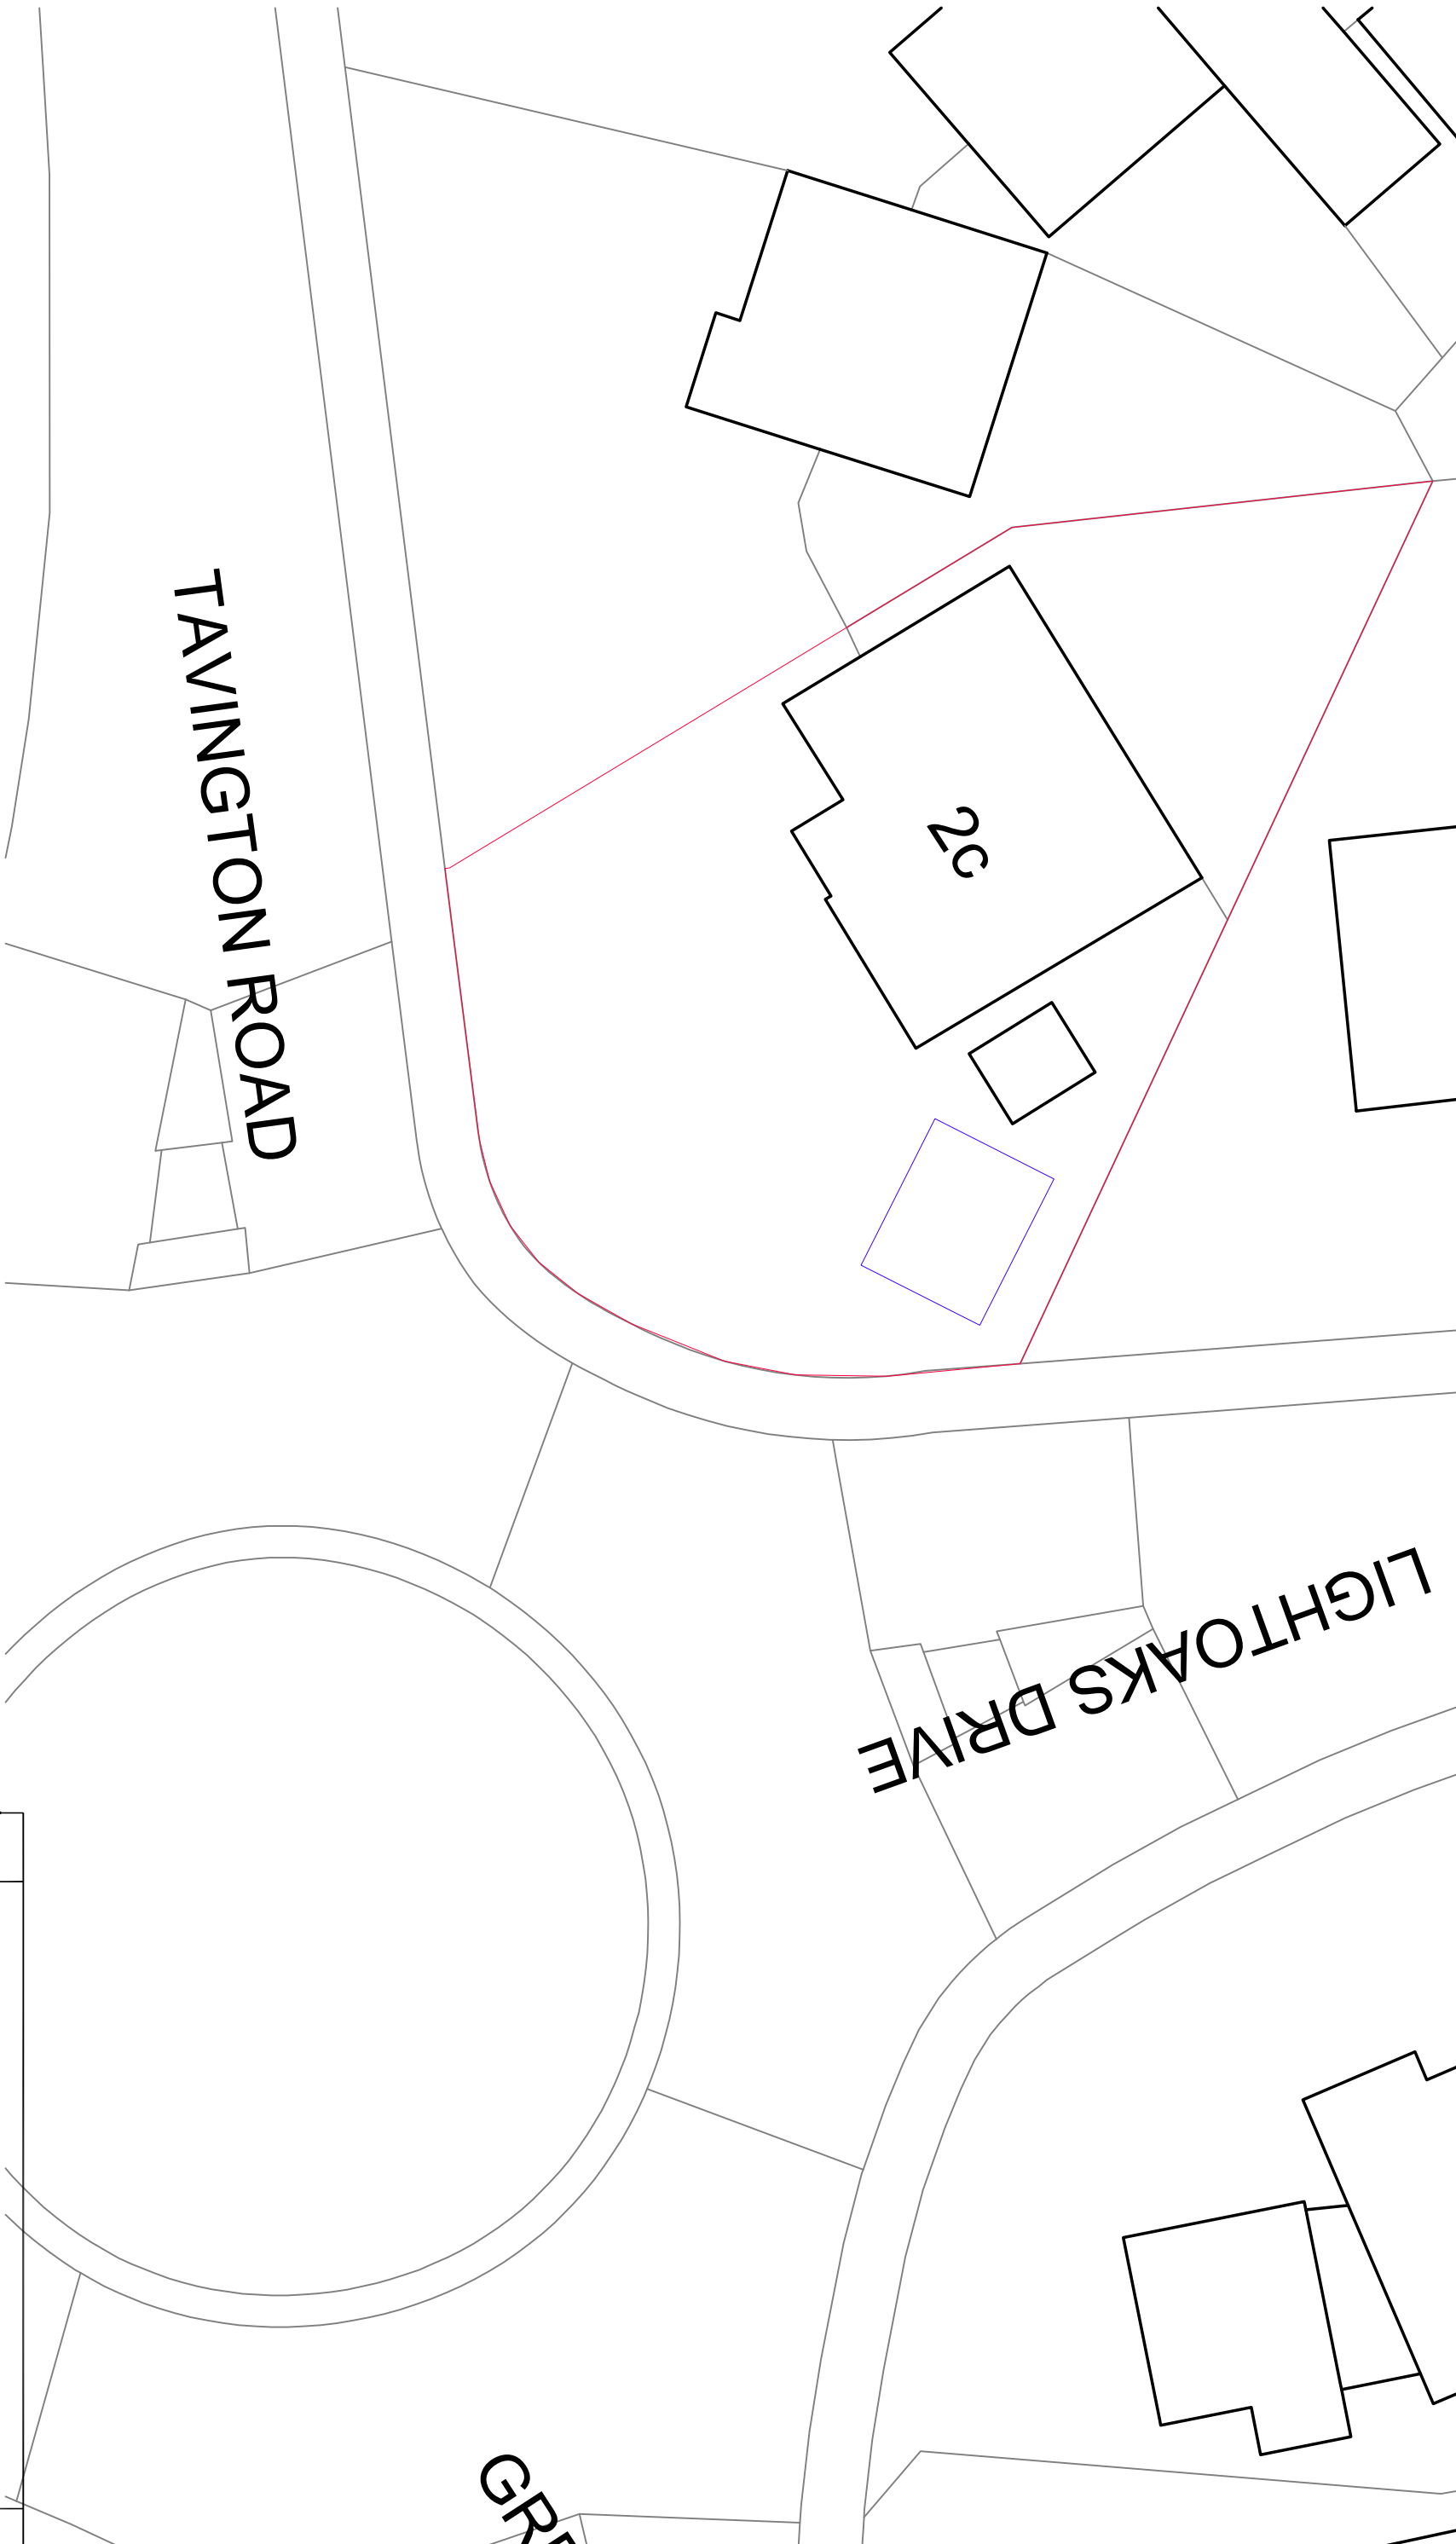

GR



ESTD 2010 EAB Surveying Building and Planning		Client Mr and Mrs Charlton 2c Tavington Road Halewood L26 6BA		Drawing Title Site and block Plan	
EAB Surveying eabsurveying@outlook.com 07510 561 866		Project Title Retrospective application to retain workshop to the front of the Residence		Drawn RB	Date Jan 2025
				SCALE 1:100 @A3	
				DWG No.	P10115/05