

Planting Schedule LL05 - Unit 6

Number	Species	Girth	Height	Specification
2 -	<i>Carpinus betulus</i>	14-16cm		Extra Heavy Standard
2 -	<i>Prunus avium</i>	14-16cm		Extra Heavy Standard
3 -	<i>Prunus padus</i> 'Albertii'	14-16cm		Extra Heavy Standard
2 -	<i>Sorbus aucuparia</i> 'Eduilis'	14-16cm		Extra Heavy Standard
8 -	<i>Tilia cordata</i> 'Green Spire'	14-16cm		Extra Heavy Standard
Total :17 -				

Hedges			
Number	Species	Height	Density
107 -	<i>Griselinia littoralis</i>	Selected to 900mm	5/m
Total :107 -			

Shrubs			
Number	Species	Pot Size	Density
45 -	Perovskia 'Blue Spire'	2L	5/m ²
1 -	Phormium tenax 'Bronze Baby'	7L	Counted
28 -	Prunus tenella 'Fire Hill'	3L	5/m ²
1 -	Rosa 'Bonica'	7L	Counted
3 -	Rosa 'Iceberg'	7L	Counted
Total : 78 -			

Number	Species	Pot Size	Specification	Density
176 -	<i>Bergenia 'Purpurea'</i>	2L		8/m ²
37 -	<i>Carex buchananii</i>	2L		6/m ²
38 -	<i>Geranium mac. 'Czako'</i>	1L		8/m ²
125 -	<i>Nepeta 'Six Hills Giant'</i>	2L		5/m ²
44 -	<i>Rudbeckia 'Goldsturm'</i>	1L		8/m ²
Total :420 -				


Woodland Mix					
Number	Species	Height	Specification	Density	% Contribution
11 -	Acer campestre	450-600mm	Locate to edges	2ctr	10%
22 -	Betula pendula	600-900mm	Distribute throughout	2ctr	20%
28 -	Corylus avellana	450-600mm	Distribute throughout	2ctr	25%
6 -	Crataegus monogyna	600-900mm	Distribute throughout	2ctr	5%
11 -	Ilex aquifolium	300-400mm	Distribute throughout; pot grown	2ctr	10%
6 -	Pinus nigra Austriaca	300-400mm	Distribute throughout	2ctr	5%
22 -	Quercus robur	600-900mm	Distribute throughout	2ctr	20%
6 -	Tilia cordata	450-600mm	Distribute throughout	2ctr	5%

Number	Species	Height	Specification	Density	% Contribution
122 -	<i>Corylus avellana</i>	450-600mm		1.5Ctr	40%
31 -	<i>Crataegus monogyna</i>	600-900mm		1.5Ctr	10%
16 -	<i>Ilex aquifolium</i>	300-400mm	pot grown	1.5Ctr	10%
31 -	<i>Malus sylvestris</i>	600-900mm		1.5Ctr	5%
31 -	<i>Prunus spinosa</i>	600-900mm	Locate to edges	1.5Ctr	10%
16 -	<i>Rosa canina</i>	600-900mm	Locate to edges	1.5Ctr	5%
31 -	<i>Sorbus aucuparia</i>	600-900mm		1.5Ctr	5%
16 -	<i>Viburnum opulus</i>	600-900mm	Locate to edges	1.5Ctr	15%
Total -309 -					

Woodland Shrub Mix (Double staggered row @ 1.5m centres)					
Number	Species	Height	Specification	Density	% Contribution
20 -	<i>Corylus avellana</i>	450-600mm		No.	40%
3 -	<i>Crataegus monogyna</i>	600-900mm		No.	10%
5 -	<i>Ilex aquifolium</i>	300-400mm	pot grown	No.	10%
3 -	<i>Malus sylvestris</i>	600-900mm		No.	5%
3 -	<i>Prunus spinosa</i>	600-900mm	Locate to edges	No.	10%
3 -	<i>Rosa canina</i>	600-900mm	Locate to edges	No.	5%
3 -	<i>Sorbus aucuparia</i>	600-900mm		No.	5%
8 -	<i>Viburnum opulus</i>	600-900mm	Locate to edges	No.	15%
Total :52 -					


Woodland areas mulched with 450mm radius circle and under sown with wildflower seed
Woodland shrub areas to be mulched overall.
All in 600mm perforated 'Tuley' tubes.

See drawing SF 3422 LL02 for Specification notes.
See drawing SF 3422 LL01 for information on bird & bat boxes.

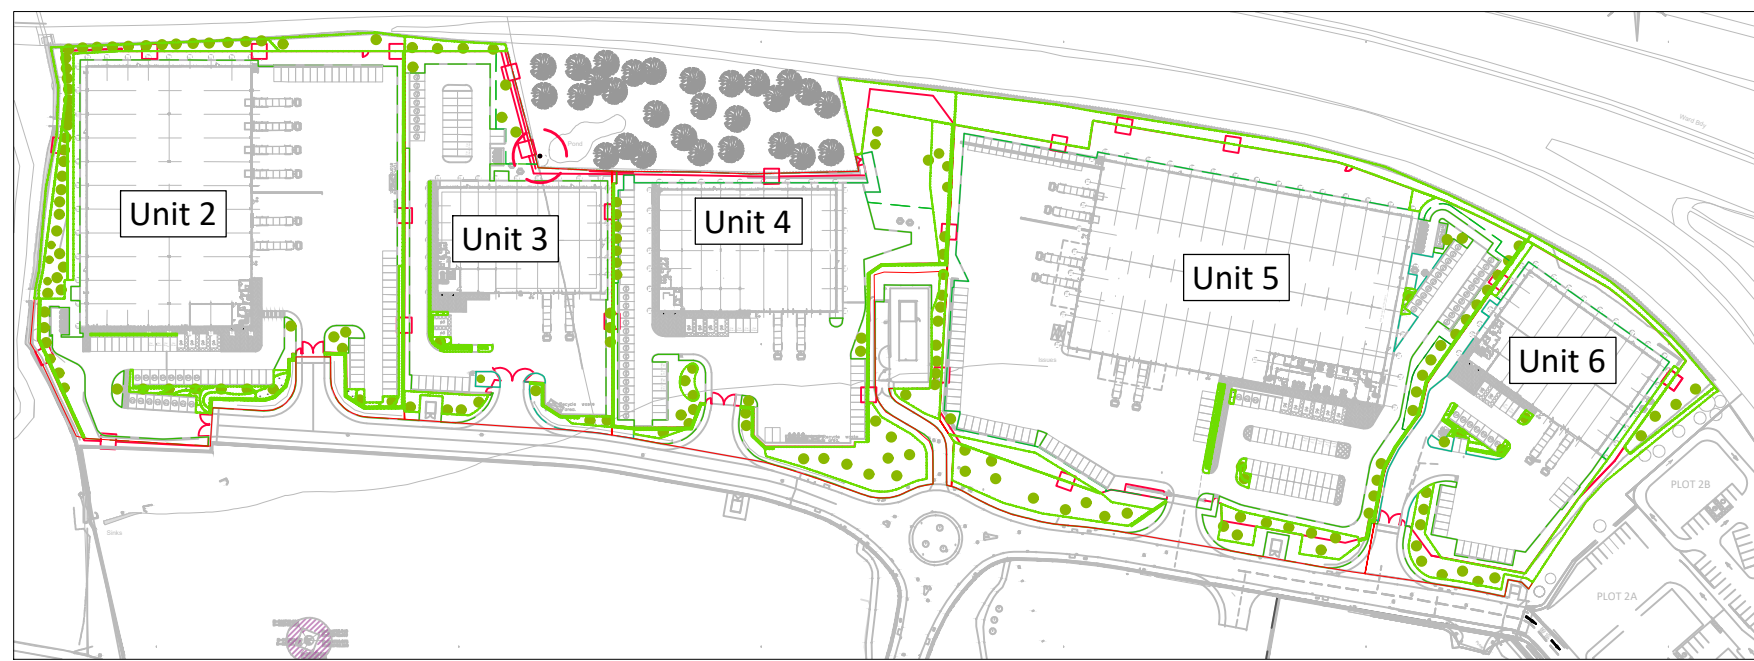

DESIGN RISK: PROJECT-SPECIFIC SIGNIFICANT RISKS		
#	Hazard/Risk	Mitigation/ Residual Risk
1	-	-
2	-	-
3	-	-
4	-	-
5	-	-

KEY

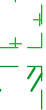-  Low maintenance grass mix
-  Turf
-  Ornamental bed planting
-  Woodland mix
-  Woodland shrub mix
-  Proposed hedge
-  Wildflower seed mix
-  Wildflower turf
-  * Spot planting
-  + Proposed tree feathered
-  Proposed tree heavy standard 12-14cm girth
-  Proposed tree extra heavy standard 14-16cm girth
-  Proposed tree extra heavy standard 16-18cm girth
-  Gravel
-  Site boundary
-  Unit area demarcation

FOR INFORMATION				
D	13.12.23	Various amendments to suit updated base plan	MSt	MS
C	13.11.23	Further amendments with new base plan	MSt	MS
B	24.10.23	Amended following comments from planning officer	MSt	MS
A	15.06.23	Various amendments to suit updated base plan	MSt	MS
Item	Date	Comments	Drawn	Checked

SMEEDEN FOREMAN
Landscape Architecture • Ecology • Arboriculture
Somerset House, Low Moor Lane, Scotton, Knaresborough, North Yorkshire, HG5 9UB
www.smeedenforeman.co.uk tel: 01423 863 369

Project		
Earlsfield Park		
Title		
Landscape Proposals - Unit 6		
Project No. SF 3422	Drawing No. LL05	Rev. D
Scale 1:200 @ A0	Date 07.06.2023	
Drawn by MSt	Checked by MS	

The details shown on this drawing are confidential and the drawing is the exclusive property of Sneedwood Foreman Limited. Copyright reserved. No use, copy or disclosure of the drawing may be made without the written consent of Sneedwood Foreman Limited when required.

Sneedwood Foreman Limited takes no responsibility for the use of this drawing for any purpose other than for that which it was intended. This drawing must be read in conjunction with all other related drawings and specifications.

All dimensions are in millimeters unless stated otherwise. All dimensions should be verified on spot prior to commencement of works.

Do not scale from this drawing.

All works including materials must be in accordance with British Standards, EC Standards, Health and Safety Regulations and the relevant manufacturer's instructions and must conform to the requirements of the manufacturer's recommendations.

Sneedwood Foreman Limited has not checked or verified, and should therefore not be liable for, any inaccuracies which may be attributable to any information provided by third parties that may have been used in the preparation of this drawing.

Any discrepancies should be brought to the attention of Sneedwood Foreman Limited.

The locations of above and below ground utilities equipment, if shown, have been reproduced for the purpose of providing information to the contractor. The contractor is responsible for the location of utilities supplied to Sneedwood Foreman Limited by third parties. Although care has been taken to ensure the accuracy of the information shown, the contractor is responsible for the location of utilities. The contractor is responsible to accurately locate any utilities equipment on site by appropriate means prior to carrying out any mechanical excavation or other relevant operations.