




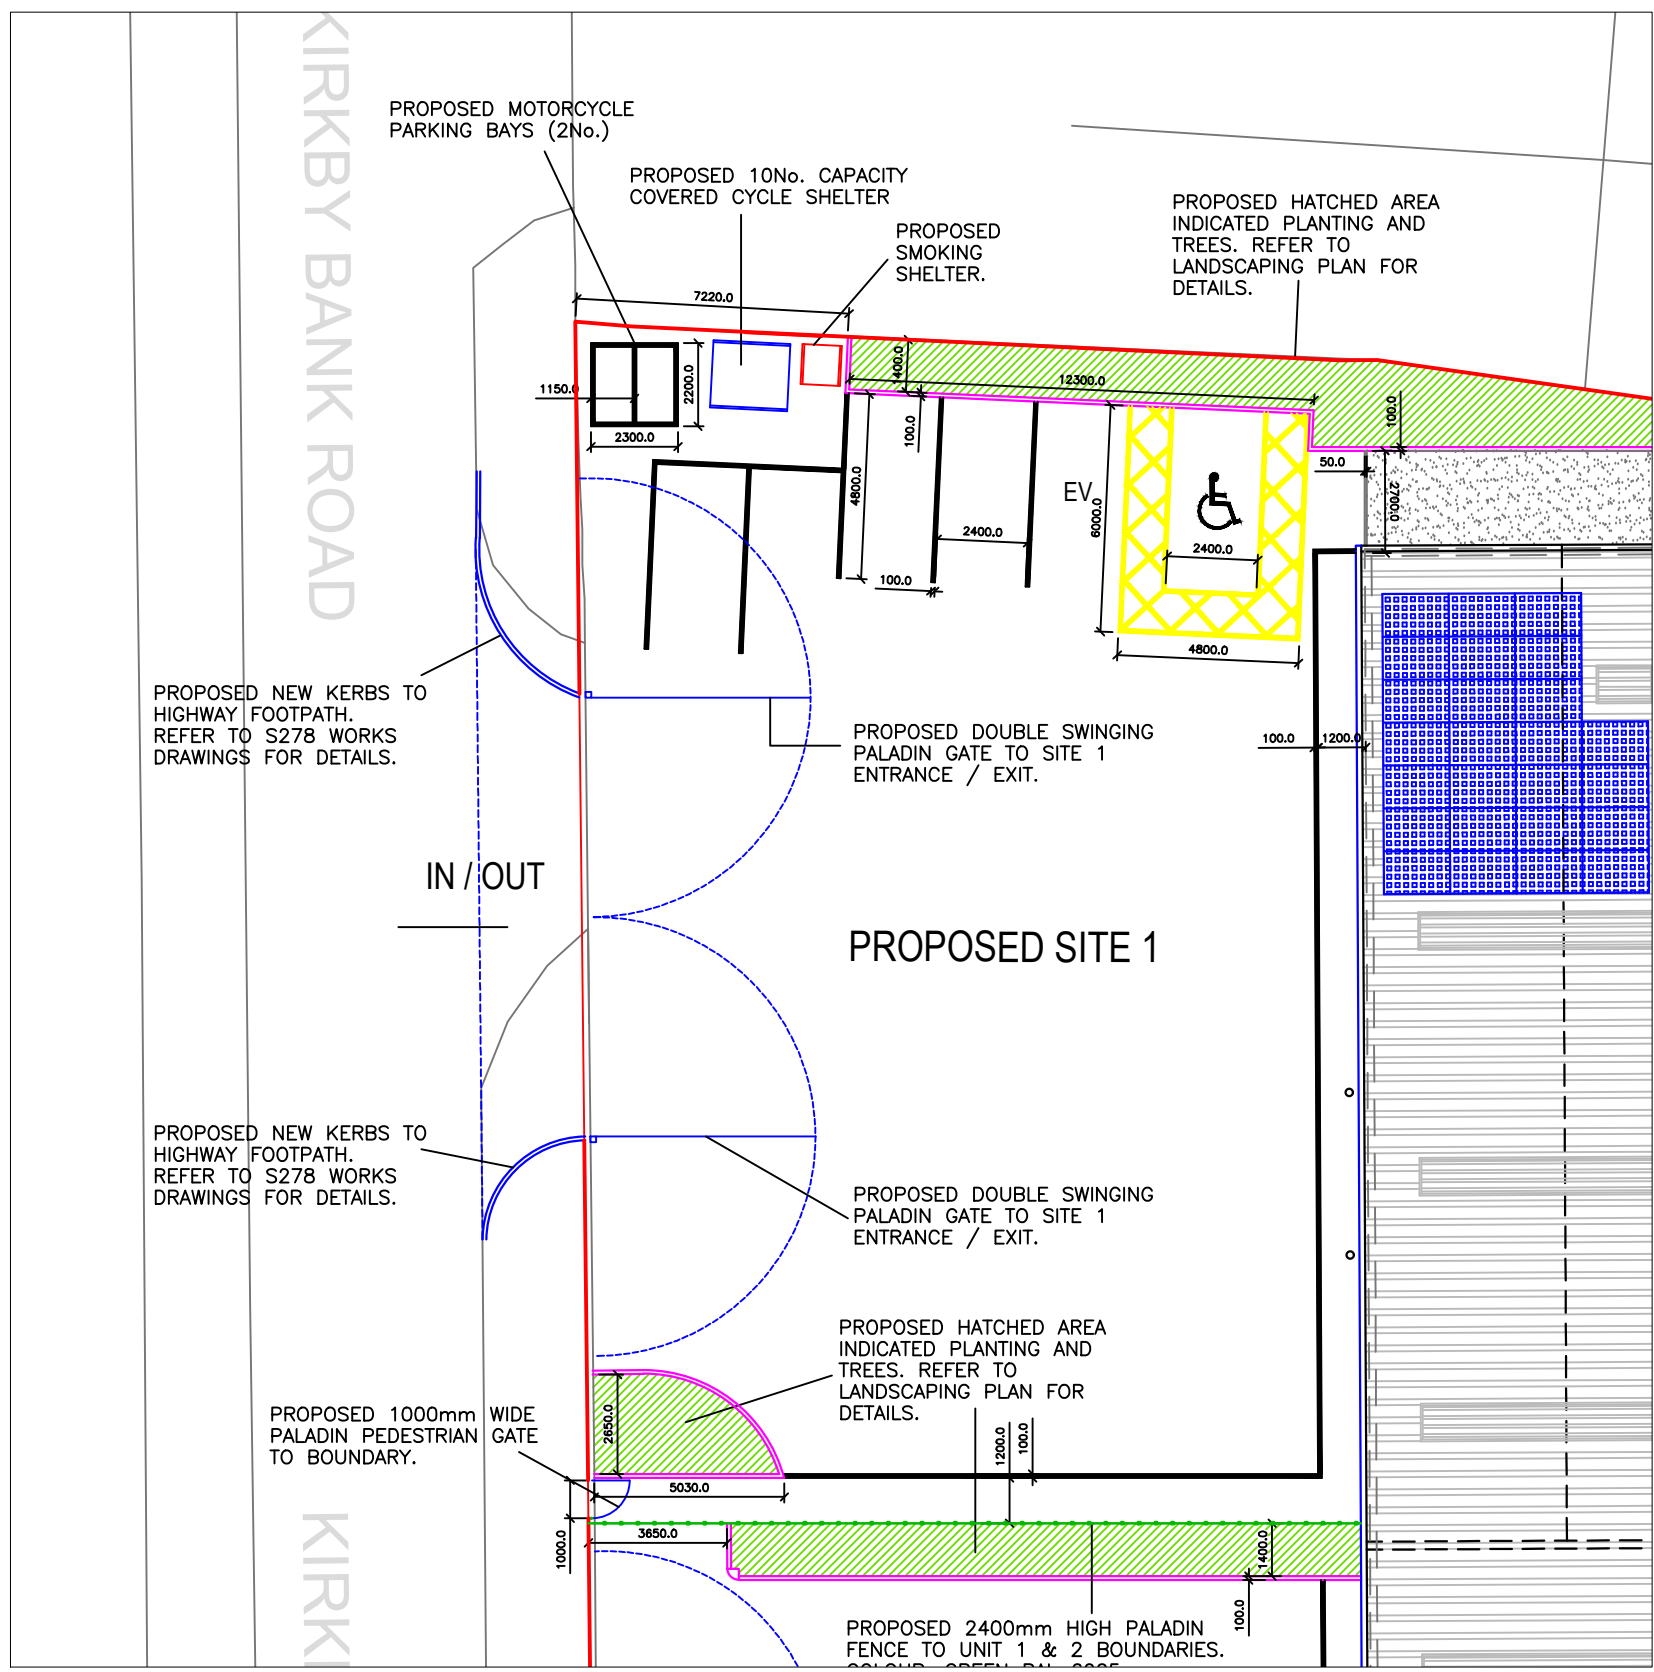


Proposed Entrance / Exit Gates To Yard Plan (Unit 1).
Scale 1:200

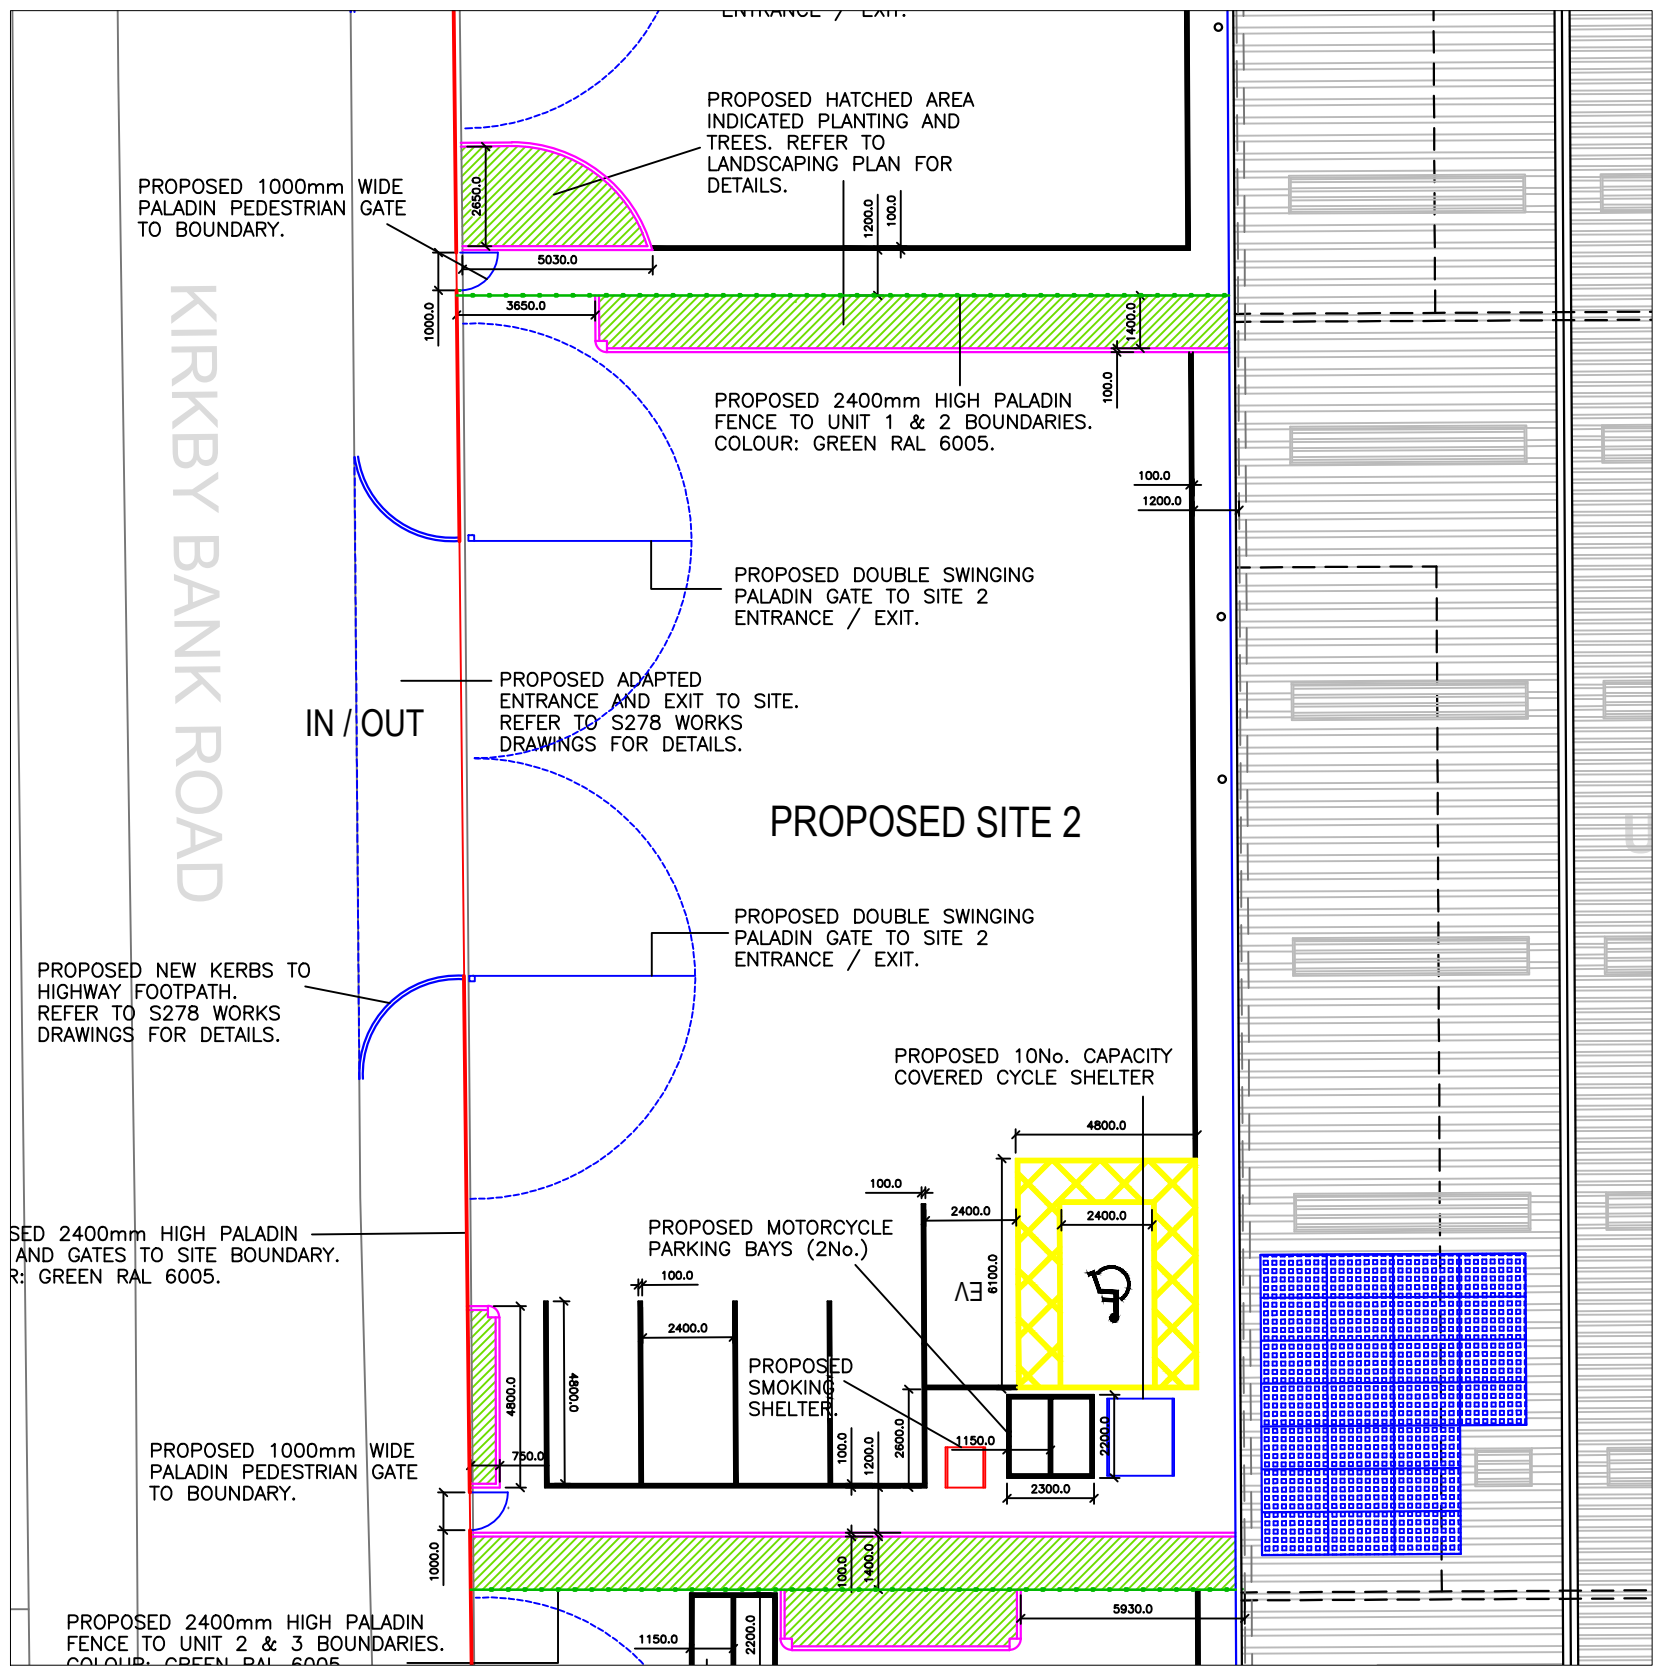


Proposed Entrance / Exit Gates To Yard Plan (Unit 2).
Scale 1:200

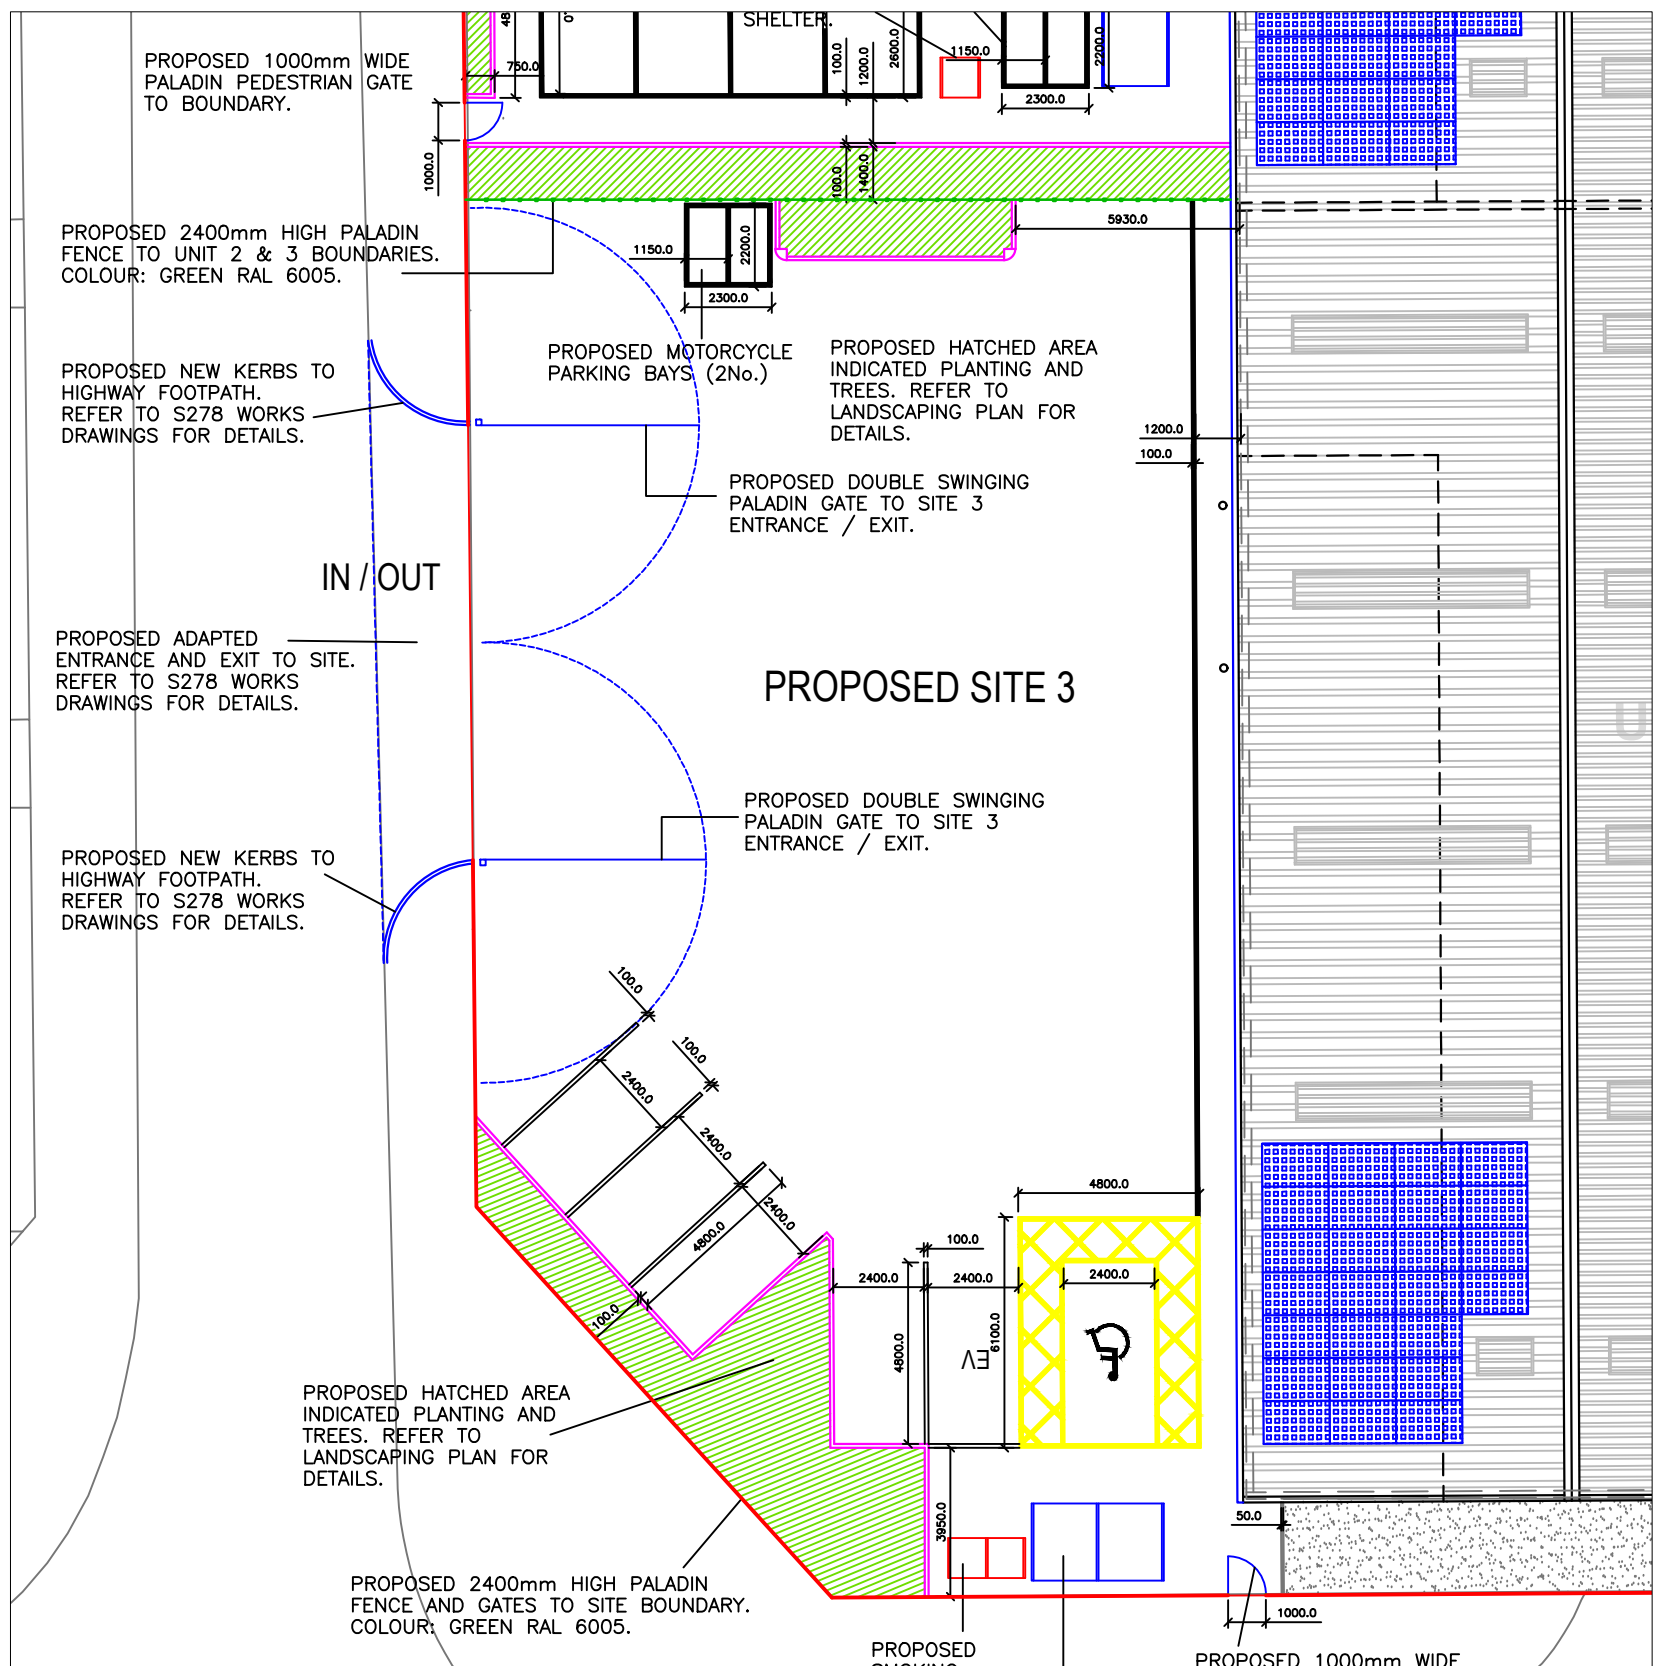


Proposed Entrance / Exit Gates To Yard Plan (Unit 3).
Scale 1:200

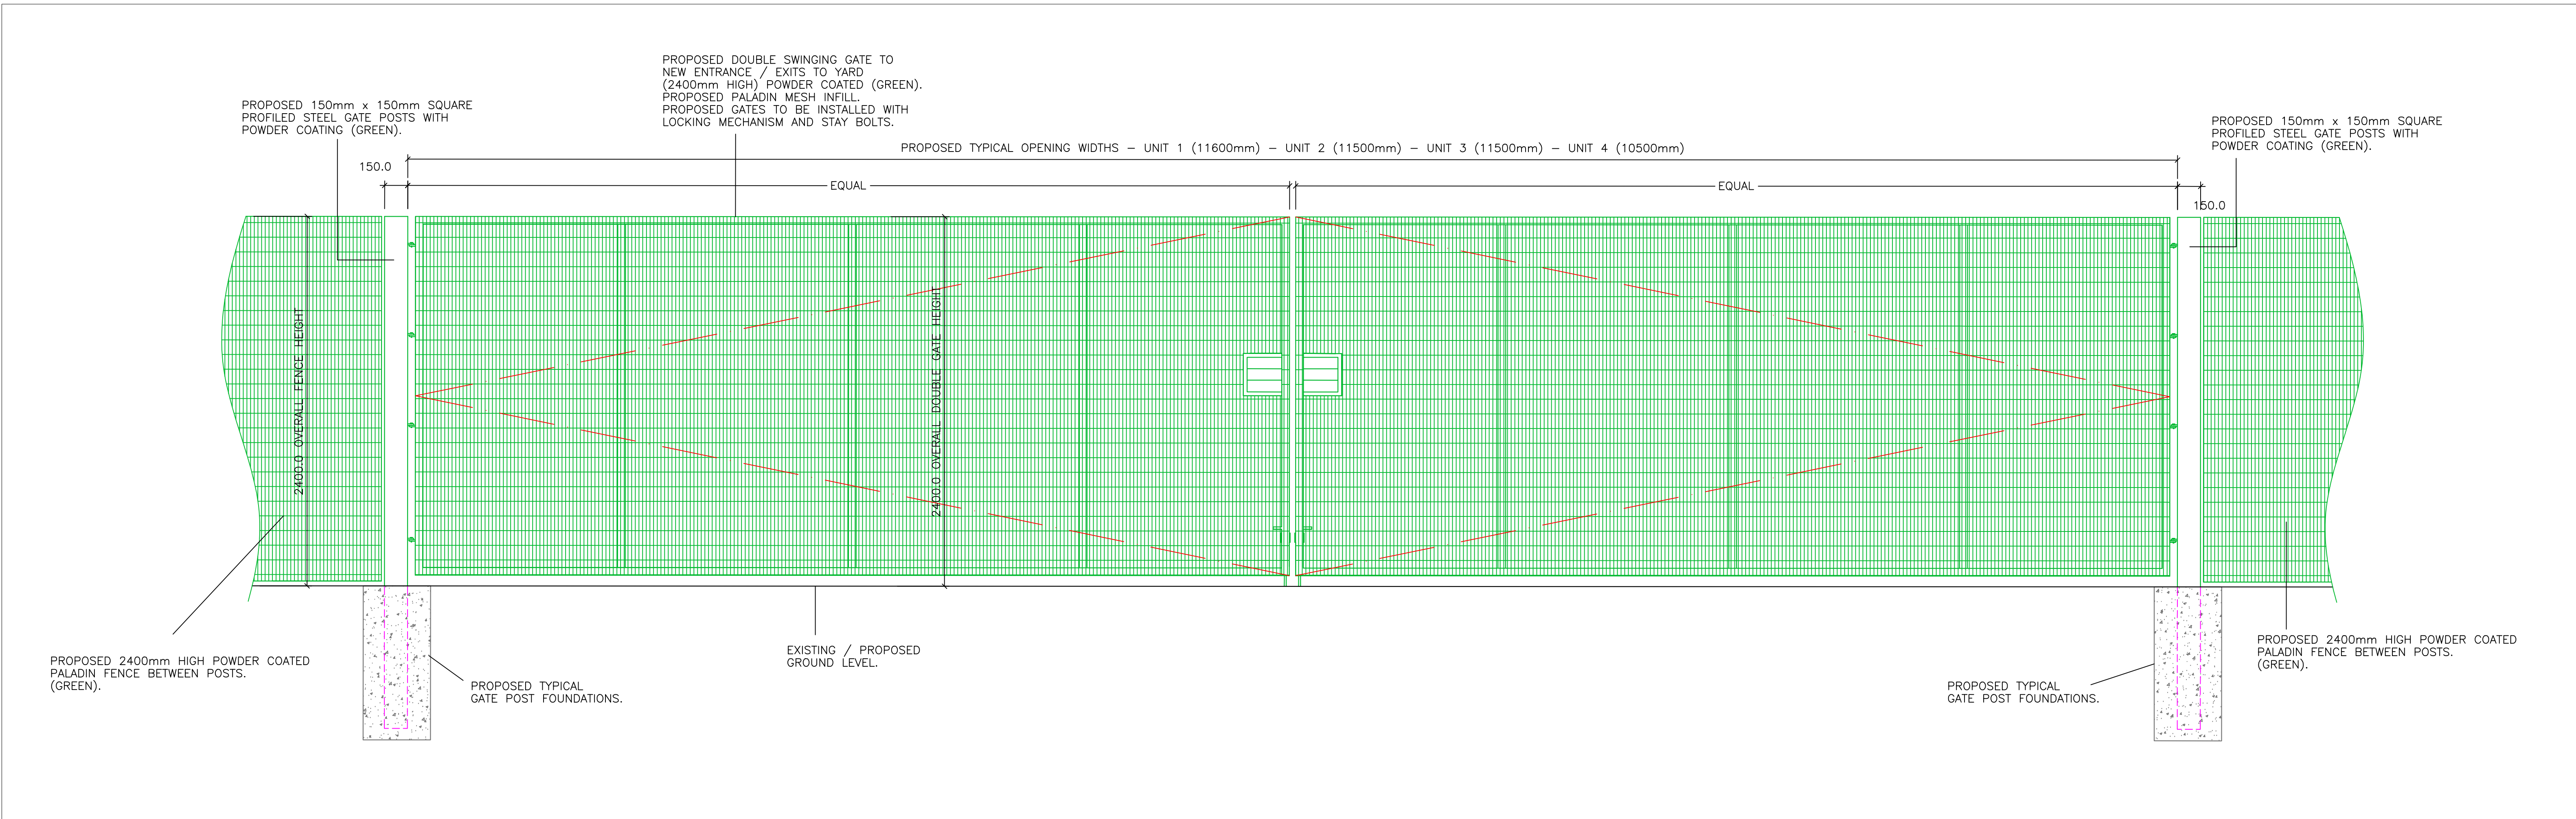

Proposed Entrance / Exit Gates To Yard Typical Elevation (Unit 1, 2, 3 & 4).
Scale 1:20

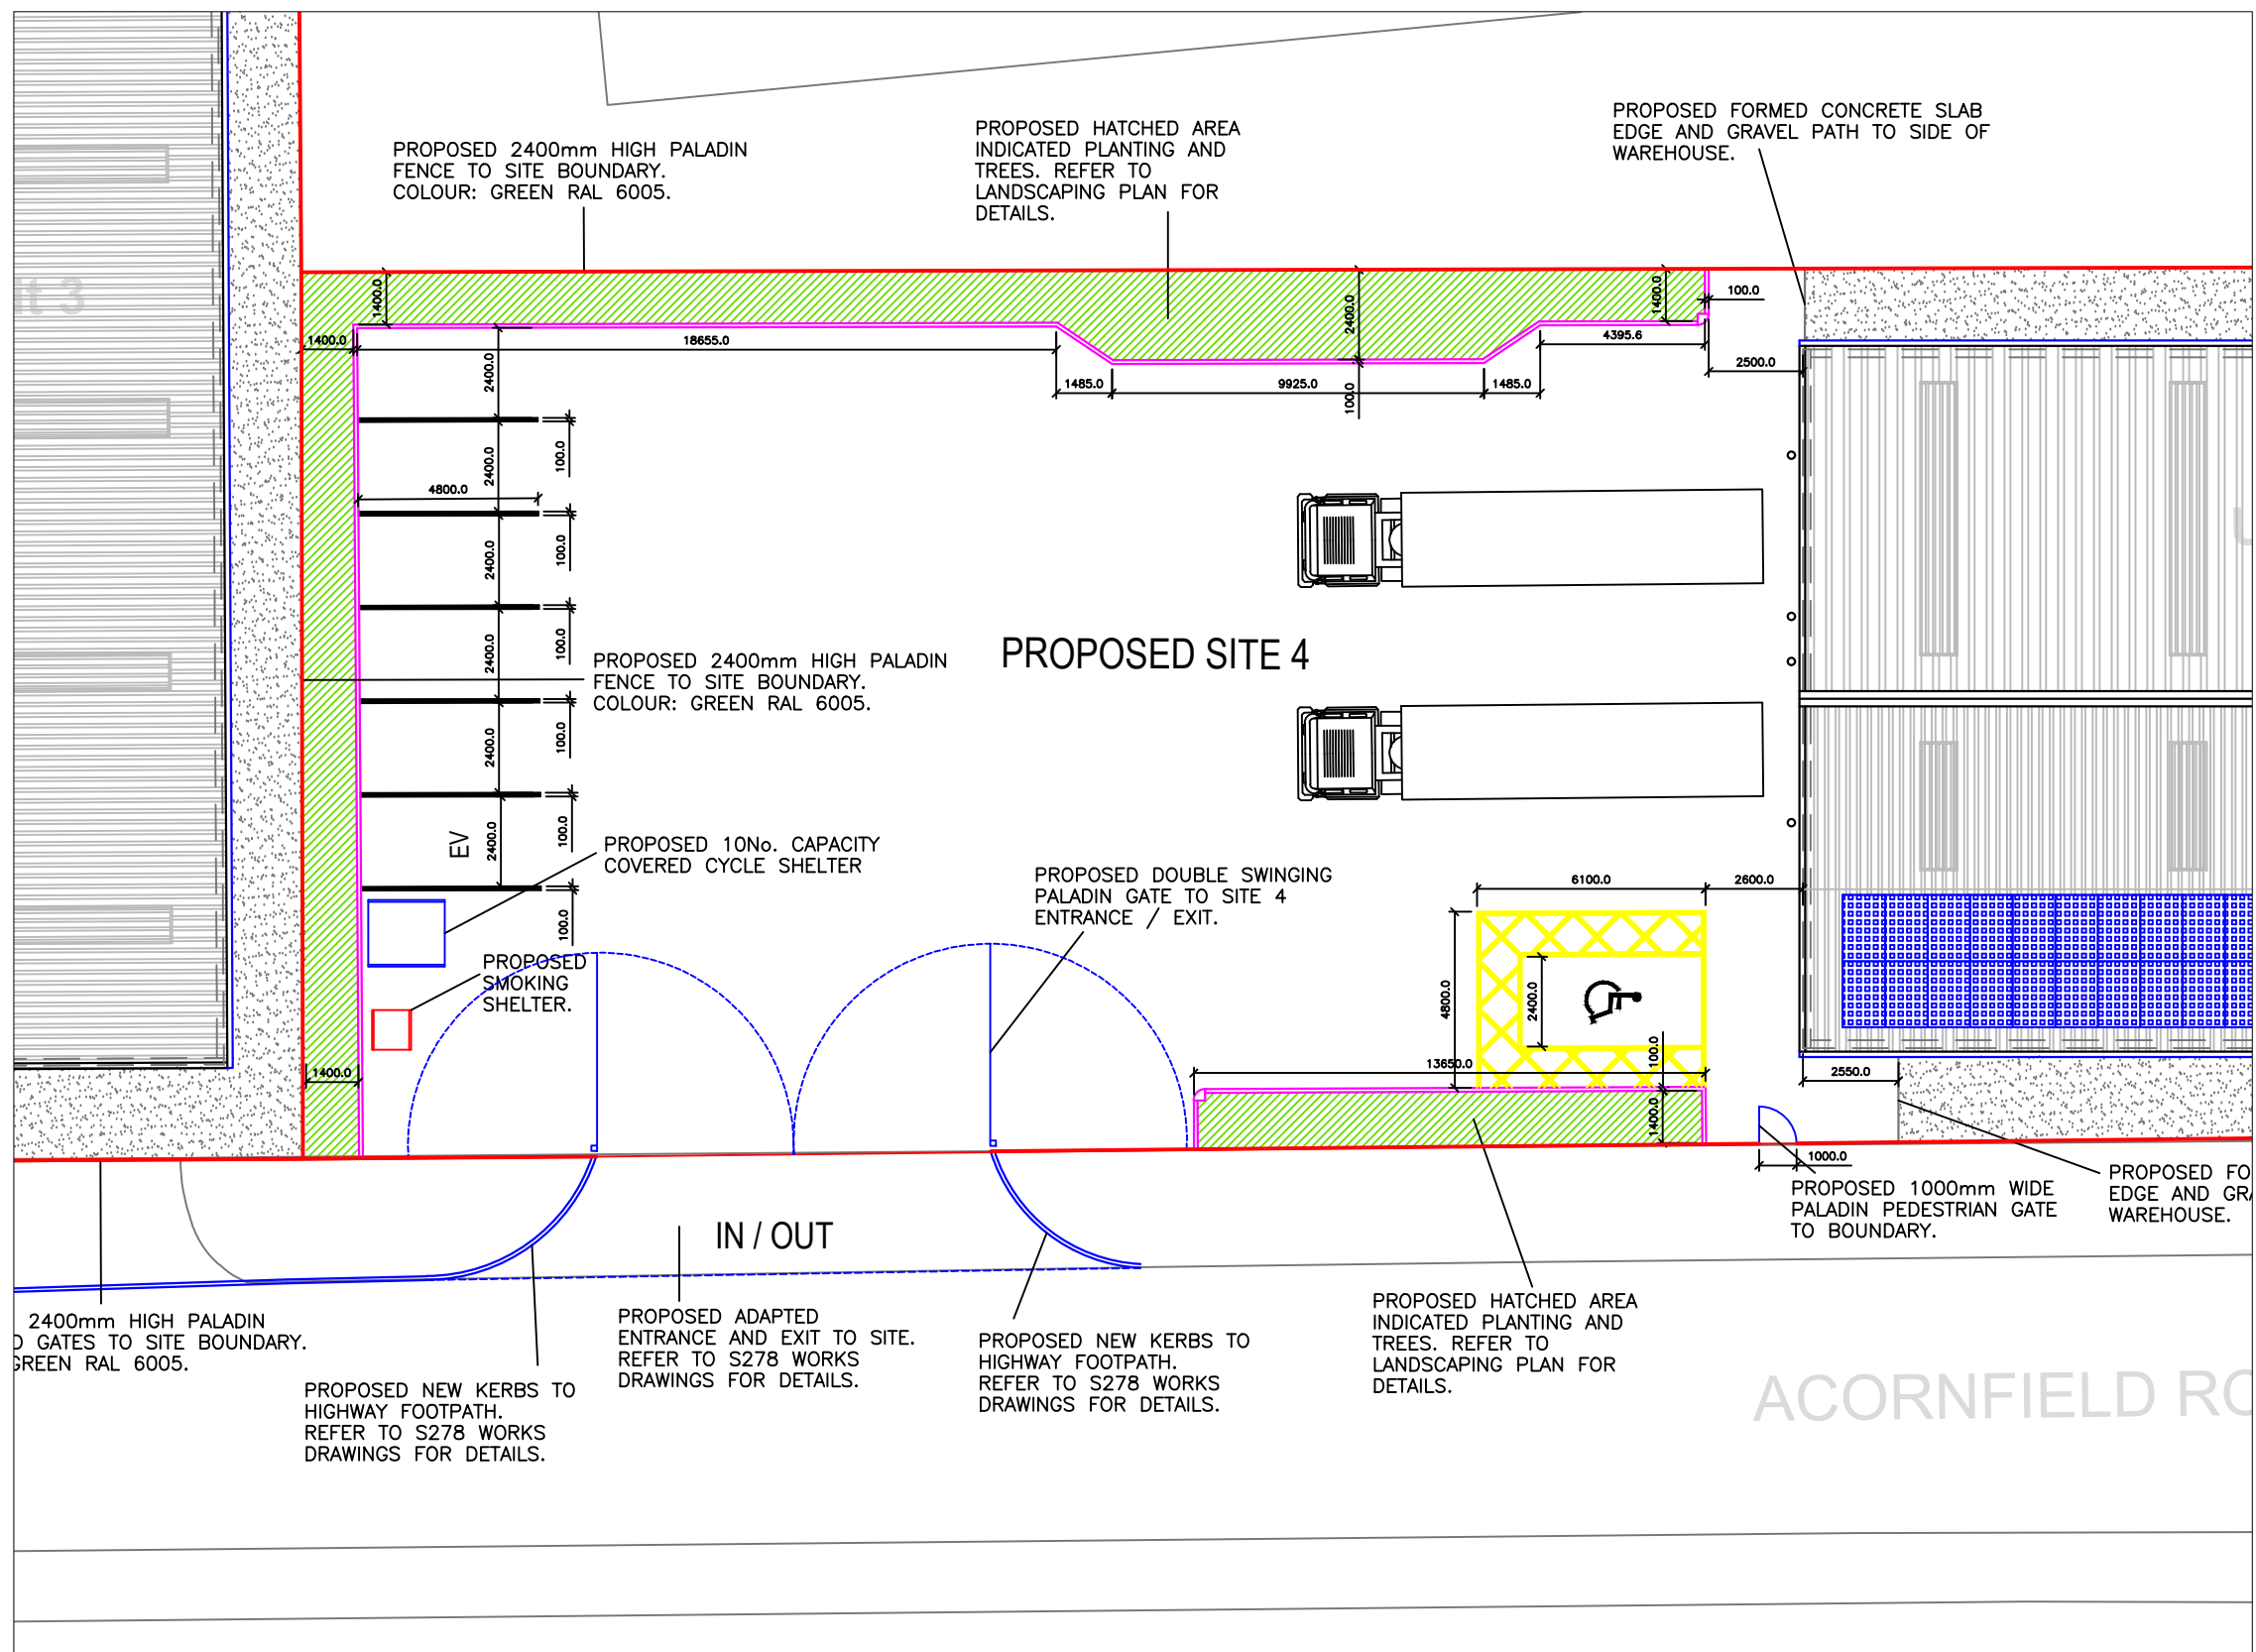

Proposed Entrance / Exit Gates To Yard Plan (Unit 4).
Scale 1:200

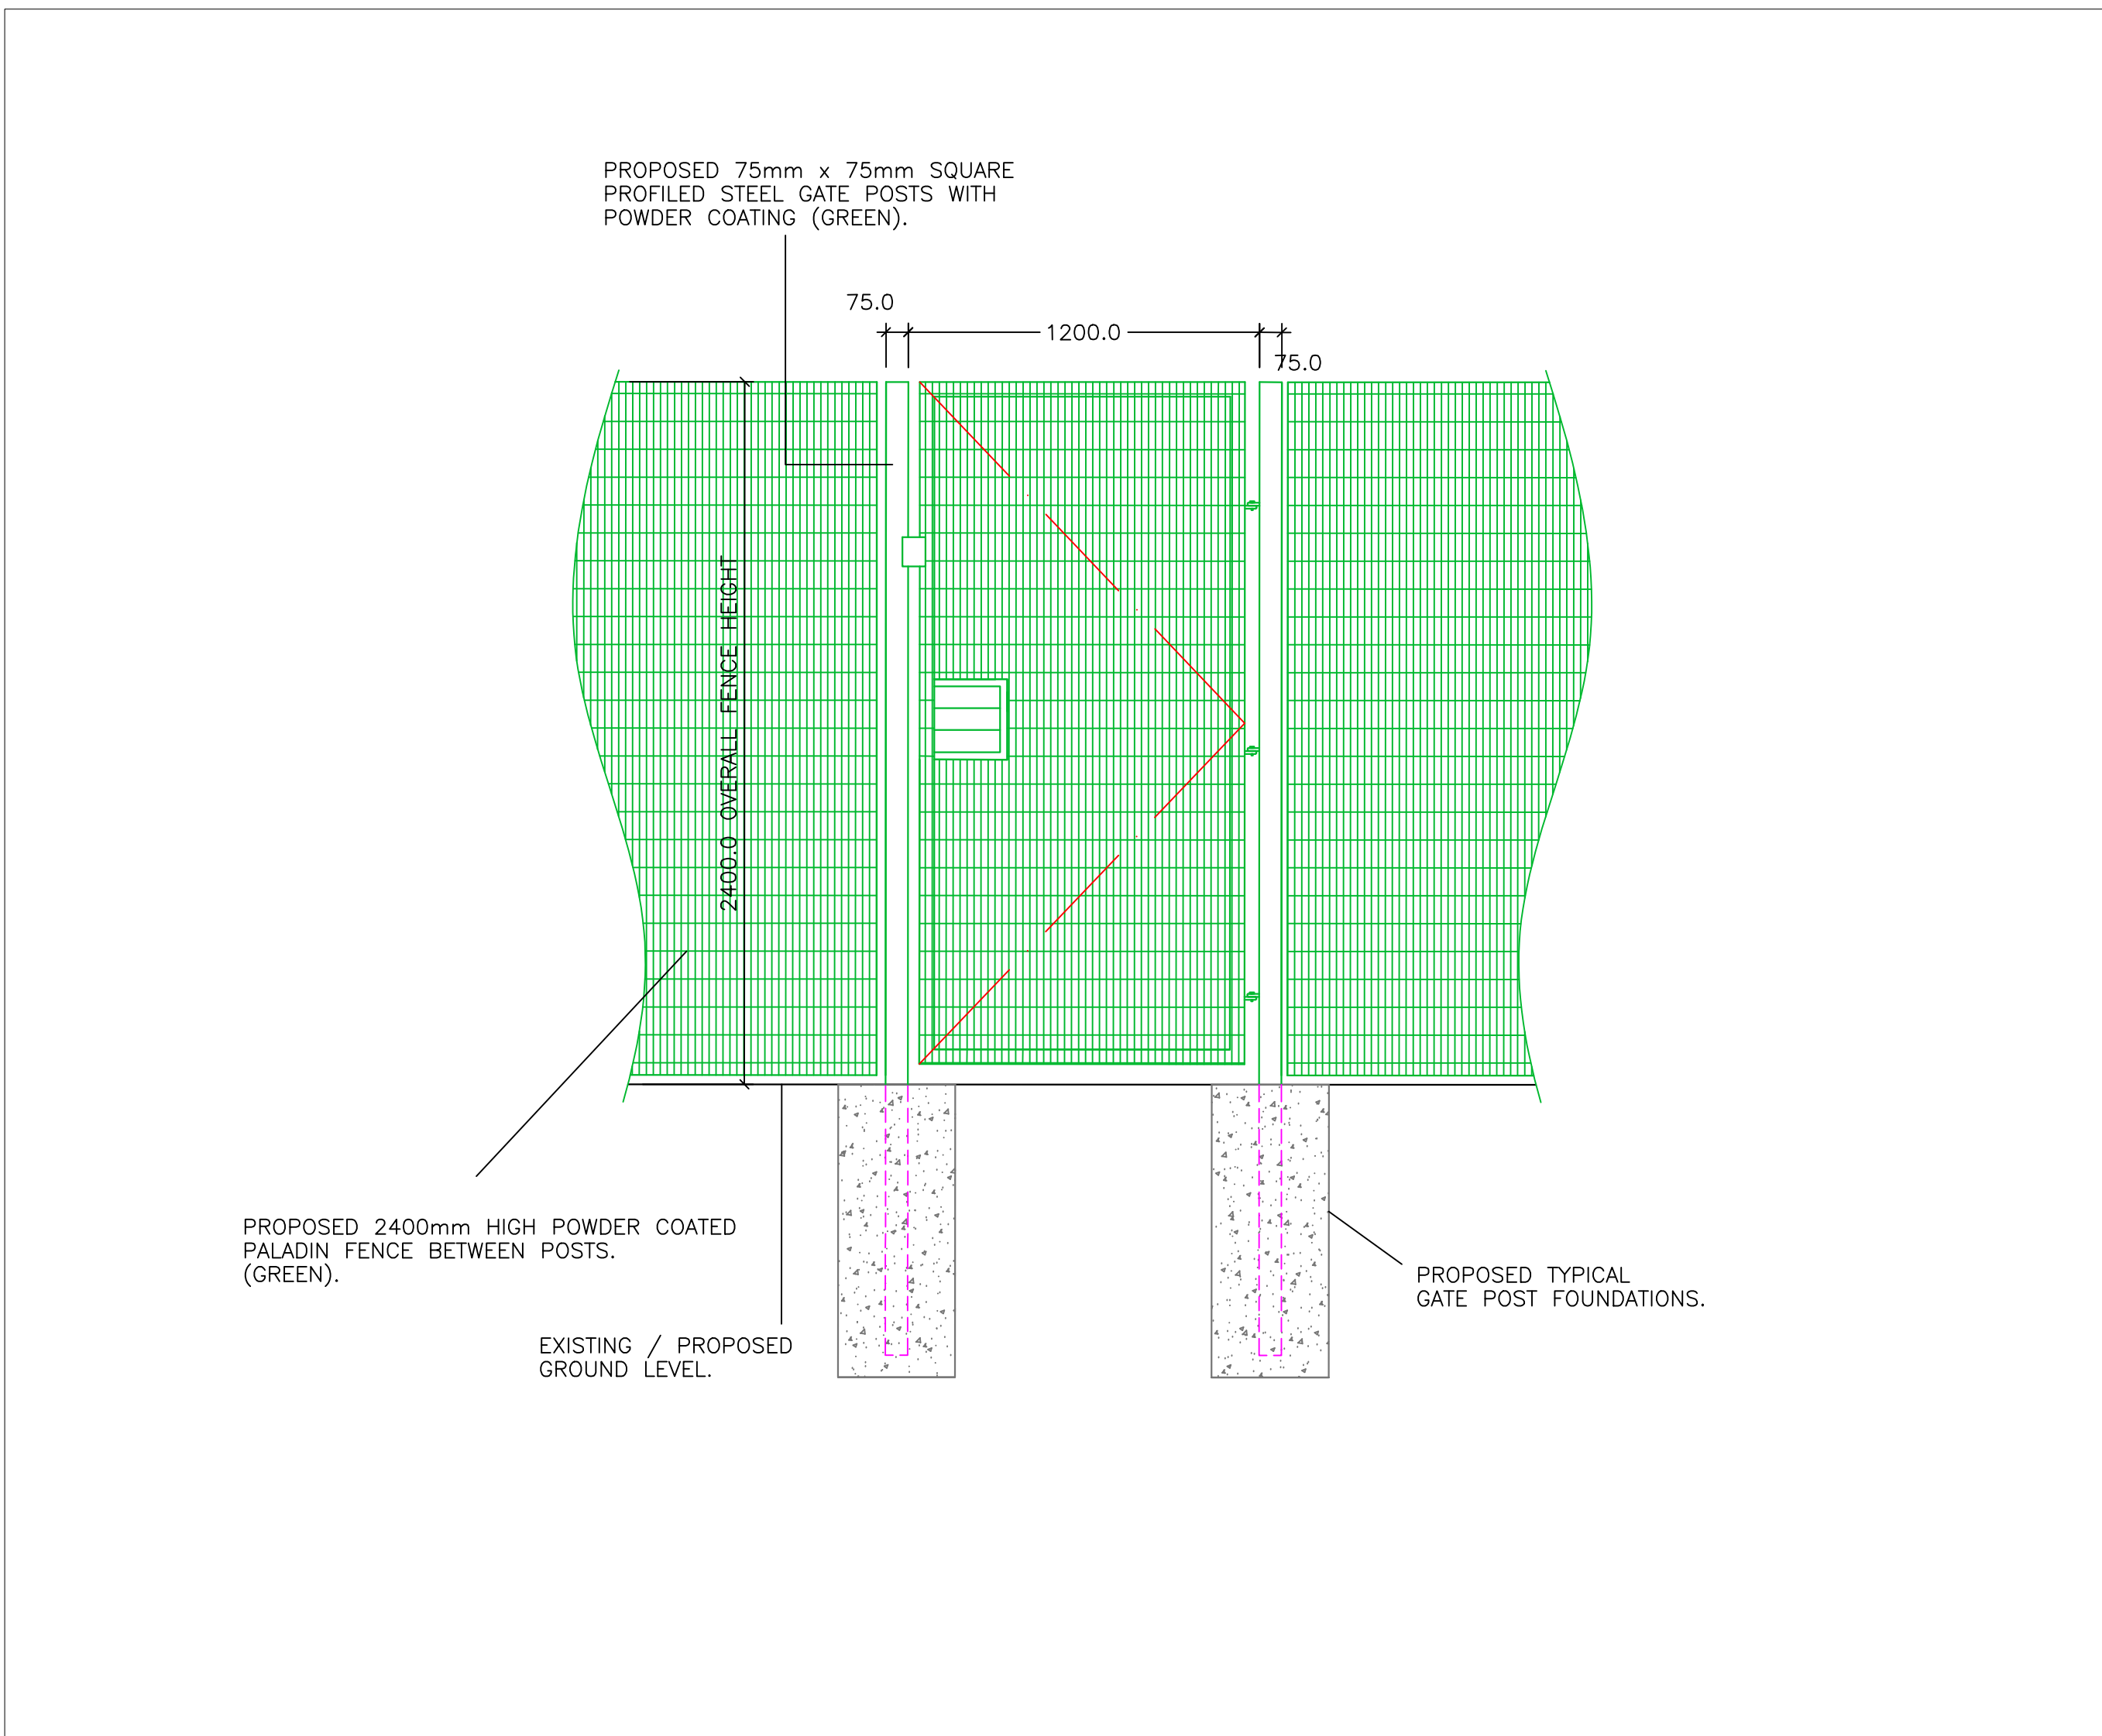

Proposed Pedestrian Gates To Yard Typical Elevation (Units 1, 2, 3 & 4).
Scale 1:20

DO NOT SCALE OFF DRAWING - PLEASE CHECK ALL DIMENSIONS ON SITE						
This drawing is to be read in conjunction with all relevant specifications, documents and other issued job drawings. Discrepancies or omissions must be reported to the client. The contractor is to check and verify all building and site dimensions and to check levels before work commences.						
ALL INFORMATION CONTAINED ON THIS DRAWING REMAINS COPYRIGHT OF PRIME PROPERTY LIMITED ©						
Revision	Issue Date	Revision Comments	By			
Client Details:						
Acornfield Properties Ltd.						
Project Title:						
Prime Point Knowsley Industrial Redevelopment						
Drawing Title:						
Phase 2 (Units 1, 2, 3 & 4). Proposed Fence and Gate Layout & Details.						
Project Stage:		Works Package:	A0 Scale:			
Detailed Design						
Project No	Drawing No	Revision	Drawn	Creation		
PPC59	D037	VSL	Apr 2025	JP		
PPC PRIME PROPERTY CONSULTANCY						
Chichester House, 91 Moss Lane East, Manchester, M15 5GV						