



fence Detail - 5 Avon Close

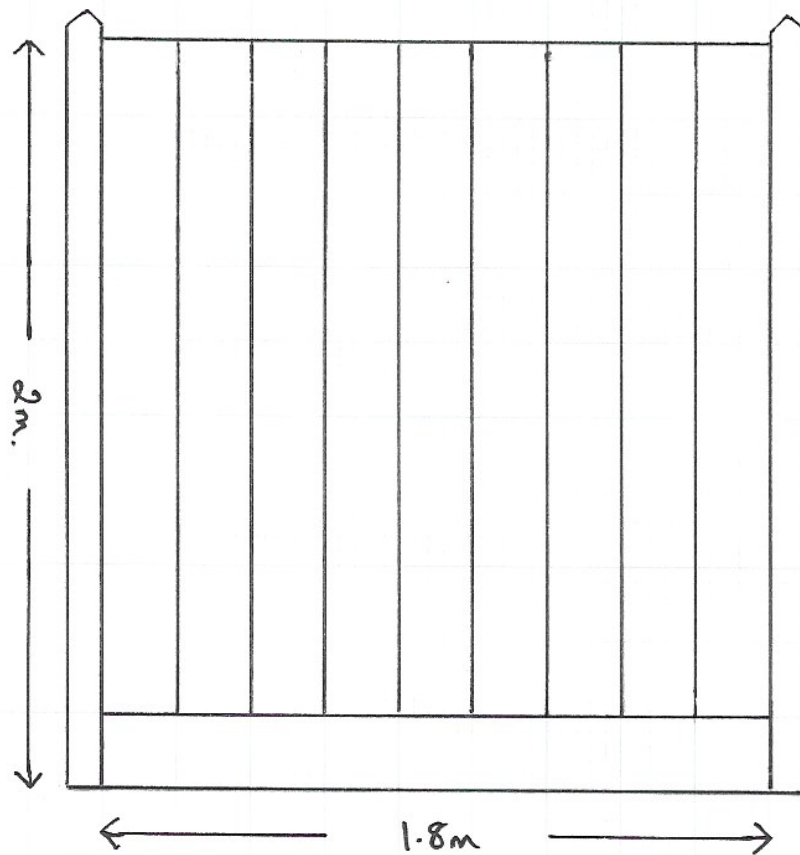

- 1.8m x 1.8m Timber fence Panels.
- 0.2m x 1.8m Concrete Base Panels
- 0.1m x 2.08m Concrete posts.

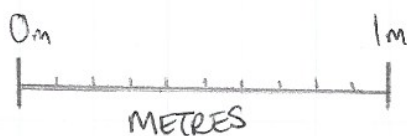

Drawing No: 03

Scale : 1:20