


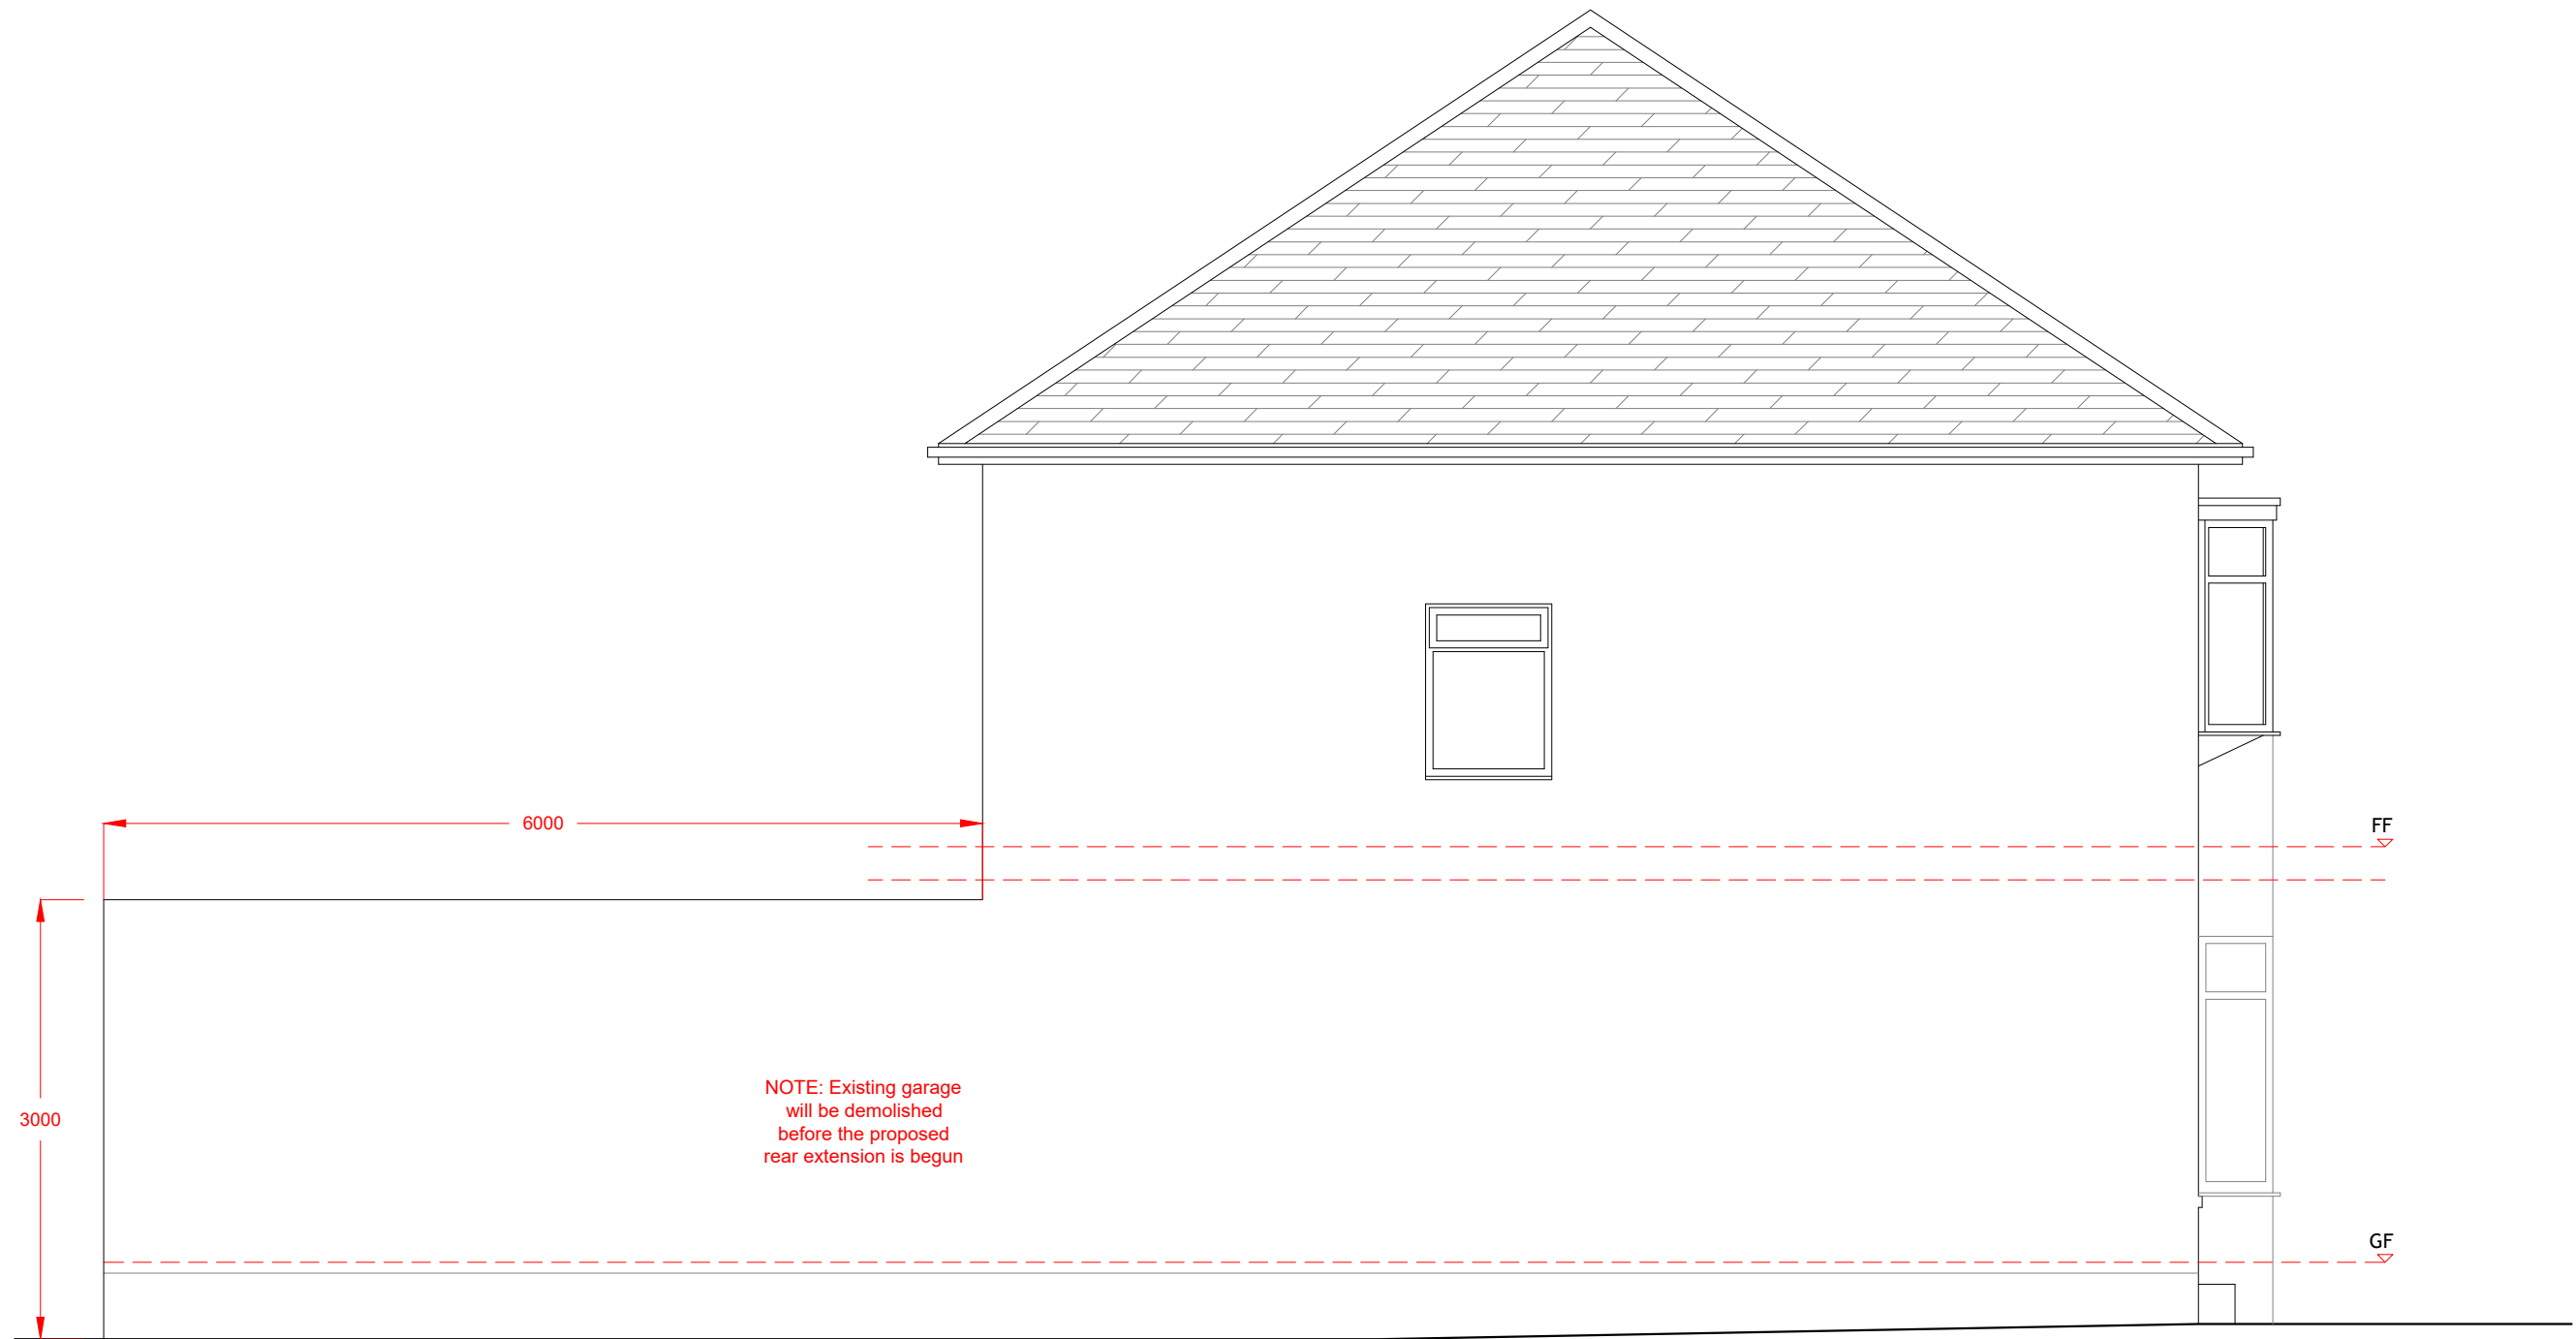

Proposed Side Elevation 1:50

NOTES:

- Existing Walls
- Proposed Walls

CLIENT Roxanne

DRAWING NO + TITLE:

Proposed Elevations rev A

9 Hillcrest Avenue
Huyton
Liverpool
L36 6TD

SCALES:	1:50	PAGE SIZE:	A3
DRAWN BY:	LS	DATE	08/04/2021