


- Notes:
- All drawings are subject to Planning and Building Control consent.
 - The details shown are for design intent purposes only and are subject to further design development with suppliers and sub-contractors
 - Proposals subject to consultation and approval from Local Authority Building Control or an Approved Inspector
 - All setting out dimensions should be checked on-site prior to construction and any discrepancies and/or omissions should be reported to the Architect immediately

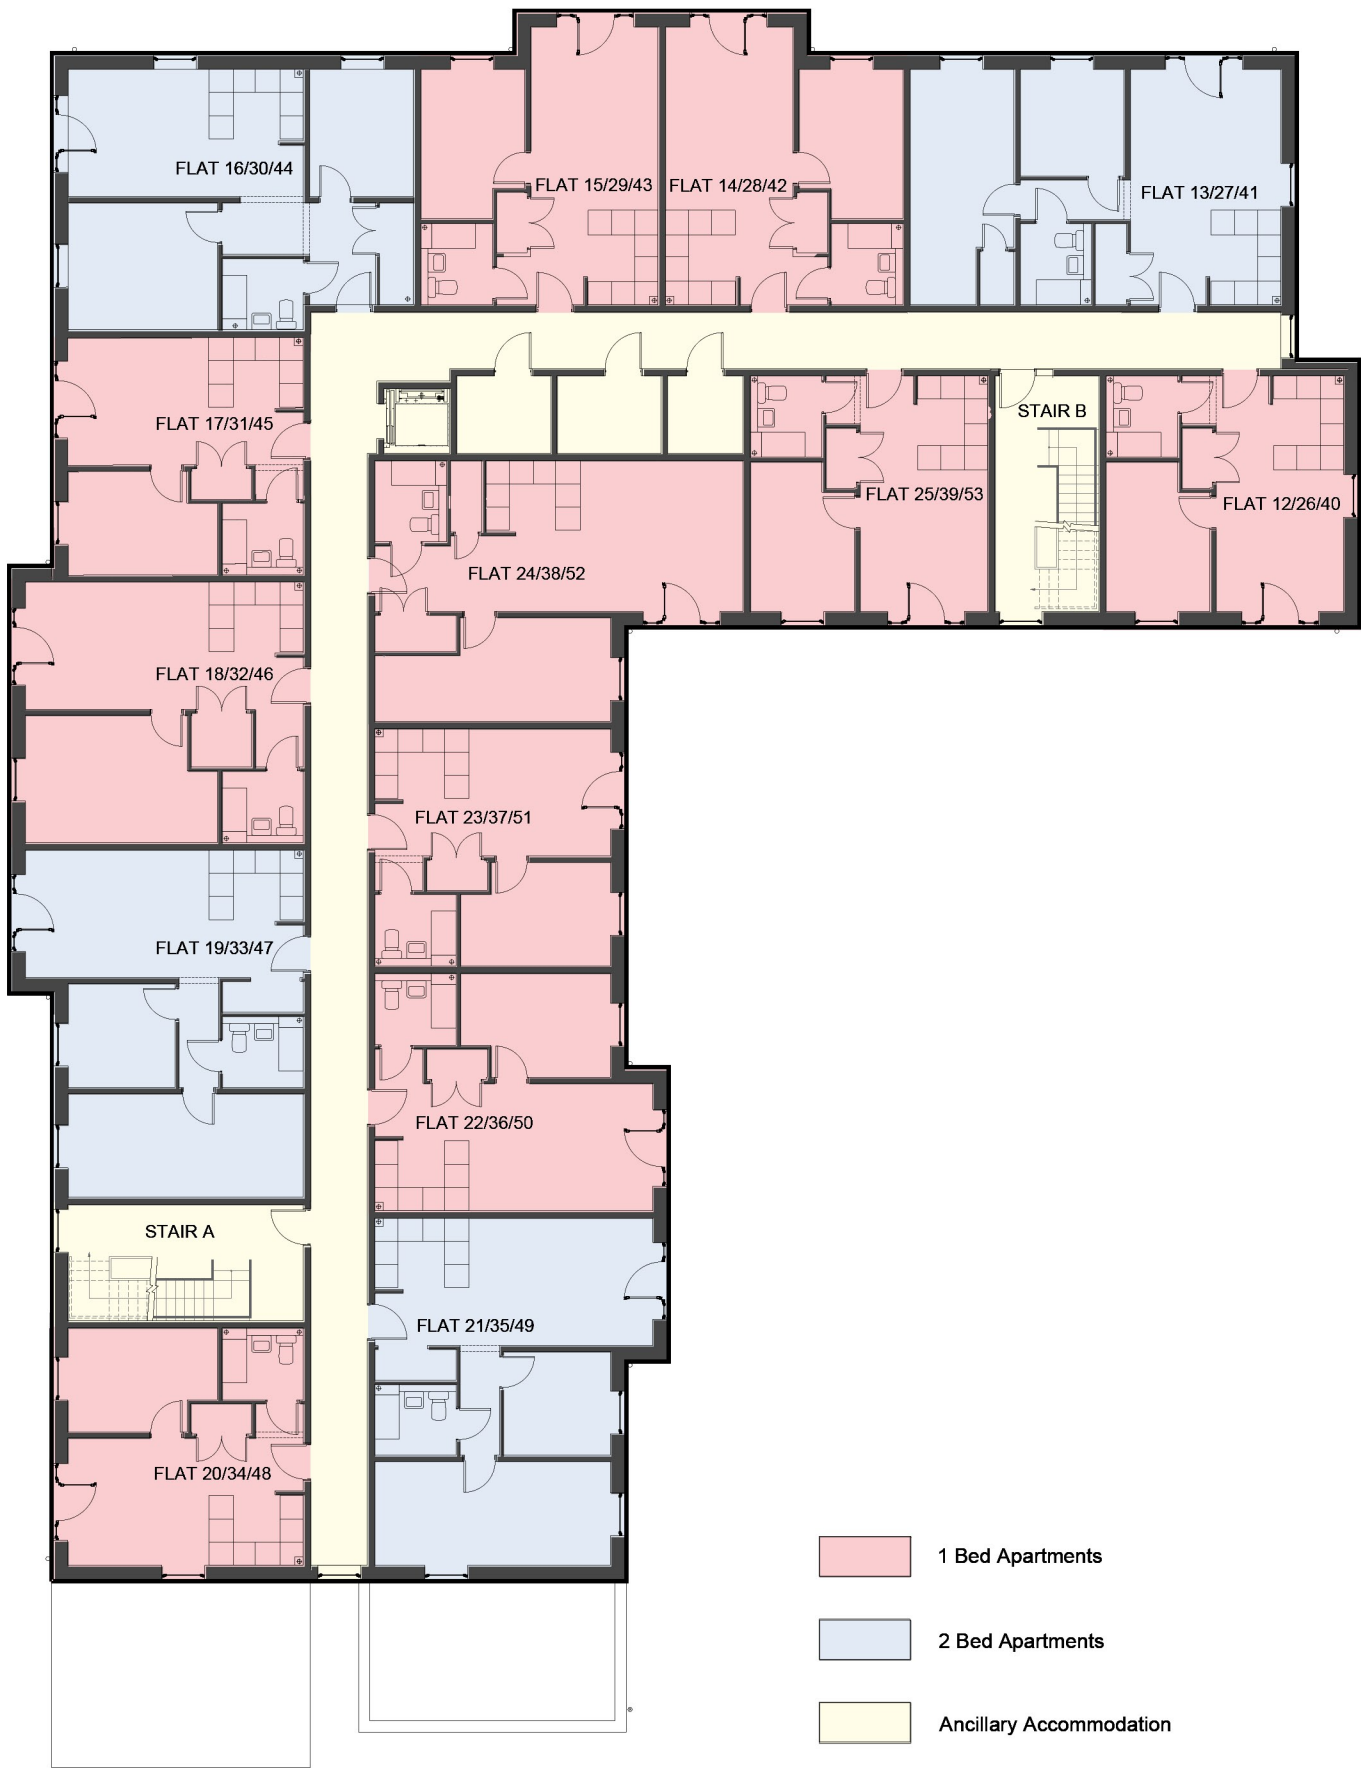

1005
01

Upper Floors Plan

Scale 1:200



Rev. | Date | Details

Drawn | Checkd

Rev. | Date | Details

Drawn | Checkd

Drawn By:
MP
Date:
17.11.23

Checked By:
MA
Date:
17.11.23

Project No:
23046
Scale:
1:200 @A3
Dwg No:
1005
Rev: P1

Issued for:

PLANNING ISSUE

Project/Client:
Project Evolve RL
Scheme, St Chads Drive
Kirkby, McCarthy Stone

Drawing:
Upper Floors Plan

BrightSPACE
architects

27 Glasshouse Studios, Fryern Court Road, Fordingbridge, Hampshire, SP6 1QX
T: (01425) 655806
www.brightspacearchitects.com
© BrightSpace Architects Ltd. Contractors must work only to figured dimensions which are to be checked on site.
Registered Office - 17 Northover Rd, Pennington, Lynton, Hampshire, SO41 8GU. Registered Number - 07399008