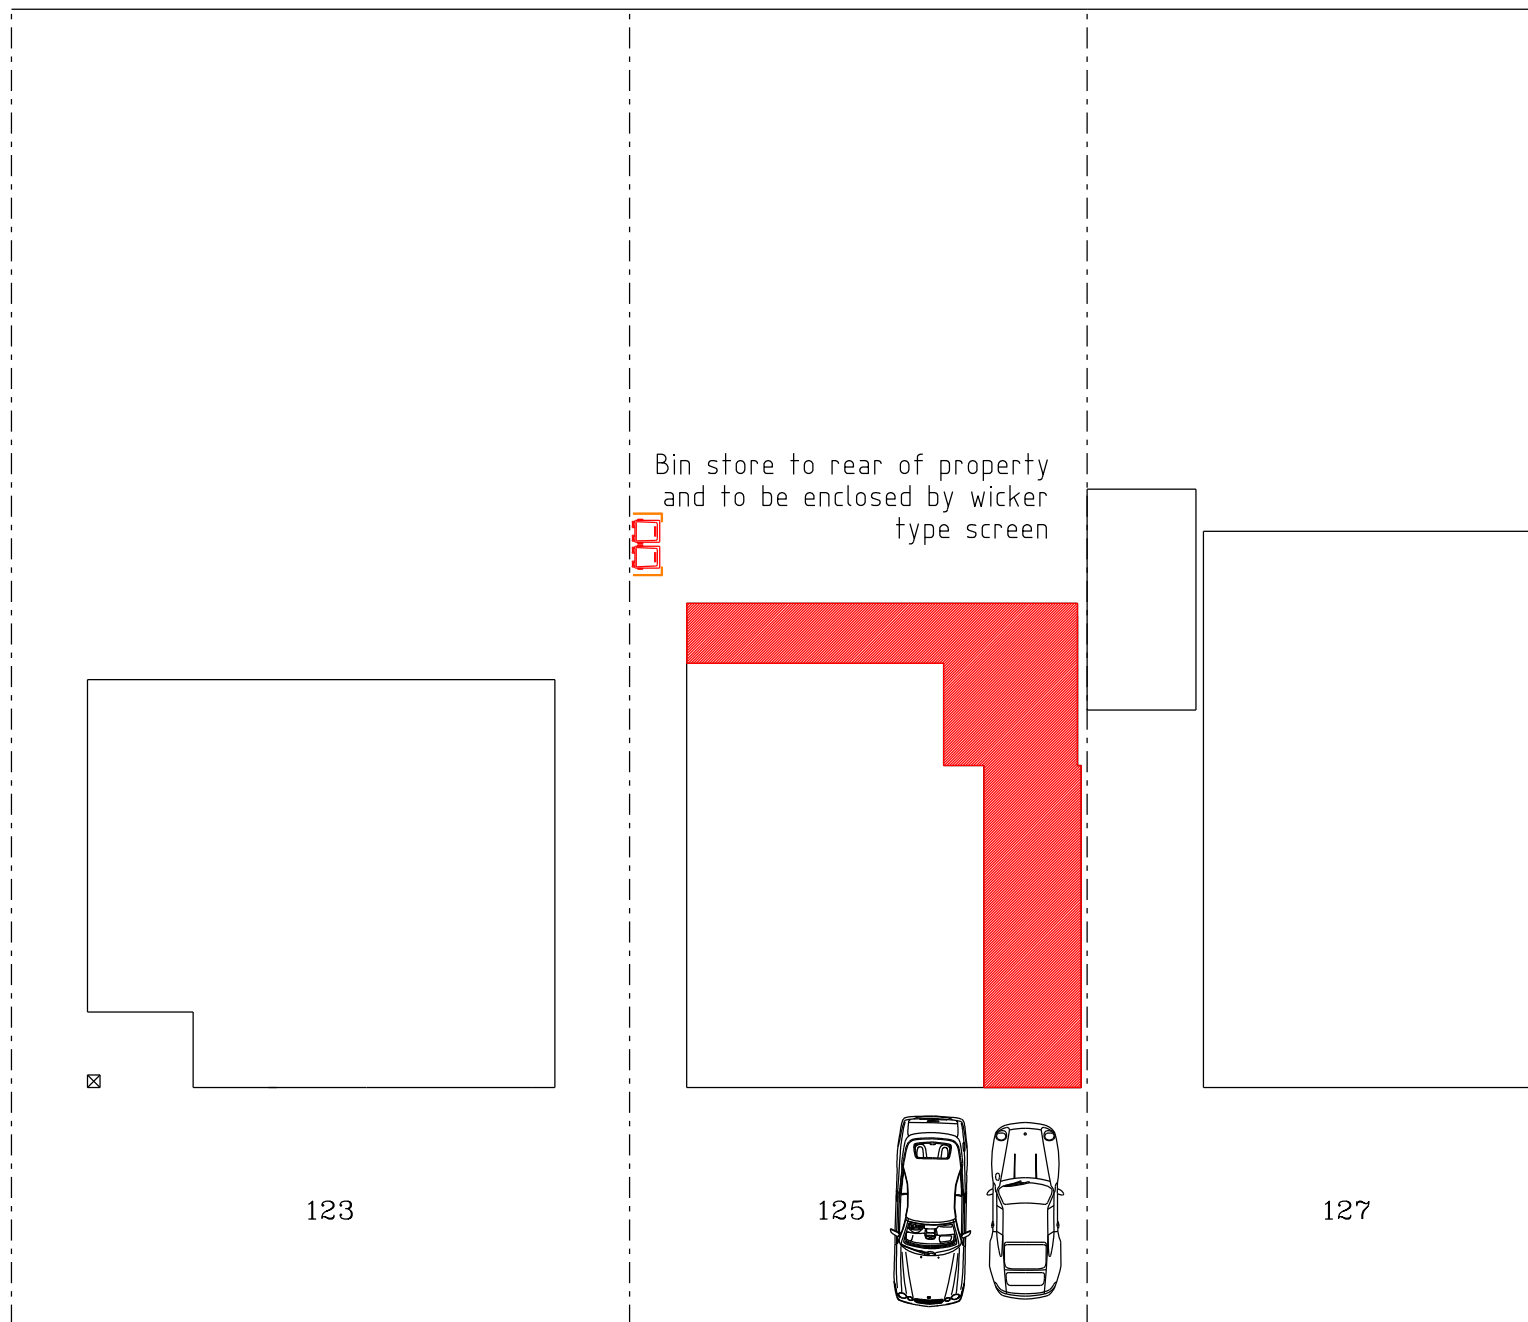


SCALE 1:200

Copyright Designs in C.A.D.
This drawing and any of the detail thereon remain at all times the
property of Designs in C.A.D. and must not be copied
in whole or part without the written permission of the company

Rev	Amendment	Date

Designs in C. A. D.
0151 548 9078
tony@designsinCAD.co.uk

CLIENT
Mr R Stewart
125 Longmeadow Road
Prescot
L34 0HW

PROJECT

Block Plan

DATE	SCALE	DWG No
15/02/22	1:200	A4/6658
DRAWN	CHECKED	REV
T. Davies		