


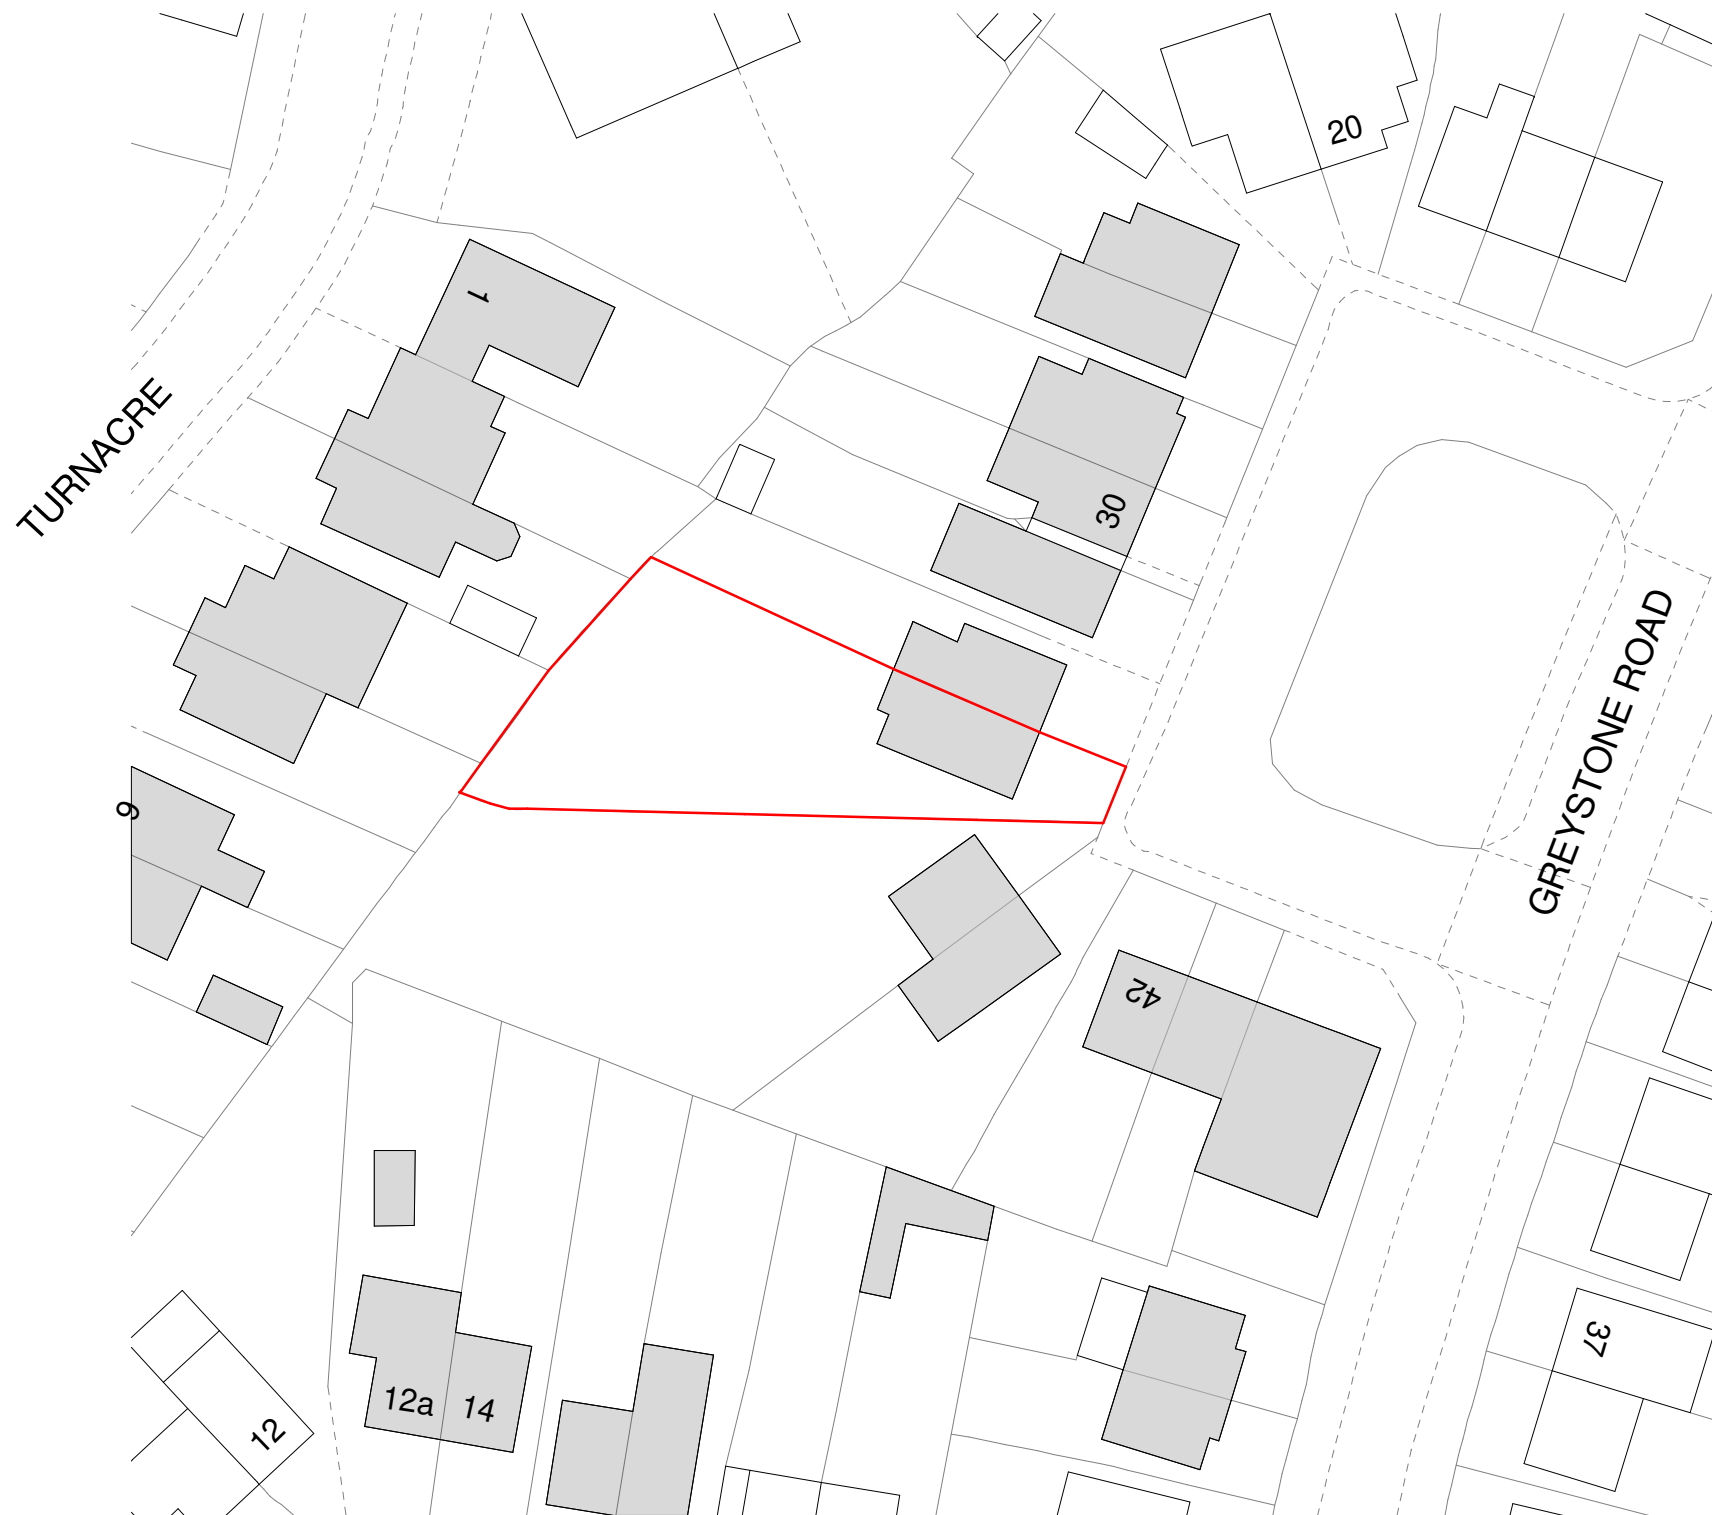

Site Location
1 : 500



Site Location
1 : 1250

36 Greystone Road, L14 6UG

Site Location Plan

Date
02/23/22

**As
indicated**

22-05 L100