



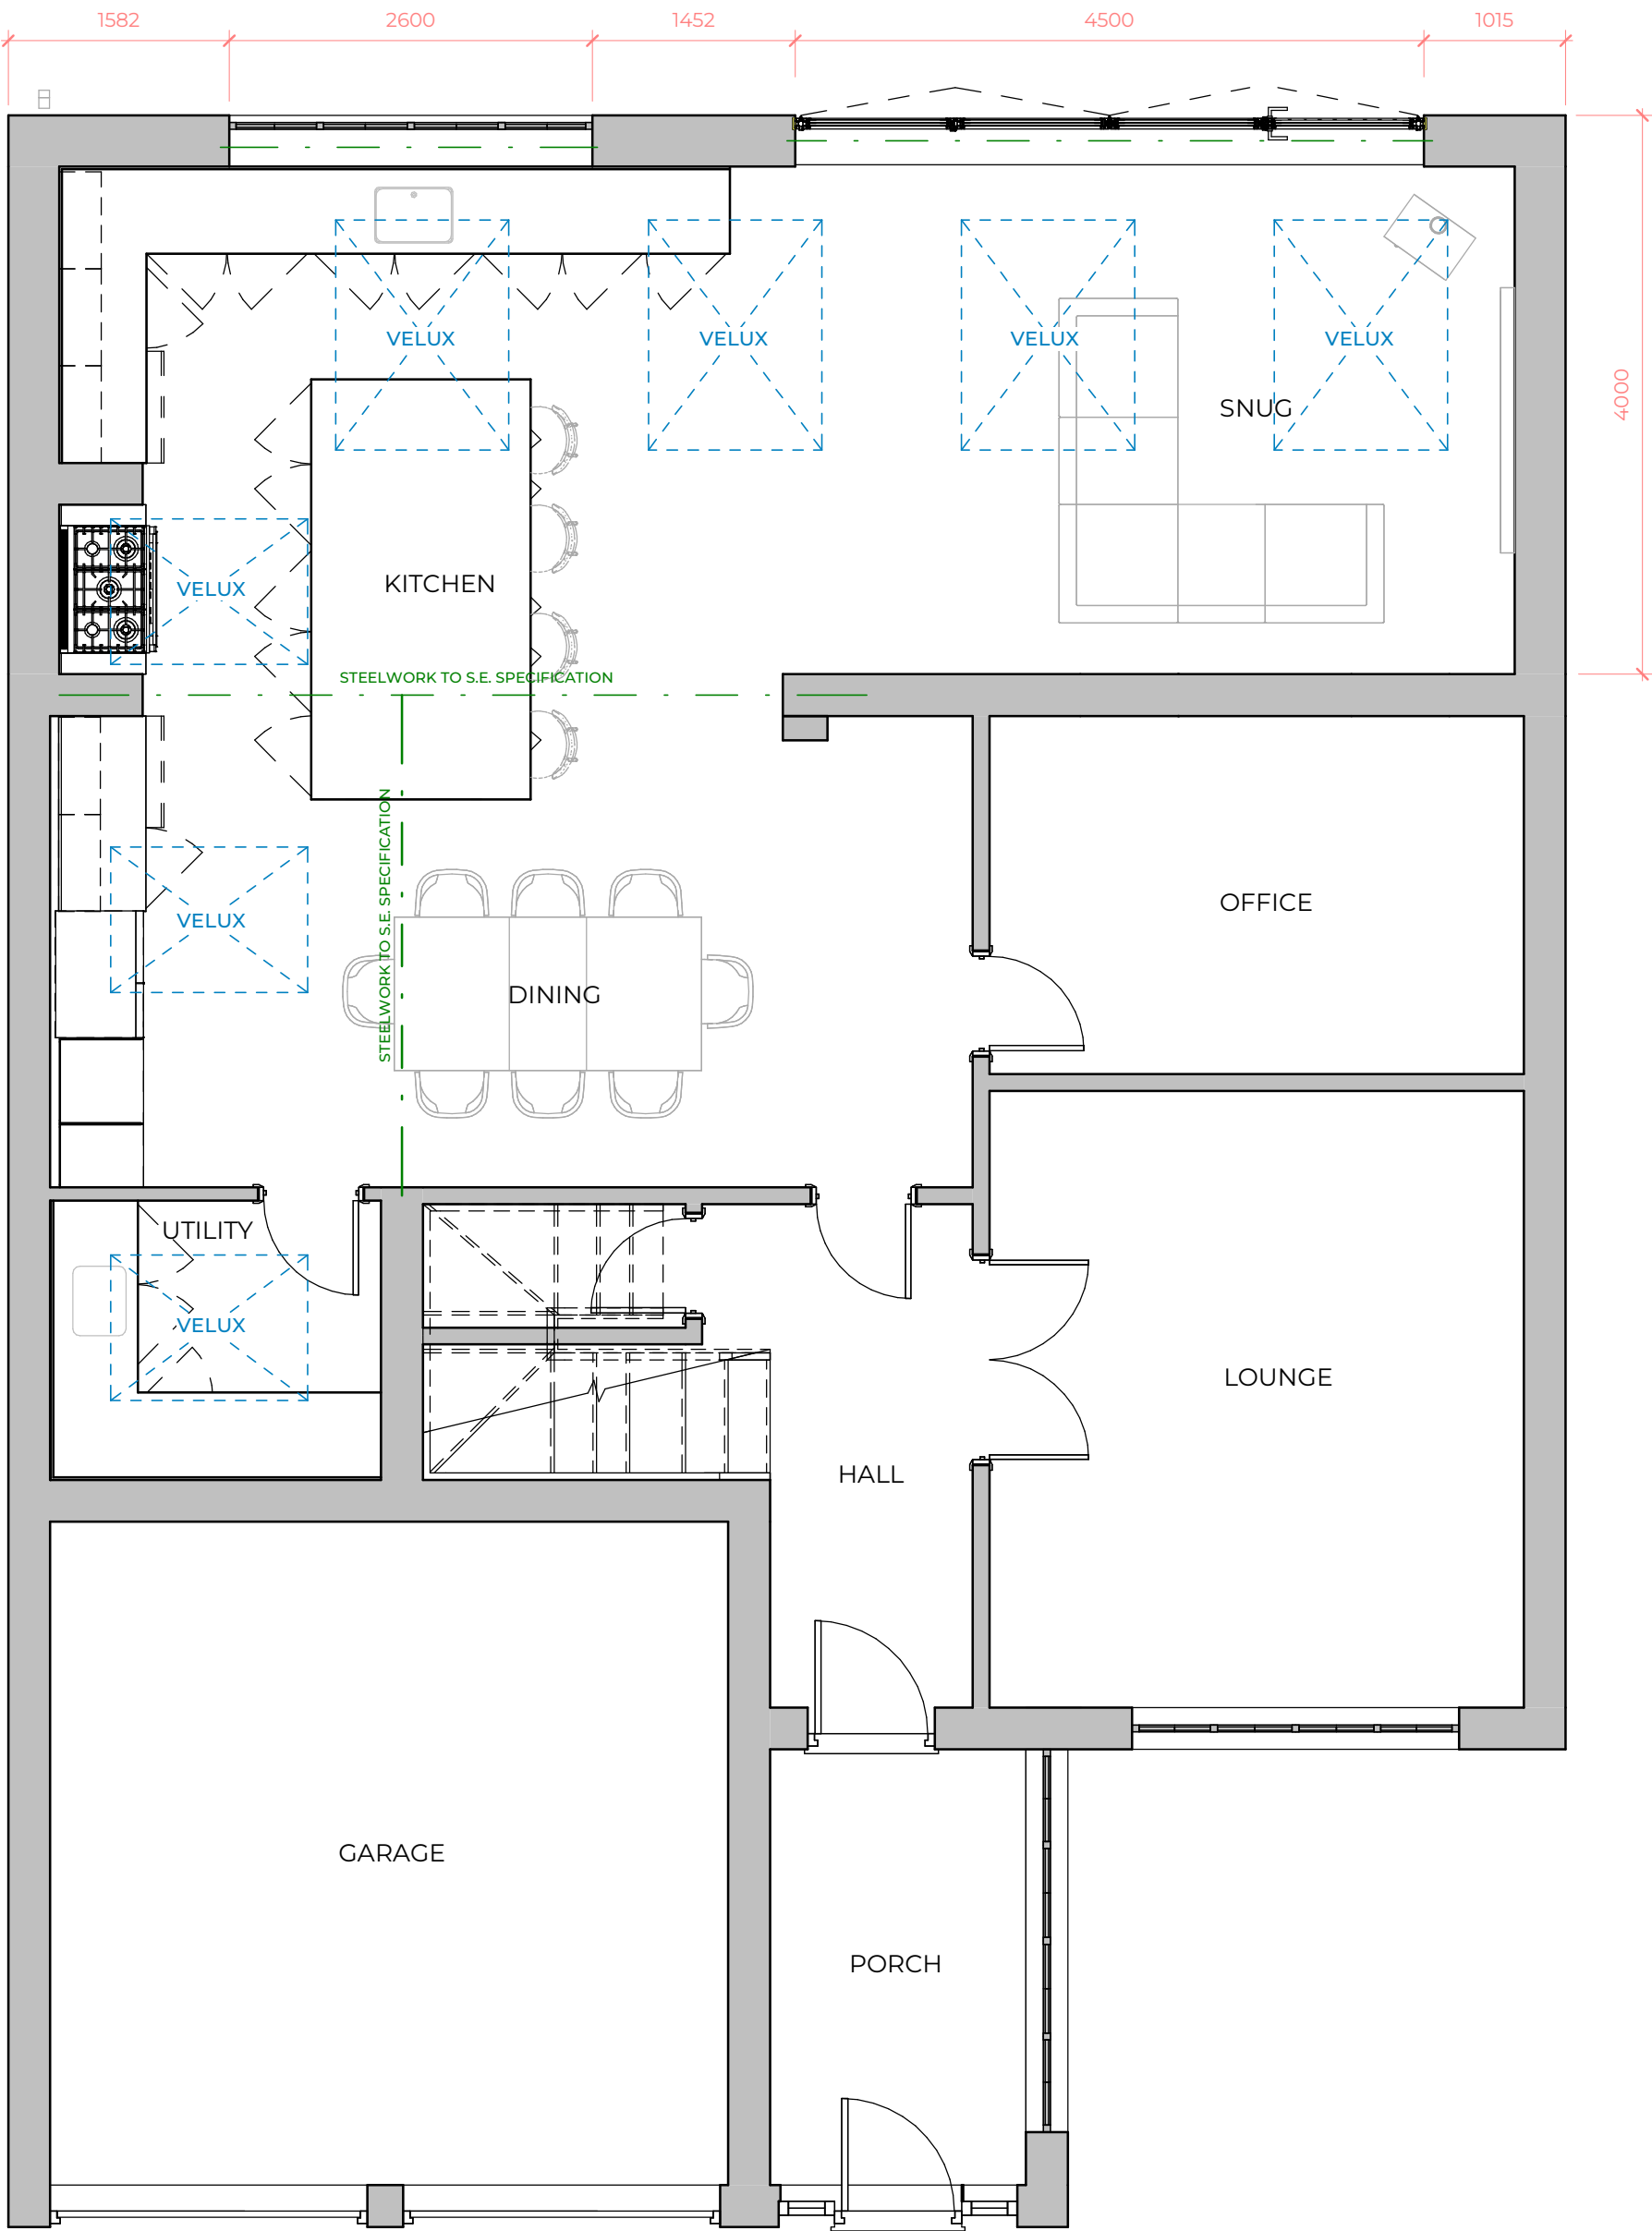

Proposed Ground Floor Plan
1:50

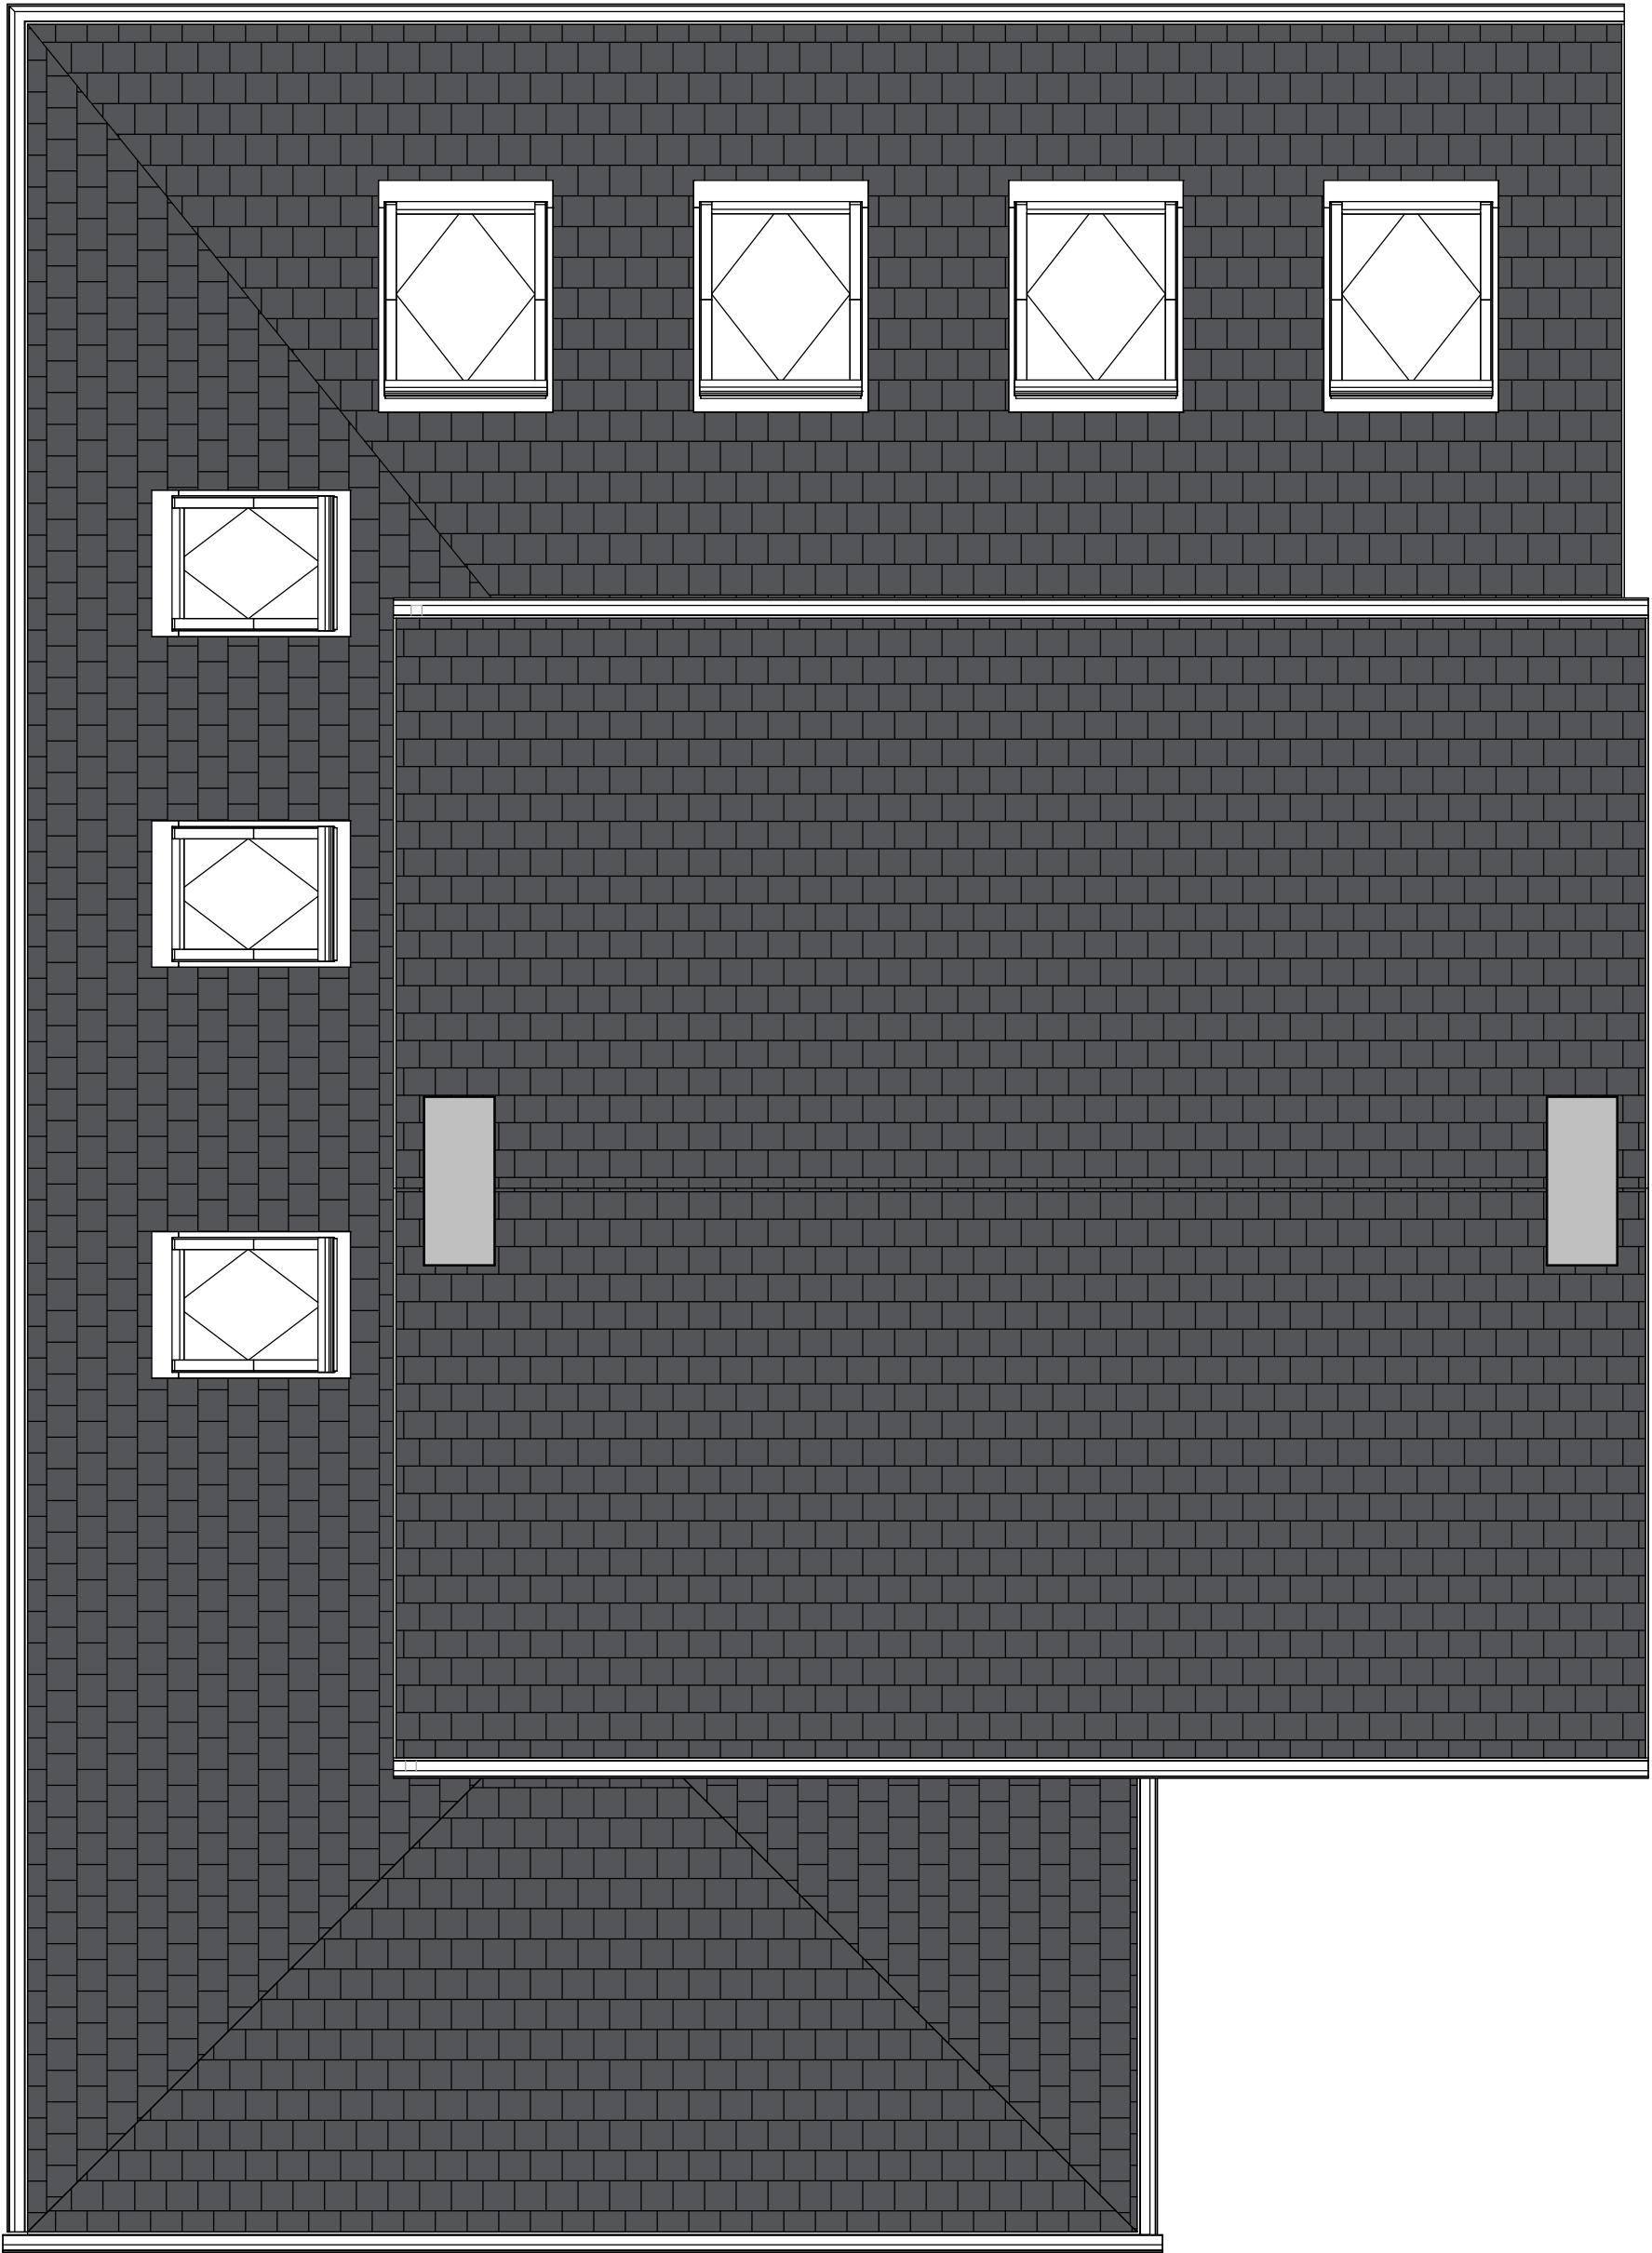

Proposed Roof Plan
1:50

