




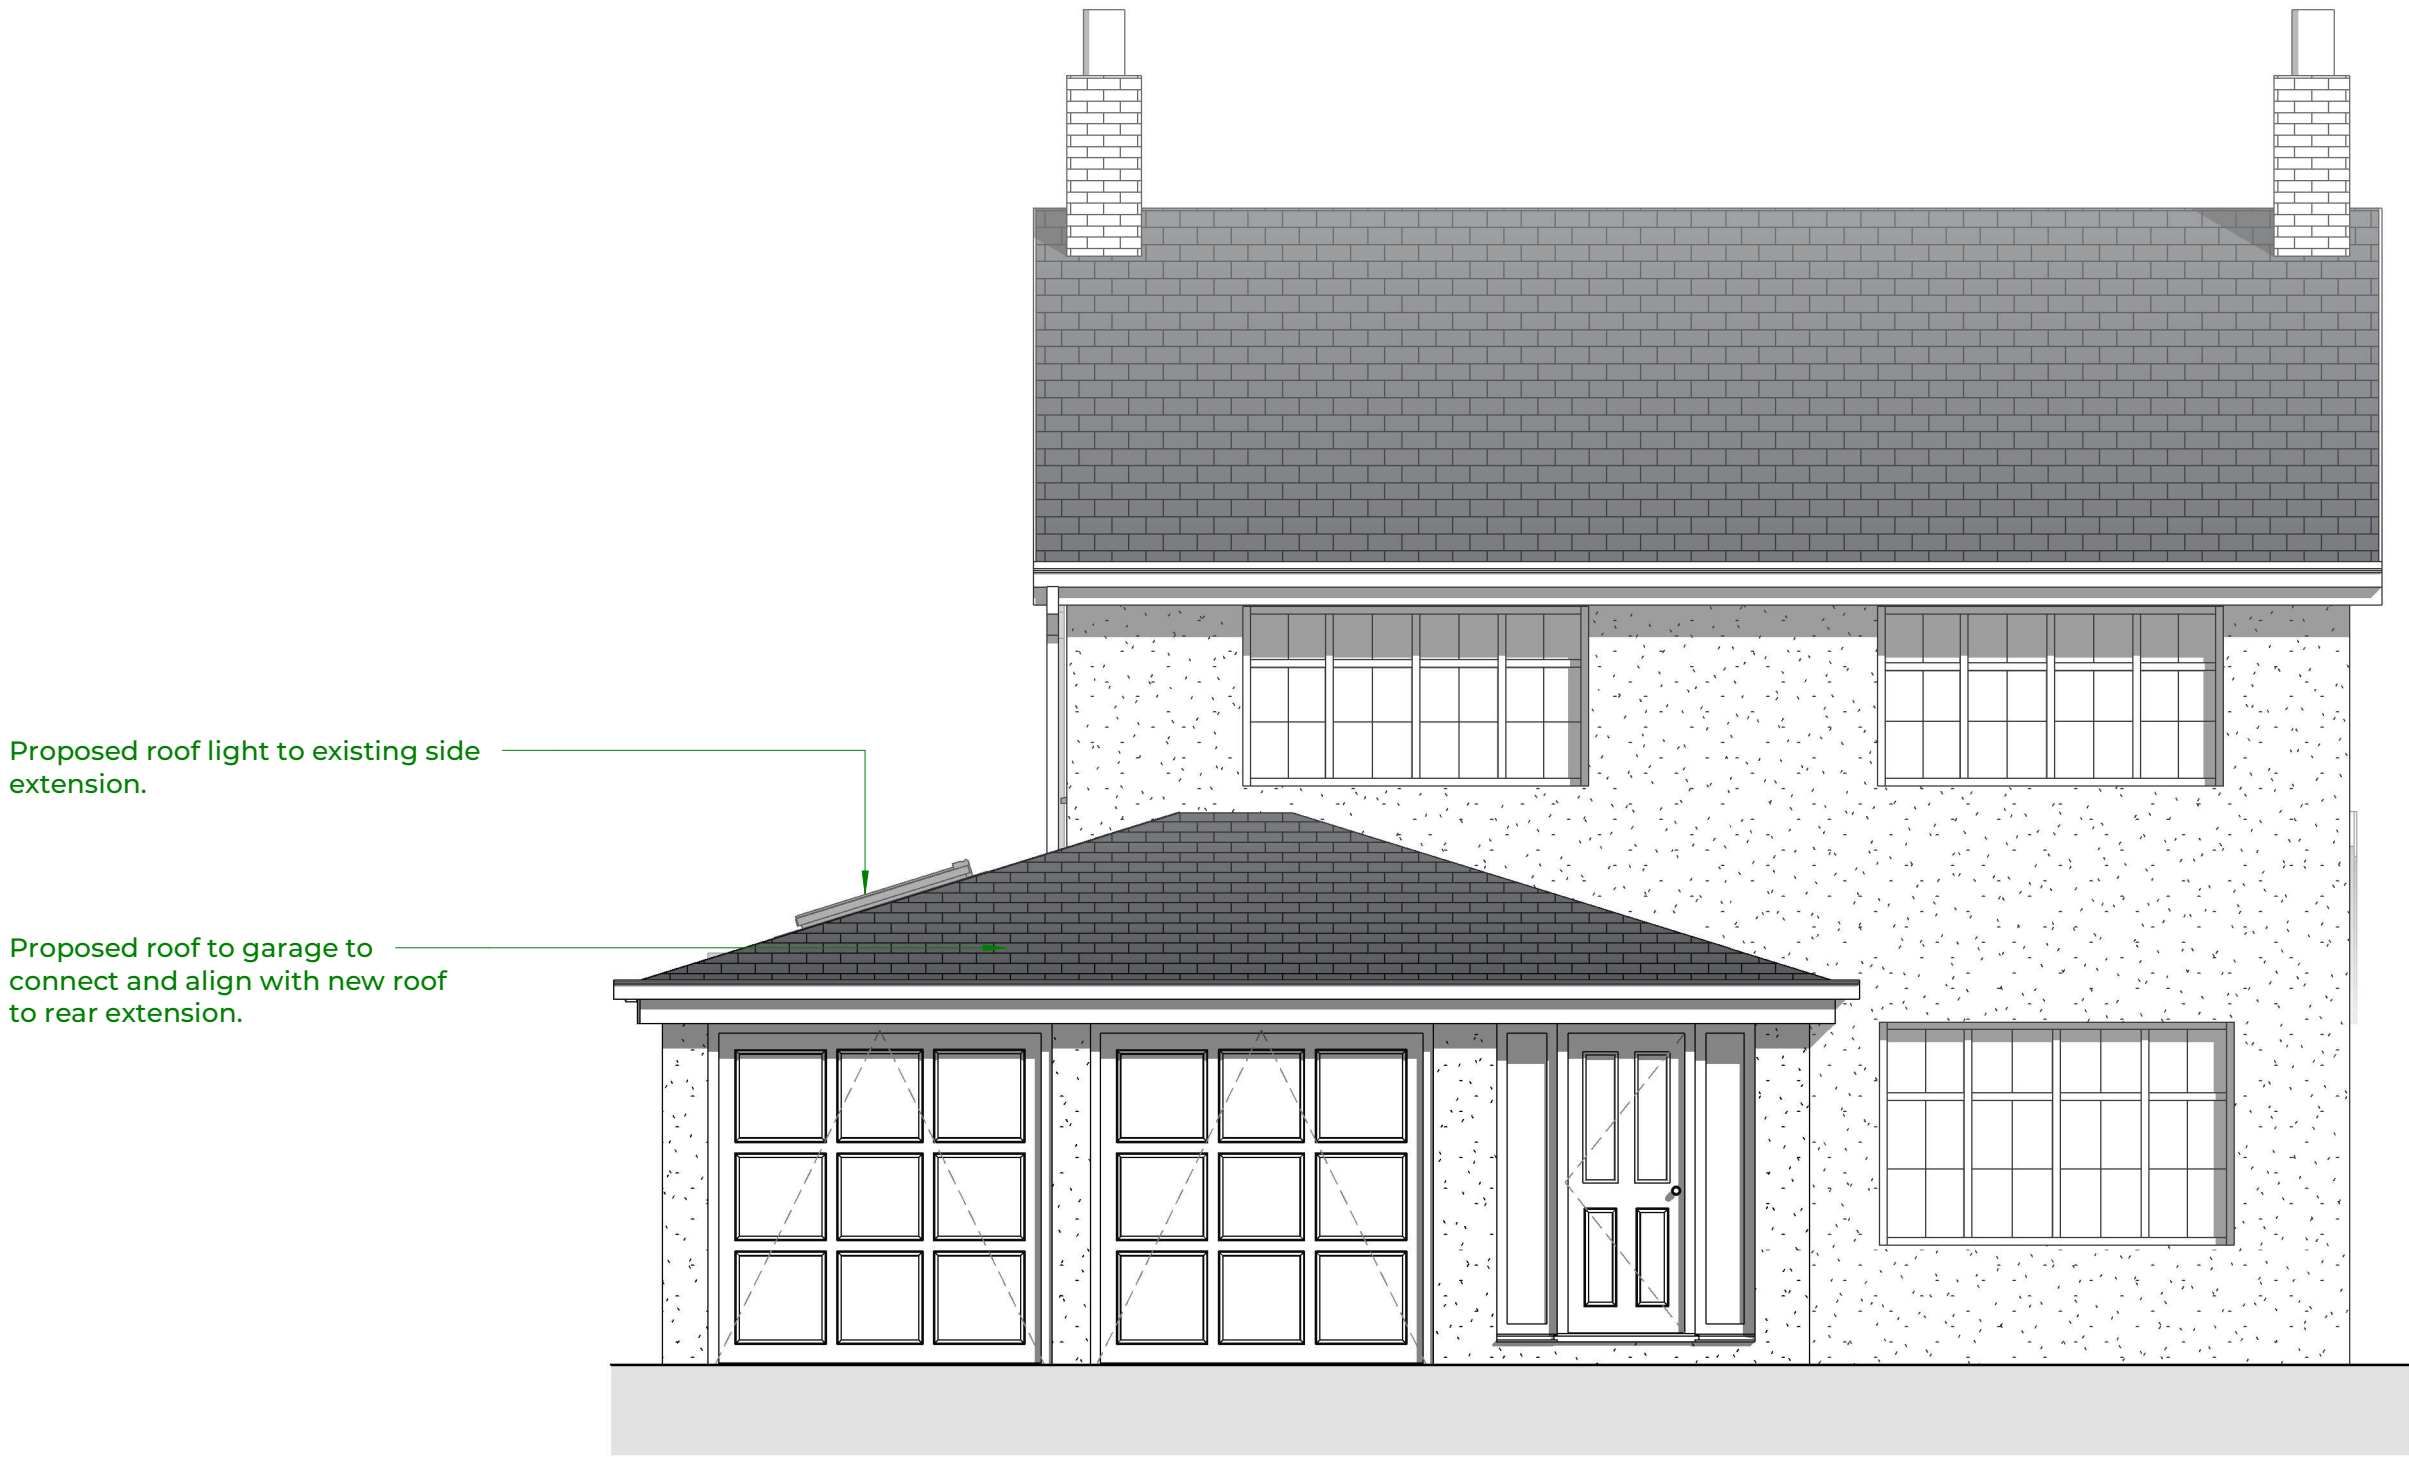


Proposed Front Elevation

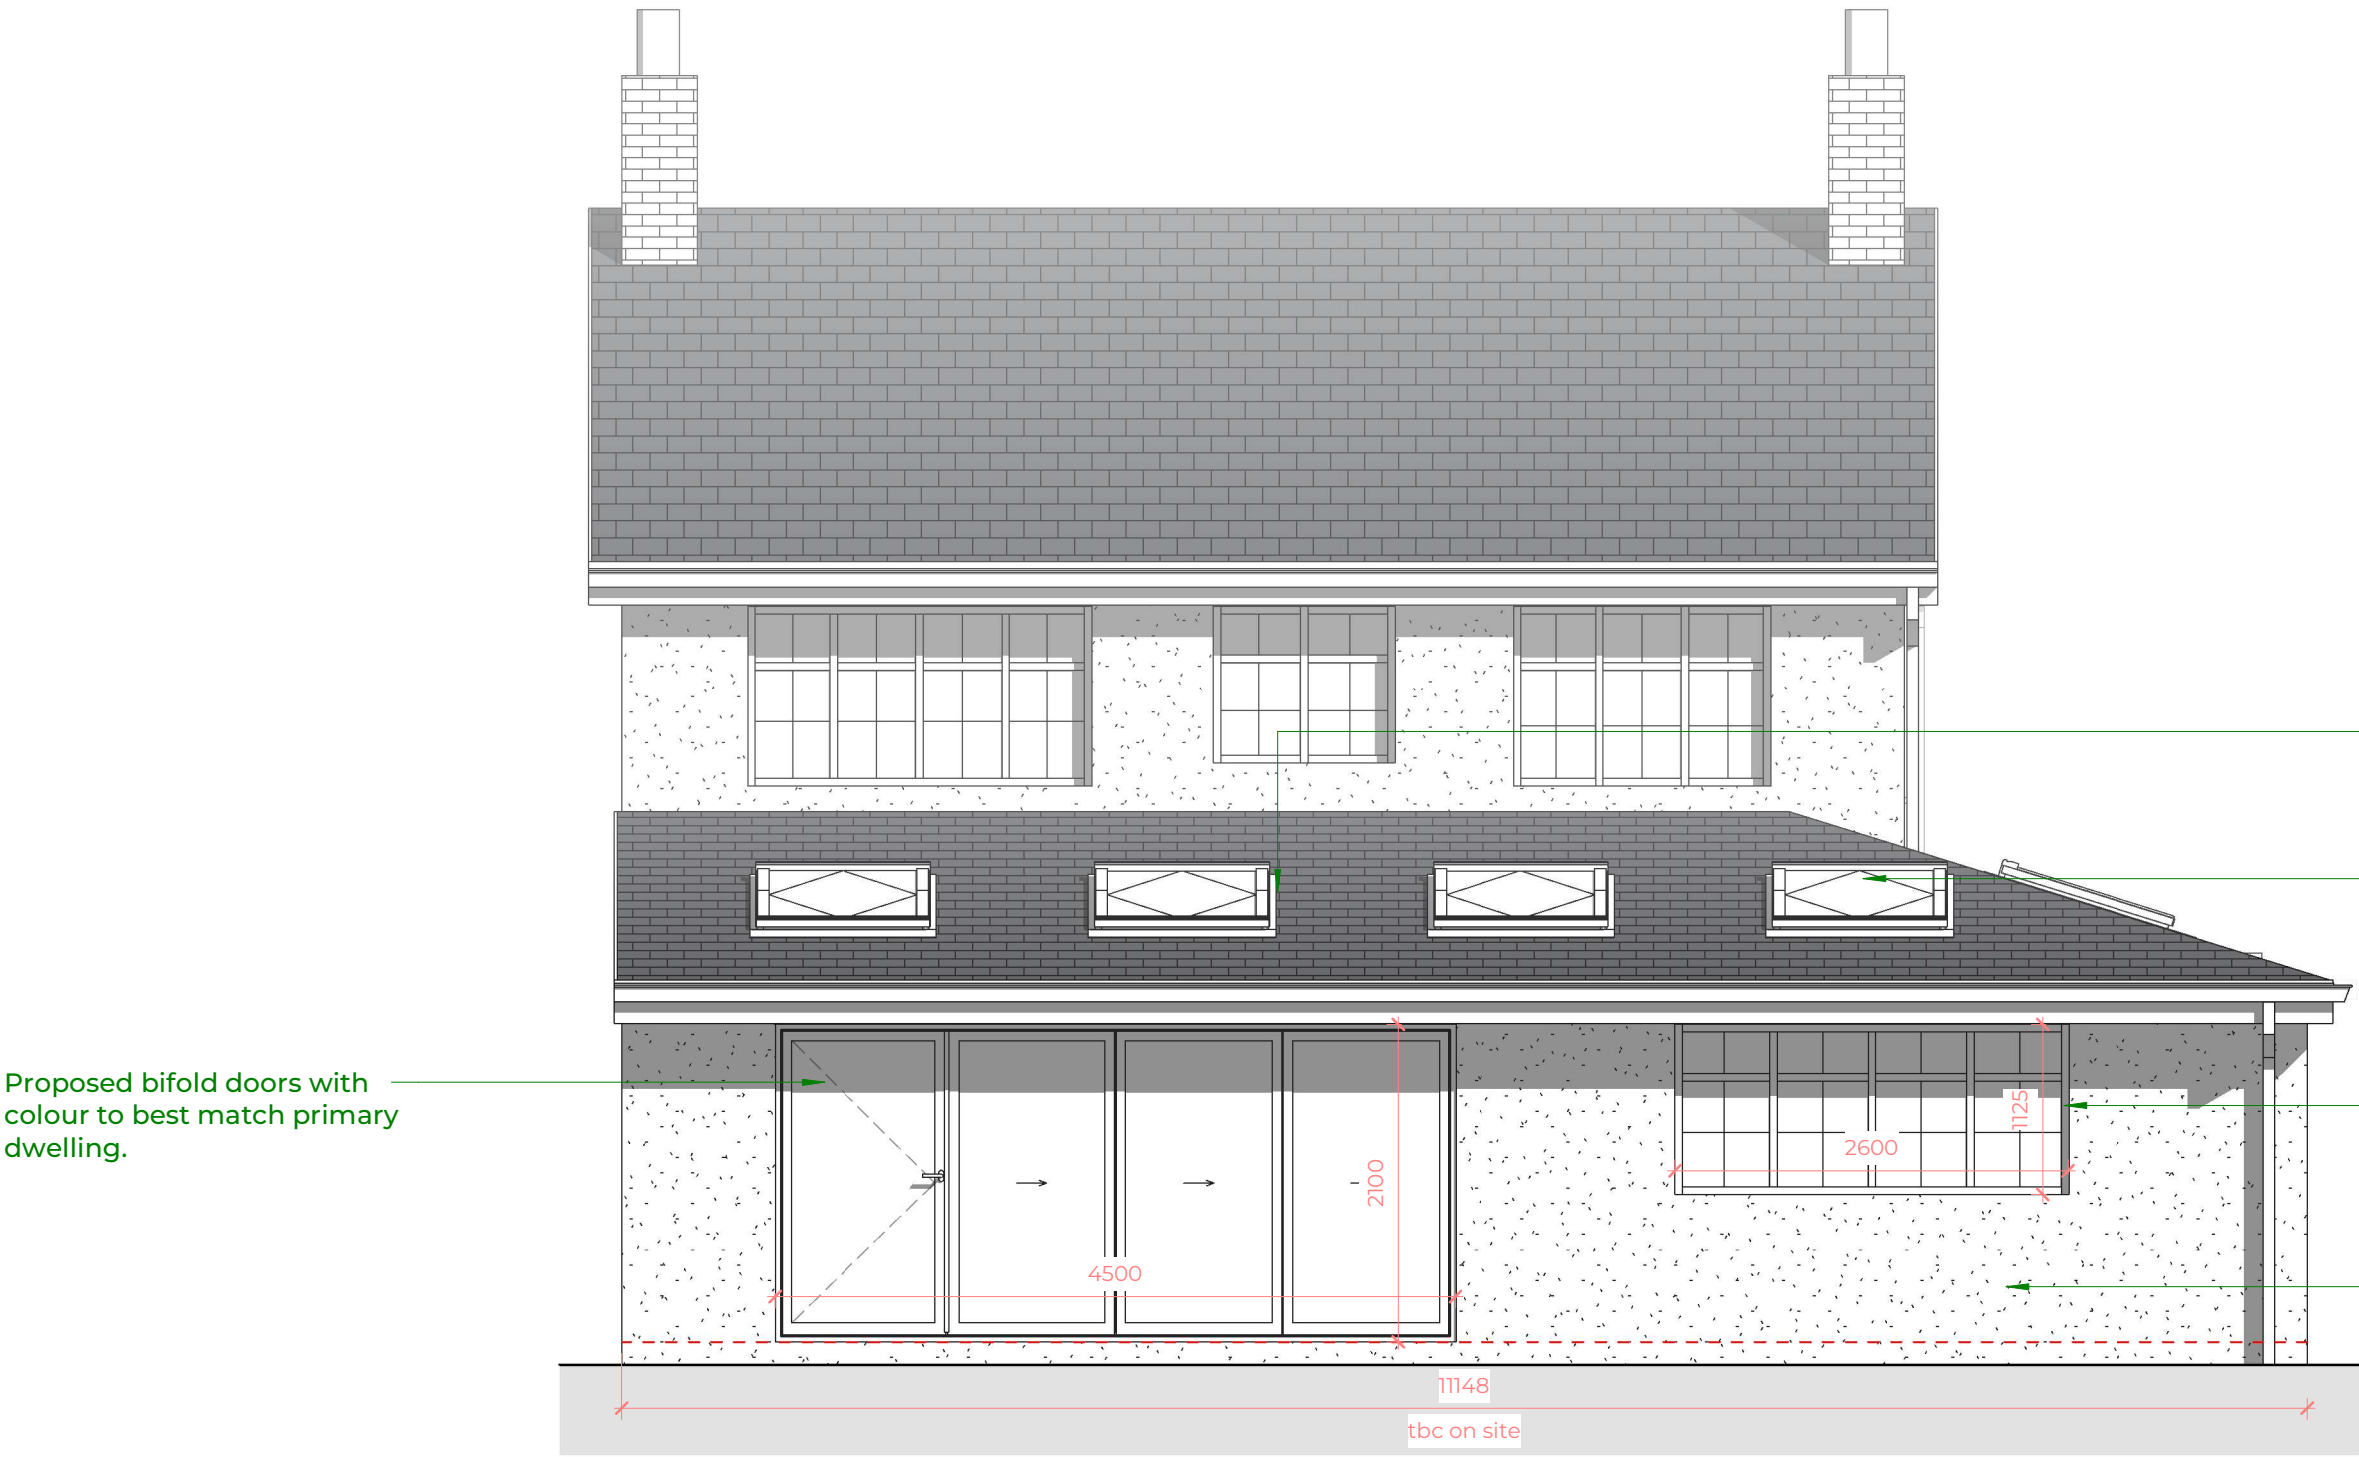

Proposed Rear Elevation

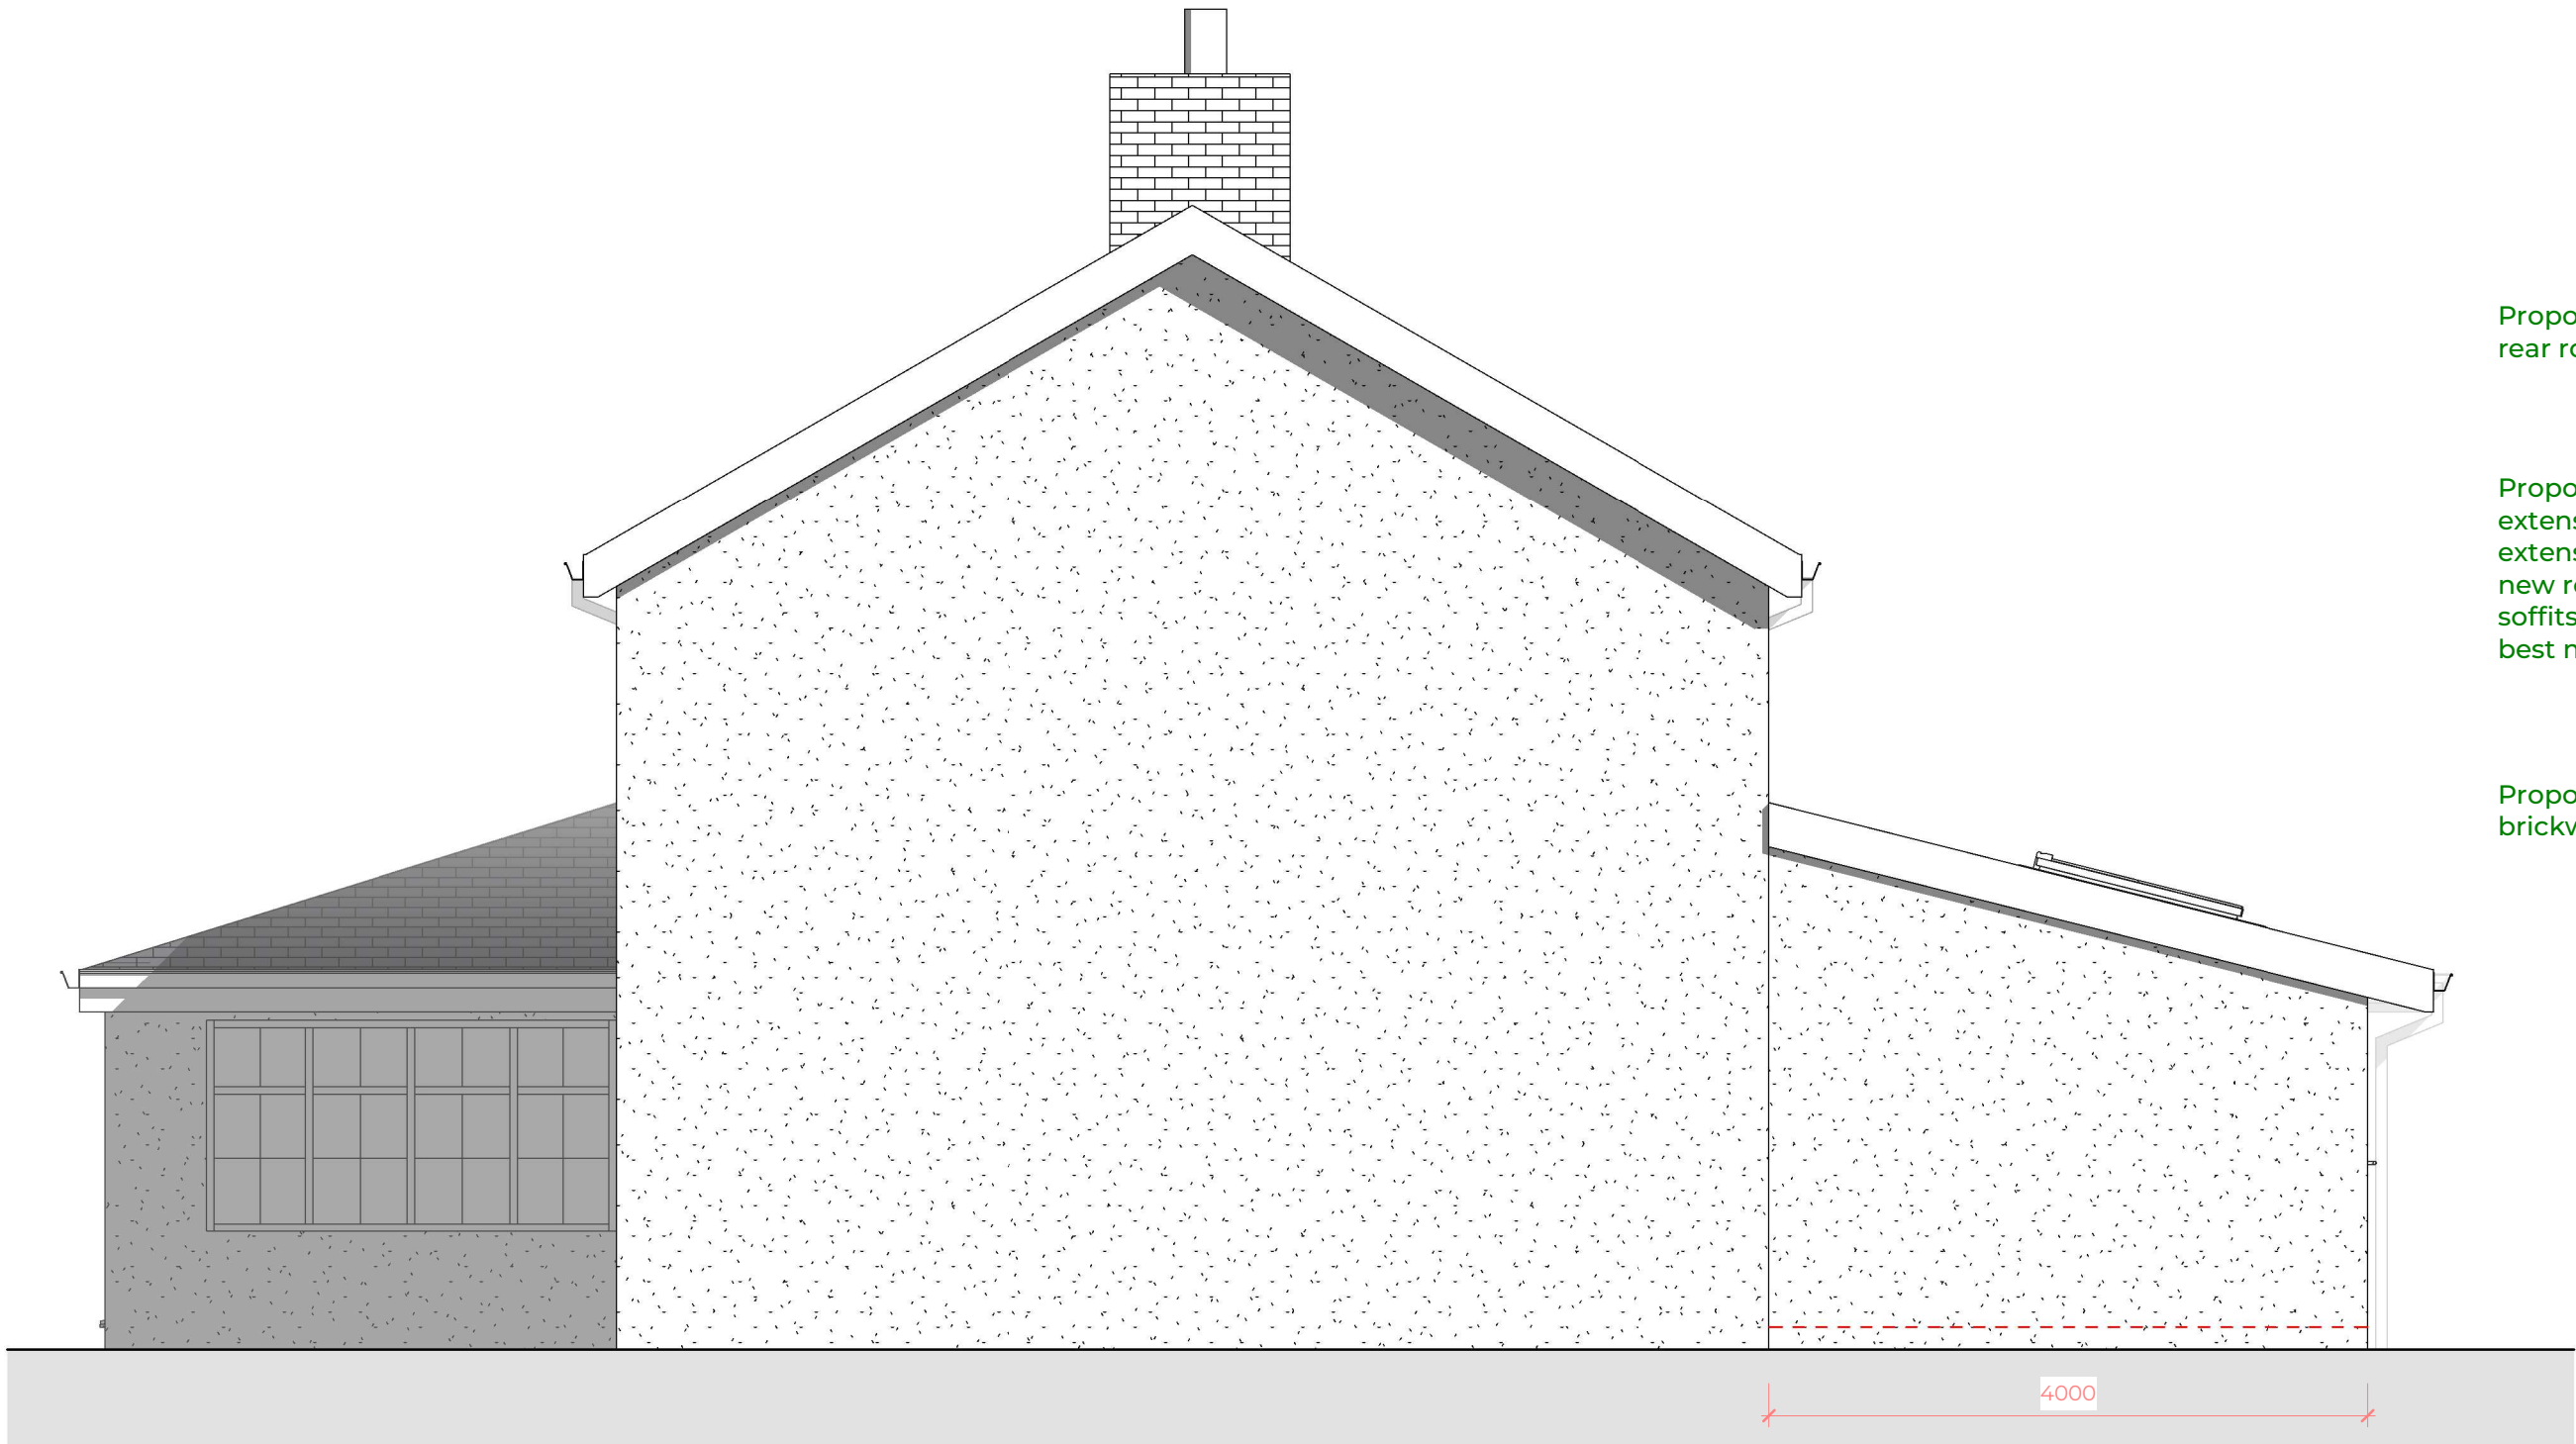

Proposed Side Elevation (no. 2)

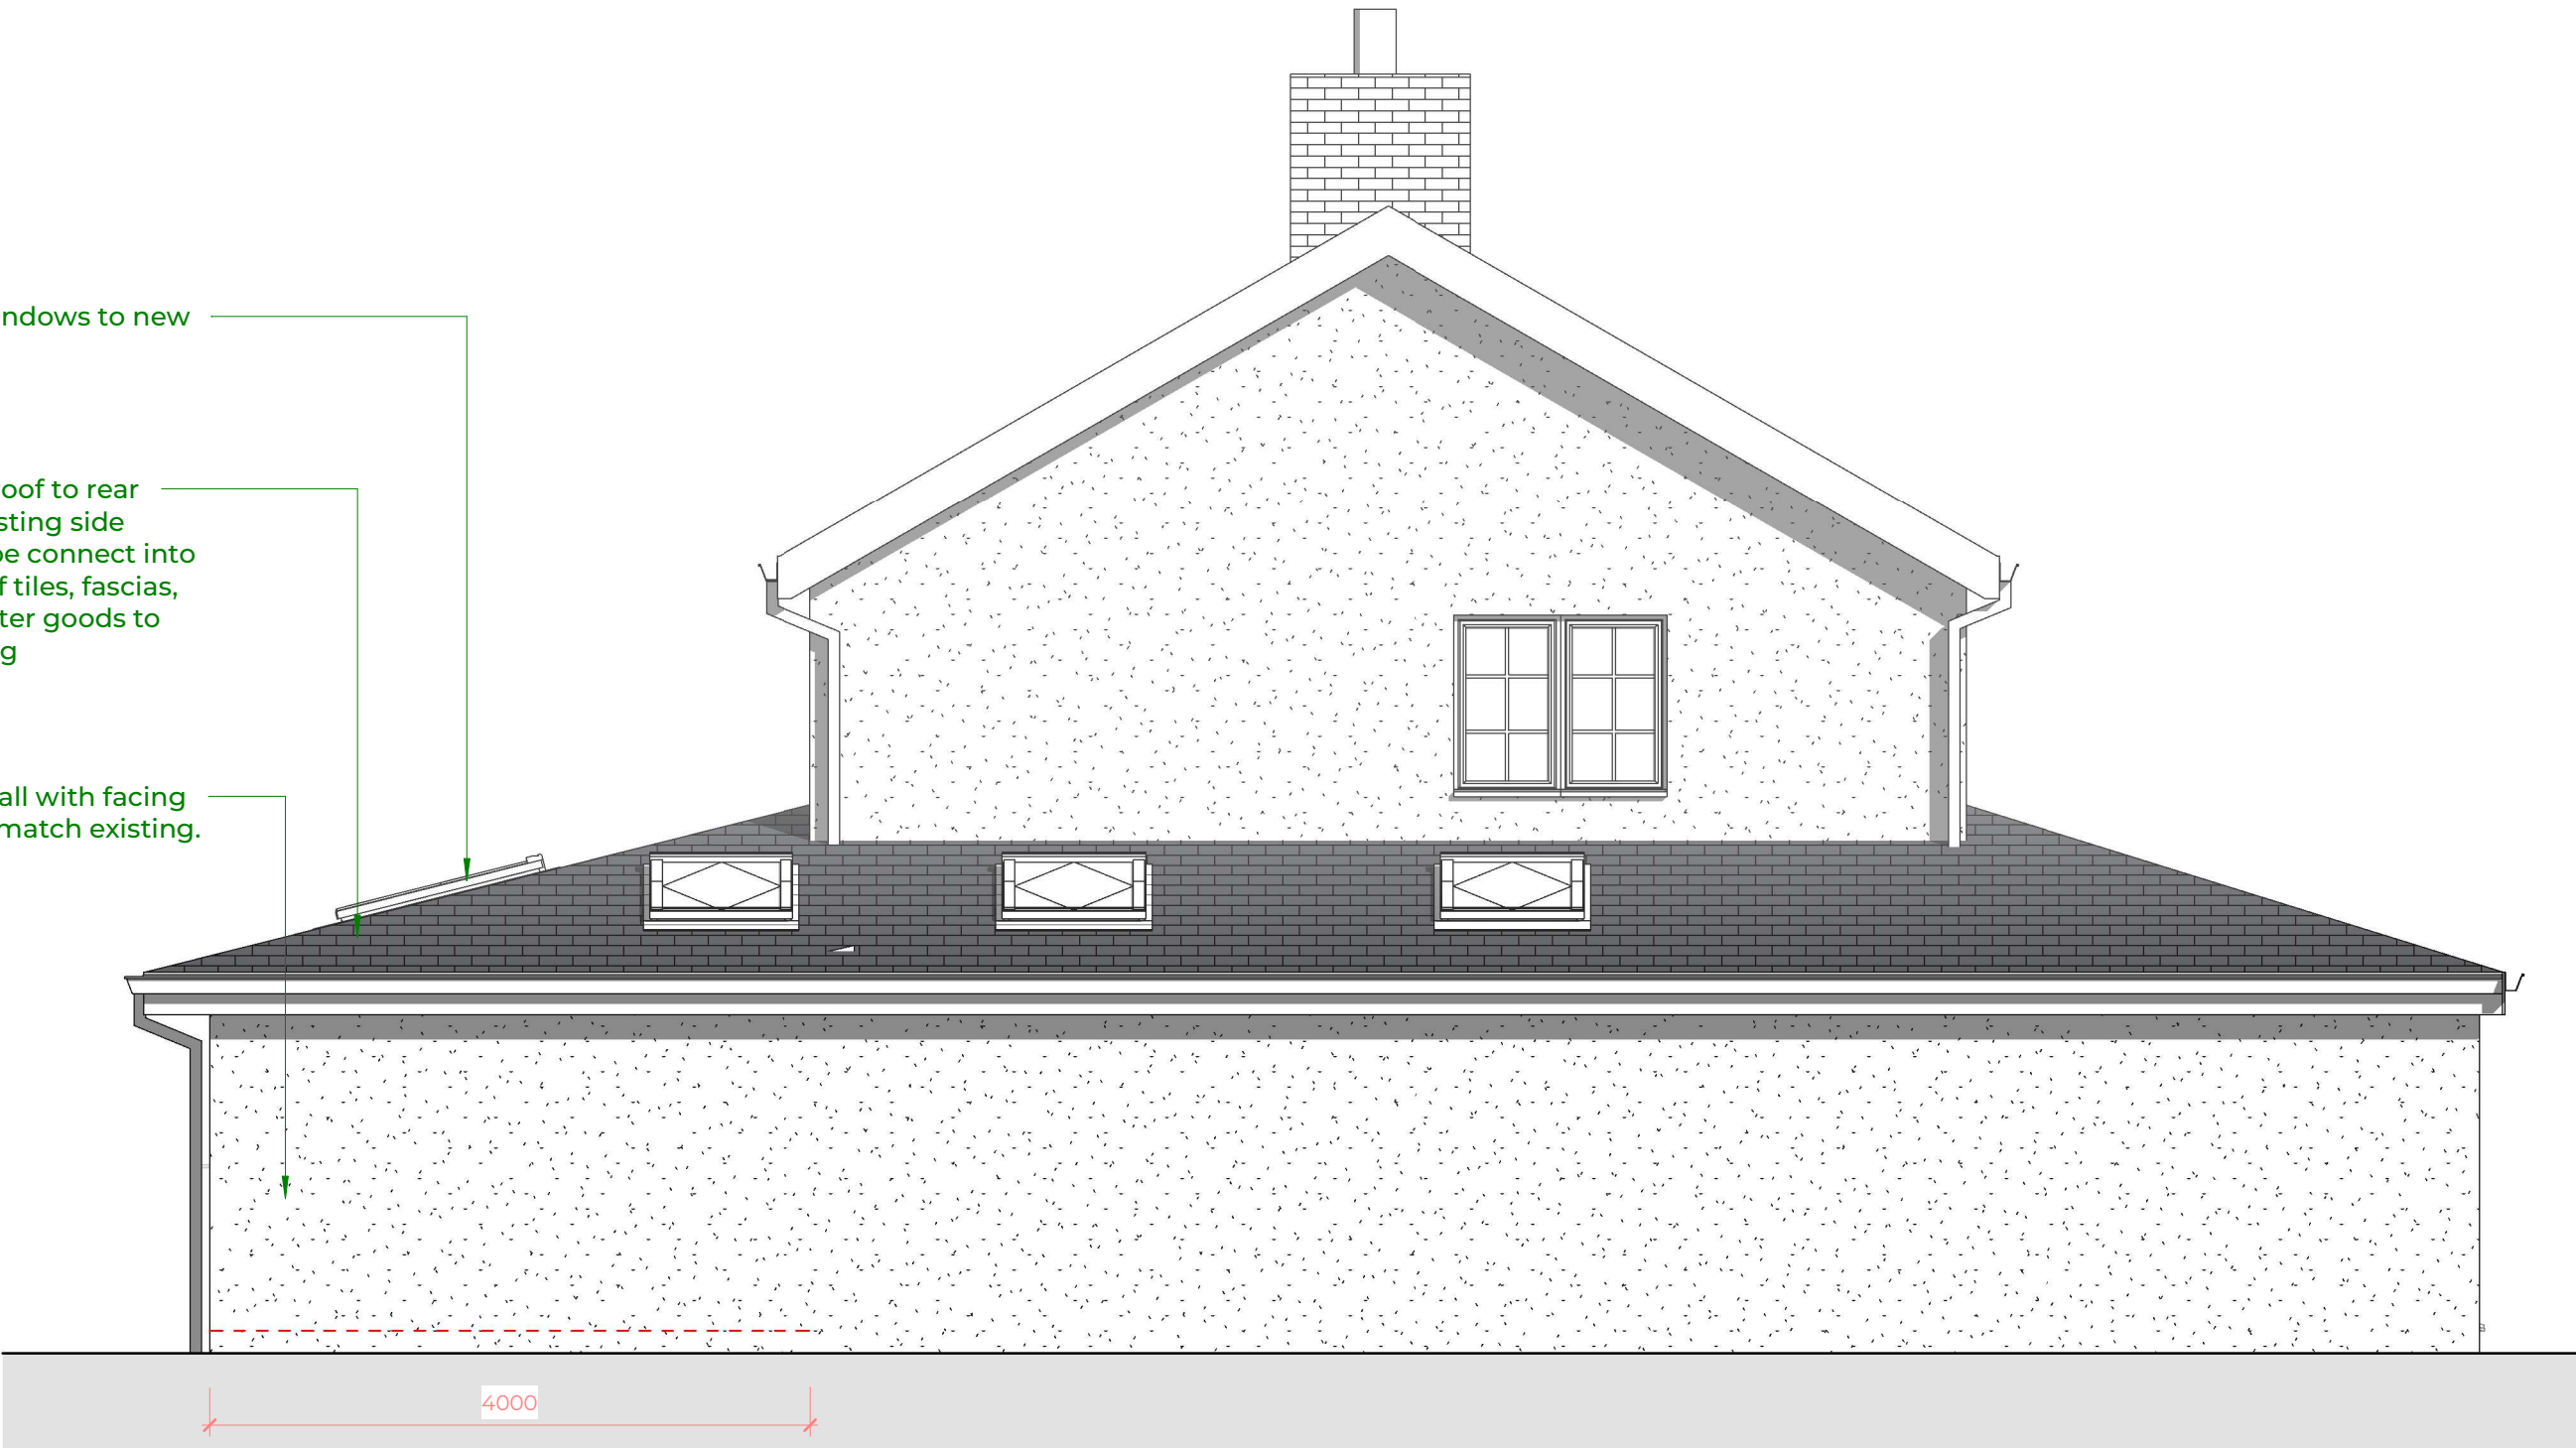

Proposed Side Elevation (no. 6)