




Site Location plan @ Scale 1:1250

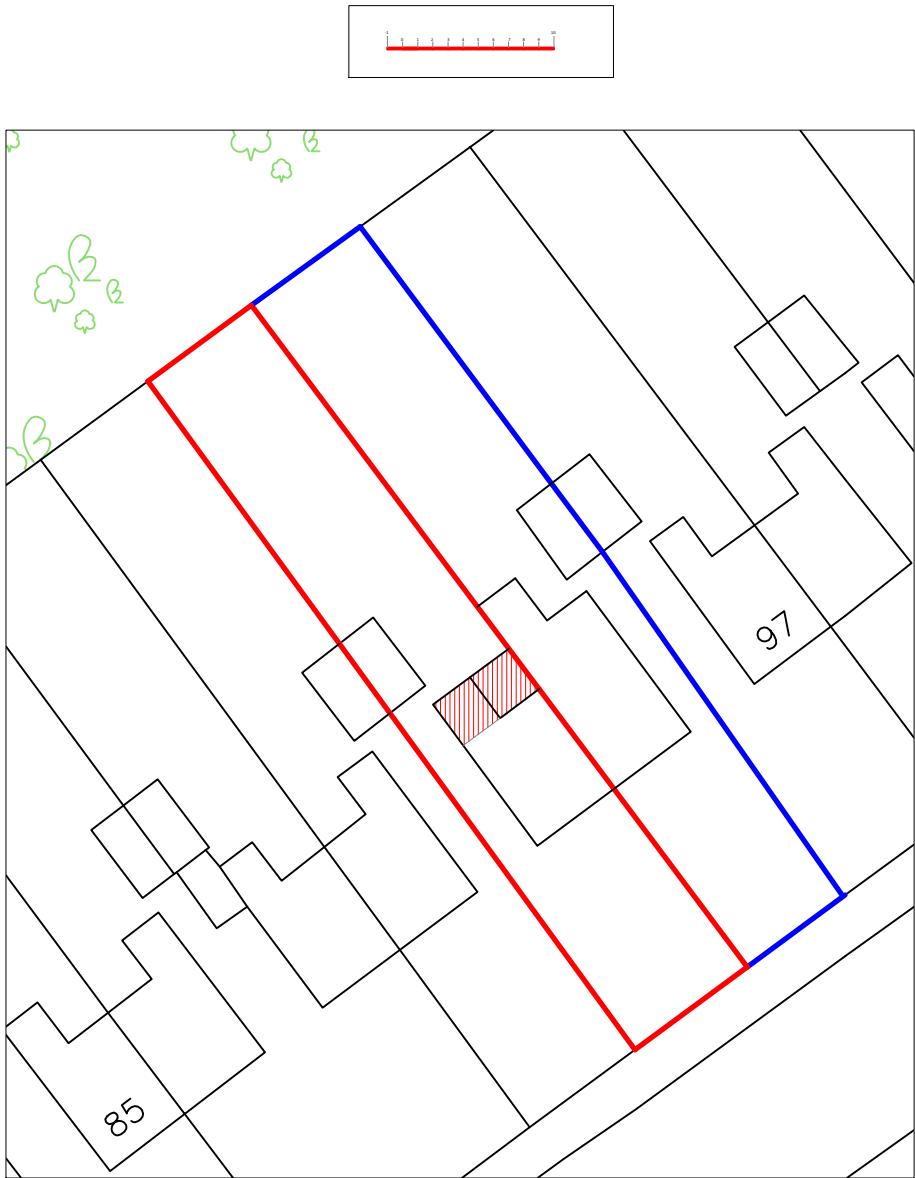

Site Block plan @ Scale 1:500

Applicant owns no. 93 & 95 St Helens Road, therefore party wall to be constructed at rear for single storey extension & Certificate A completed.

REV:	DESCRIPTION:	BY:	DATE:
STATUS: Planning & building regs			
CLIENT: Mr G Ames			
ARCHITECT:			
SITE: 93 St Helens Road, Prescot			
TITLE: Construct new 1st floor part rear extension & single storey rear infill extension			
SCALE AT A3: 1:1250 & 1:500	DATE: October 22	DRAWN:	CHECKED:
PROJECT NO:	DRAWING NO: 06/10/93	REVISION:	