



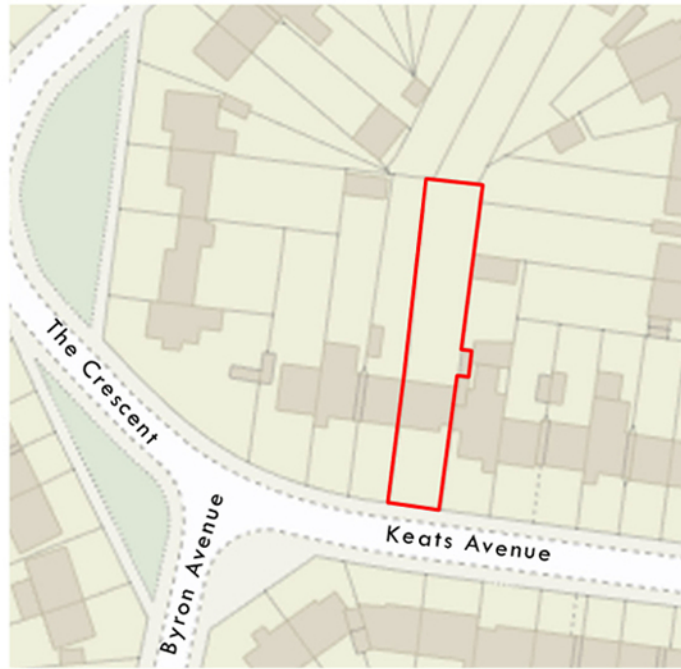

location plan
scale 1:1250

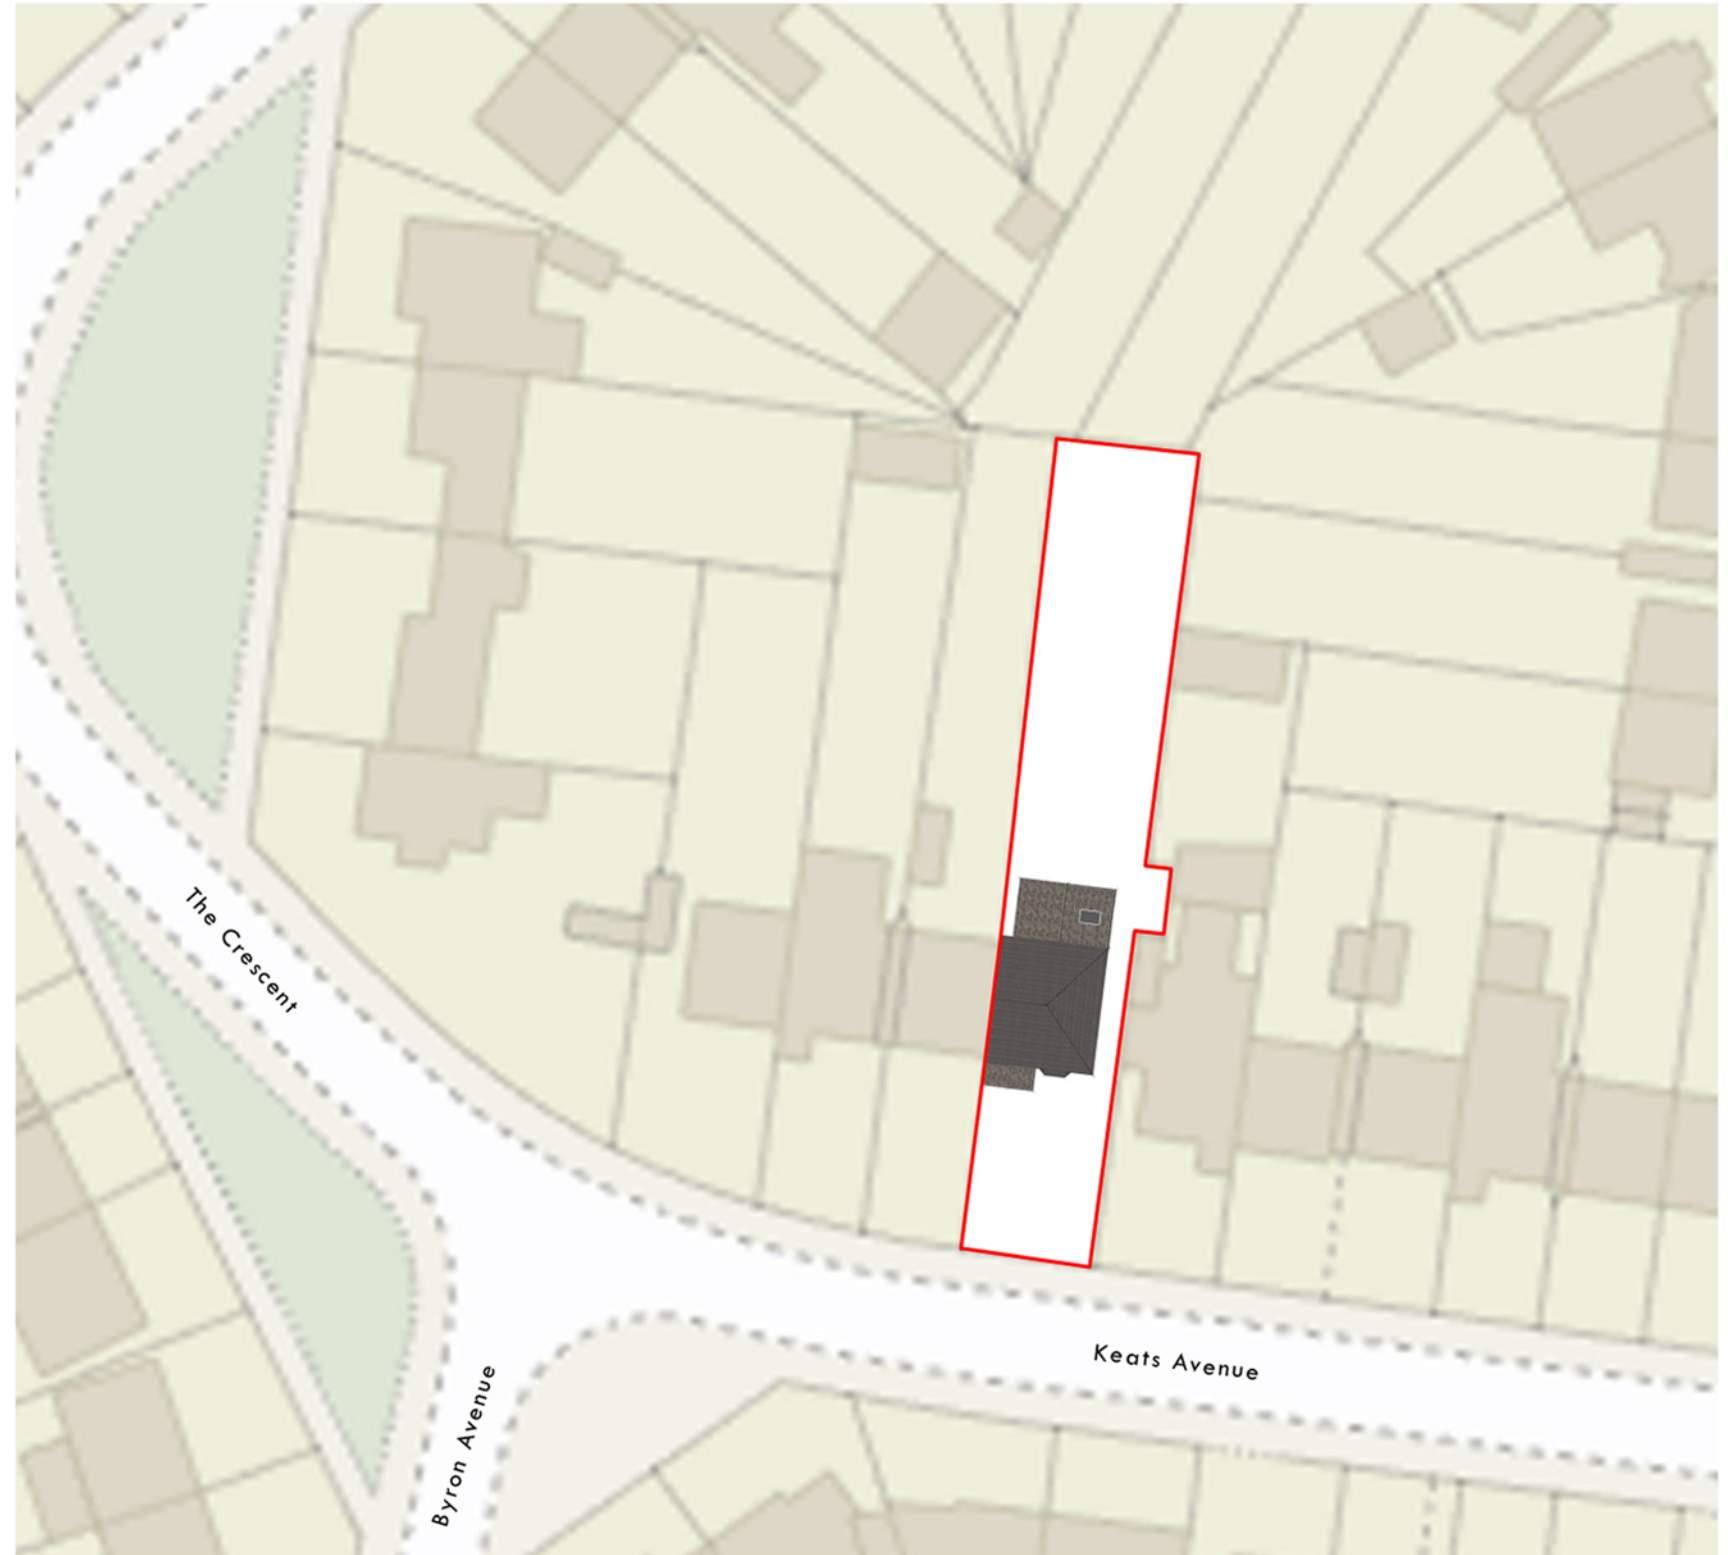

proposed block plan
scale 1:500

