


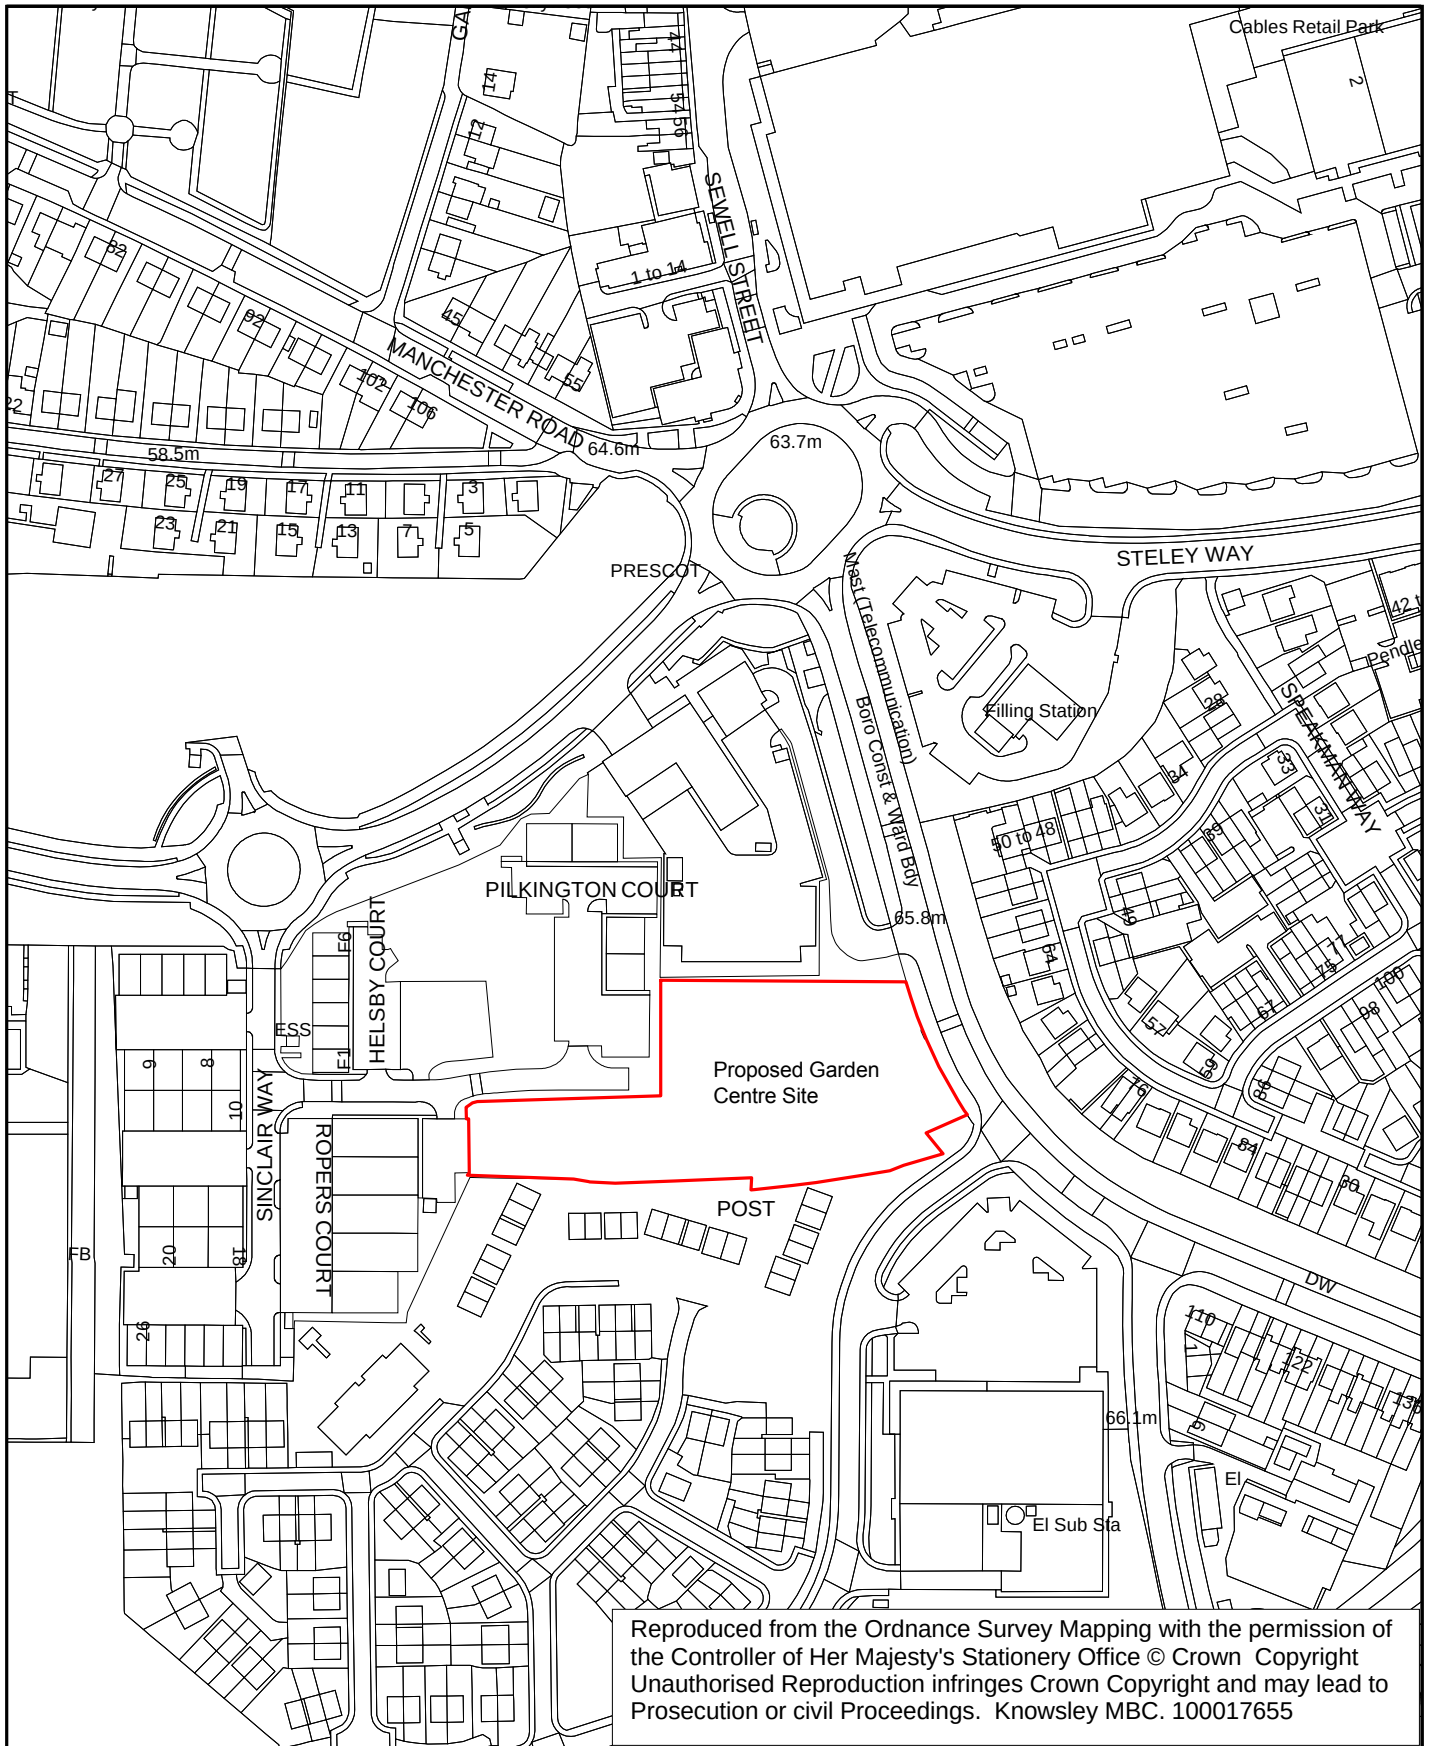

**LAND AT CABLES WAY /
MANCHESTER ROAD
PRESCOT BUSINESS PARK**

Drawn	AW
Date	16/10/2019
Scale	1:2500

Drawing No.	PD/295/2019/Rev A
Other No.	NONE



METROPOLITAN
Borough of Knowsley

Assets Service

Yorkon Building,
Archway Road,
Huyton, L36 9FB
Rev A 24.08.20 Red line to Home
Improvement Site omitted

