




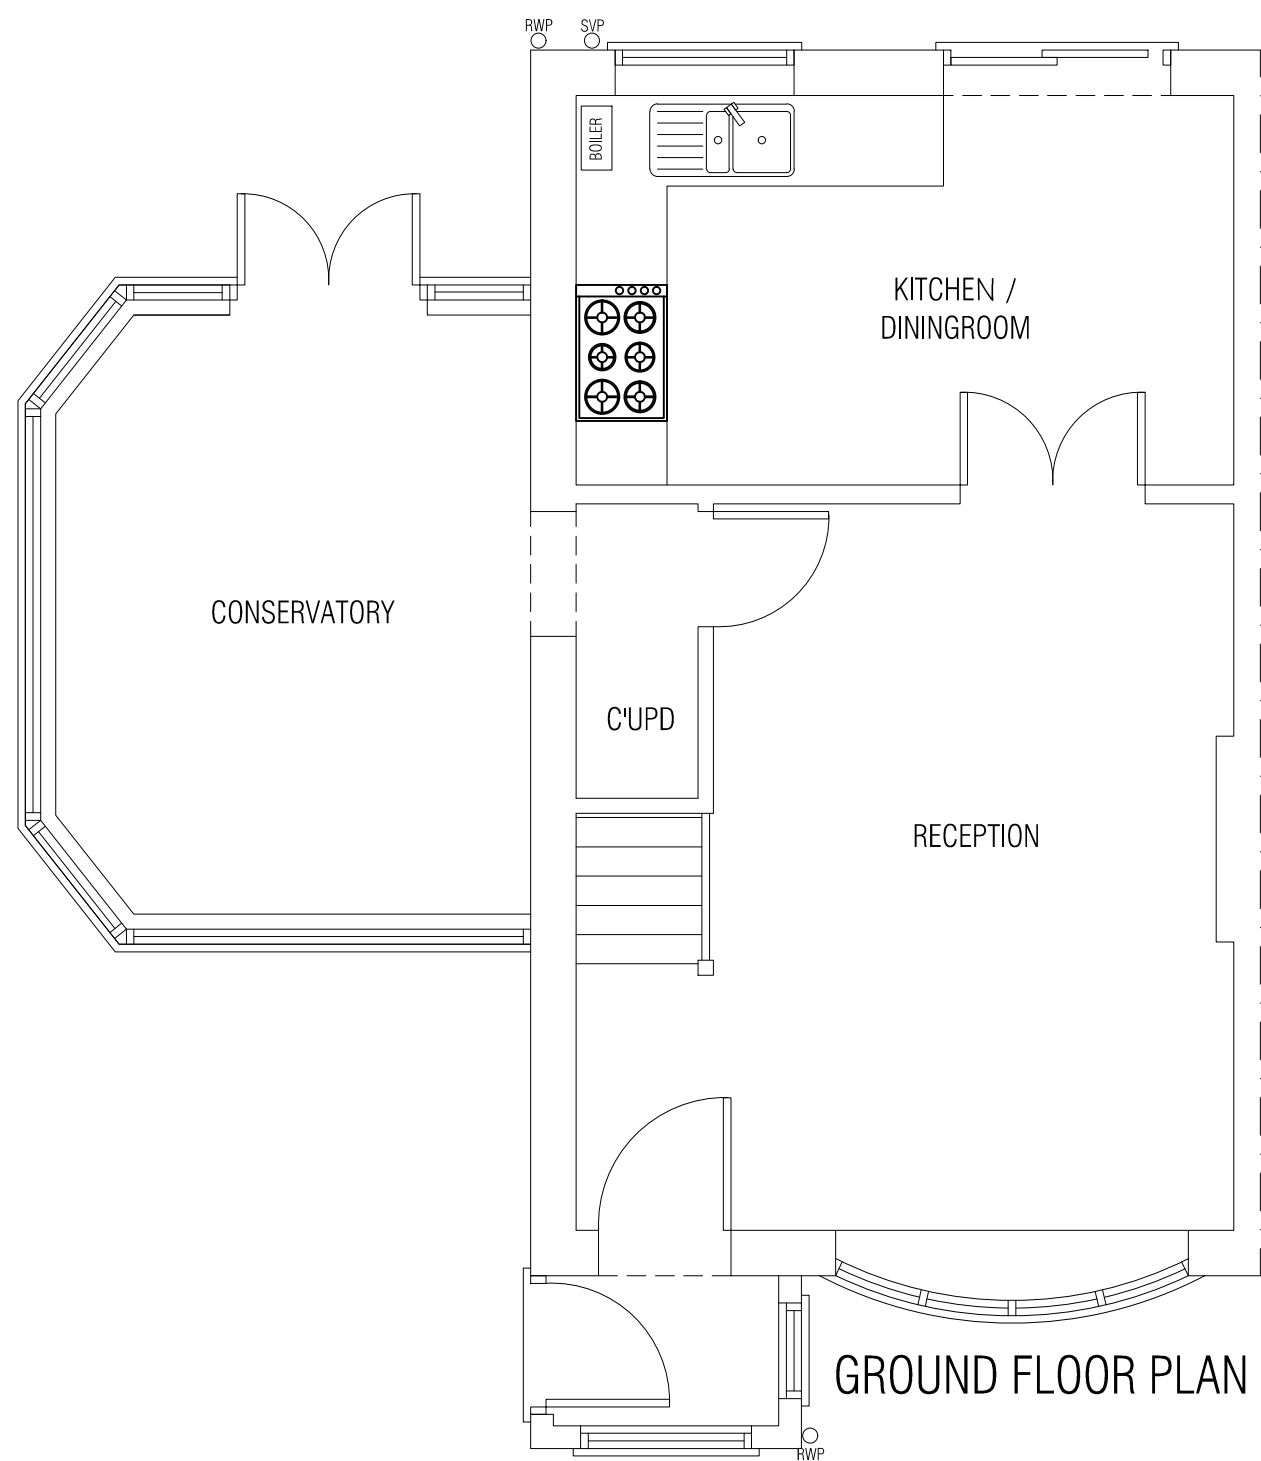


GROUND FLOOR PLAN

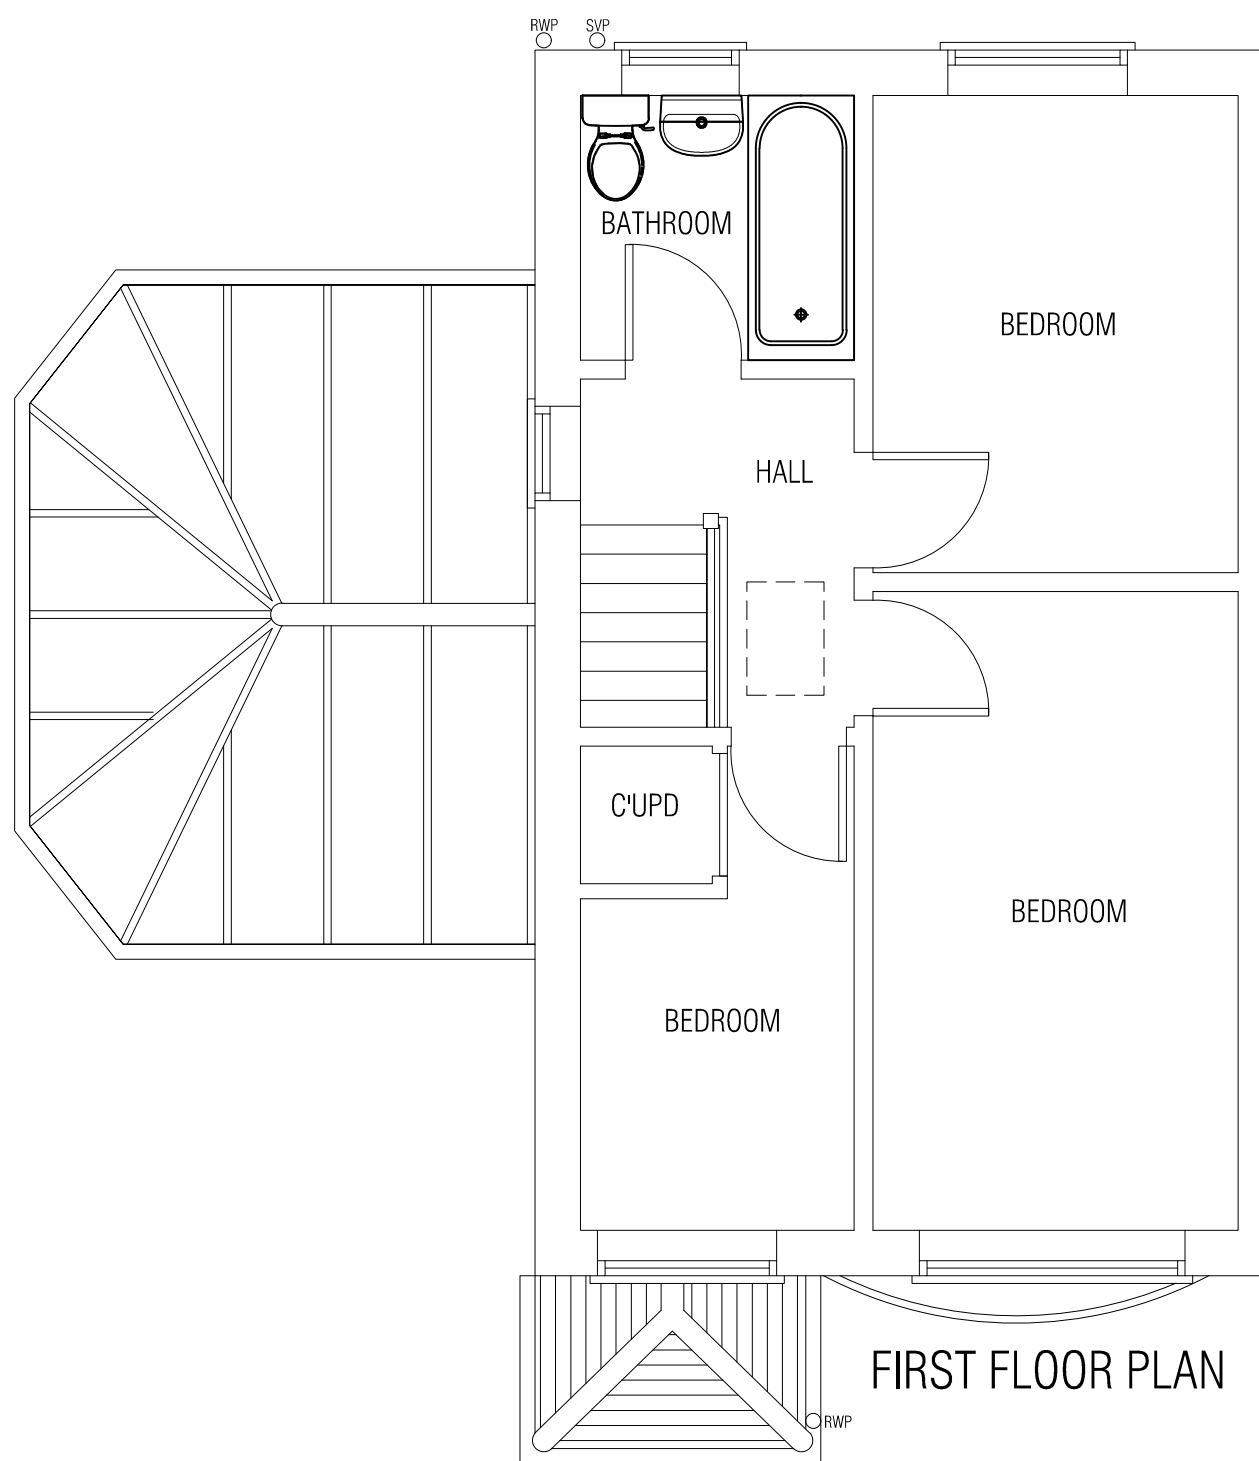

FIRST FLOOR PLAN

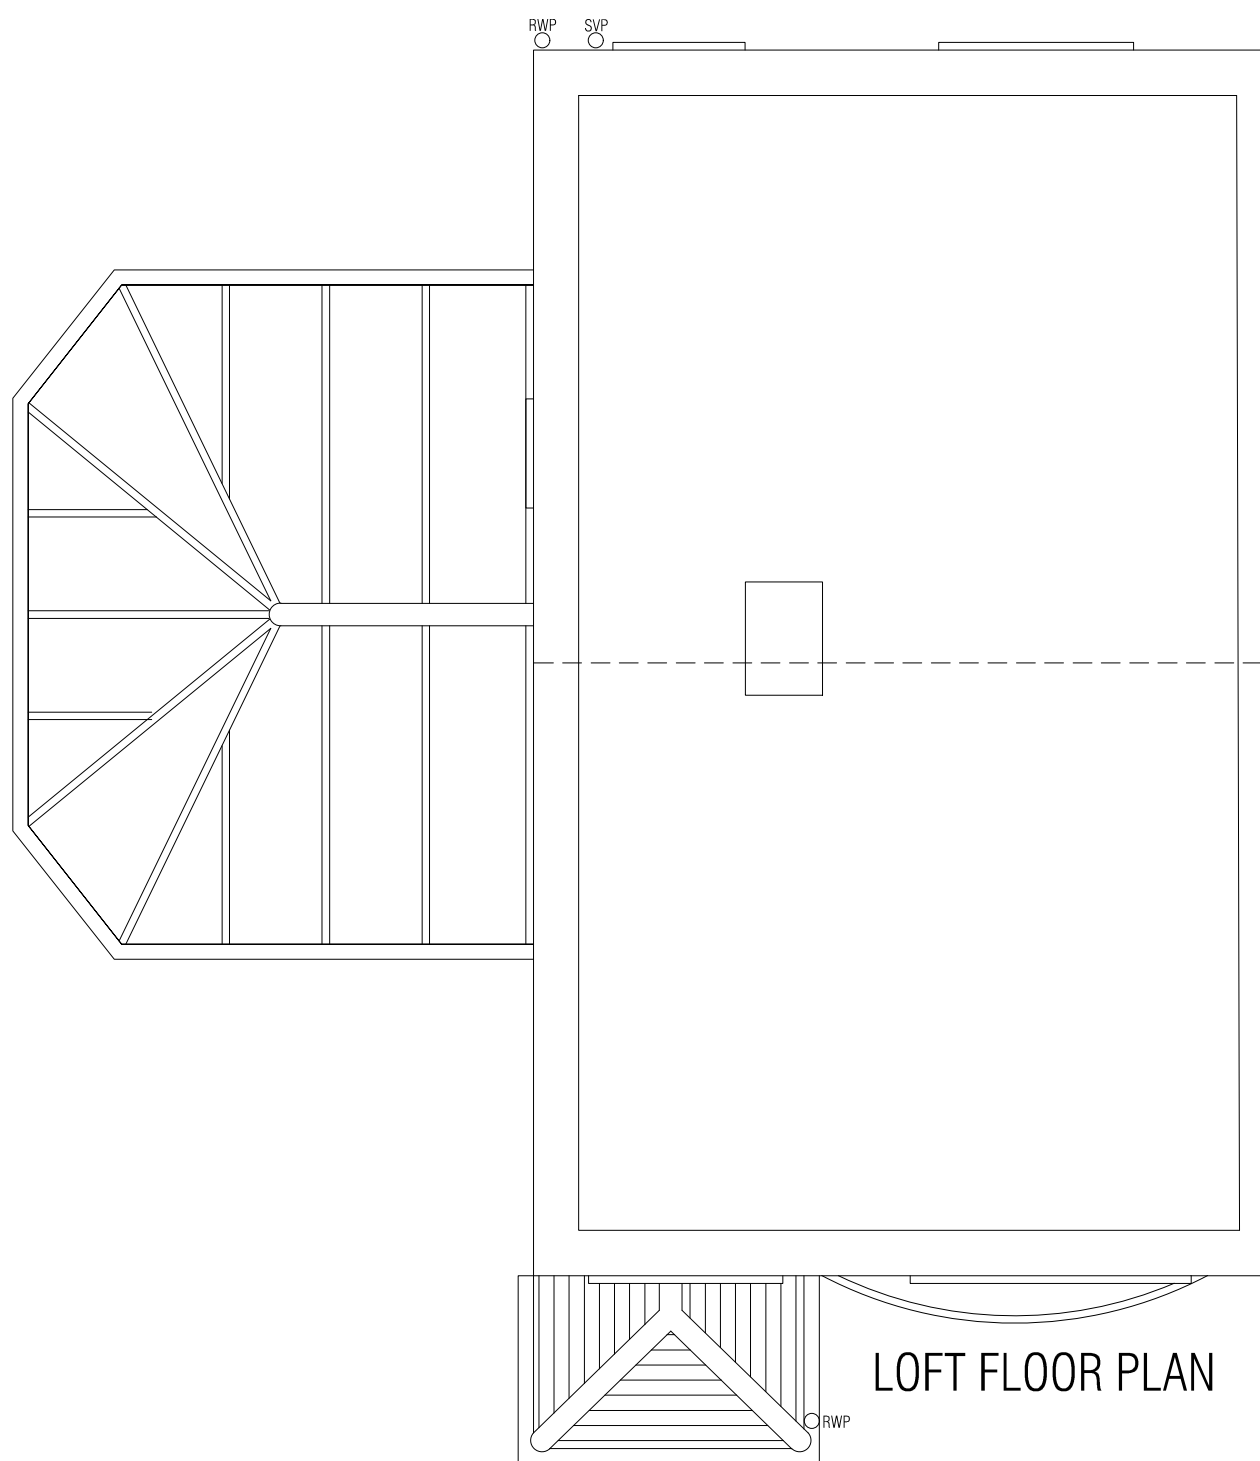

LOFT FLOOR PLAN

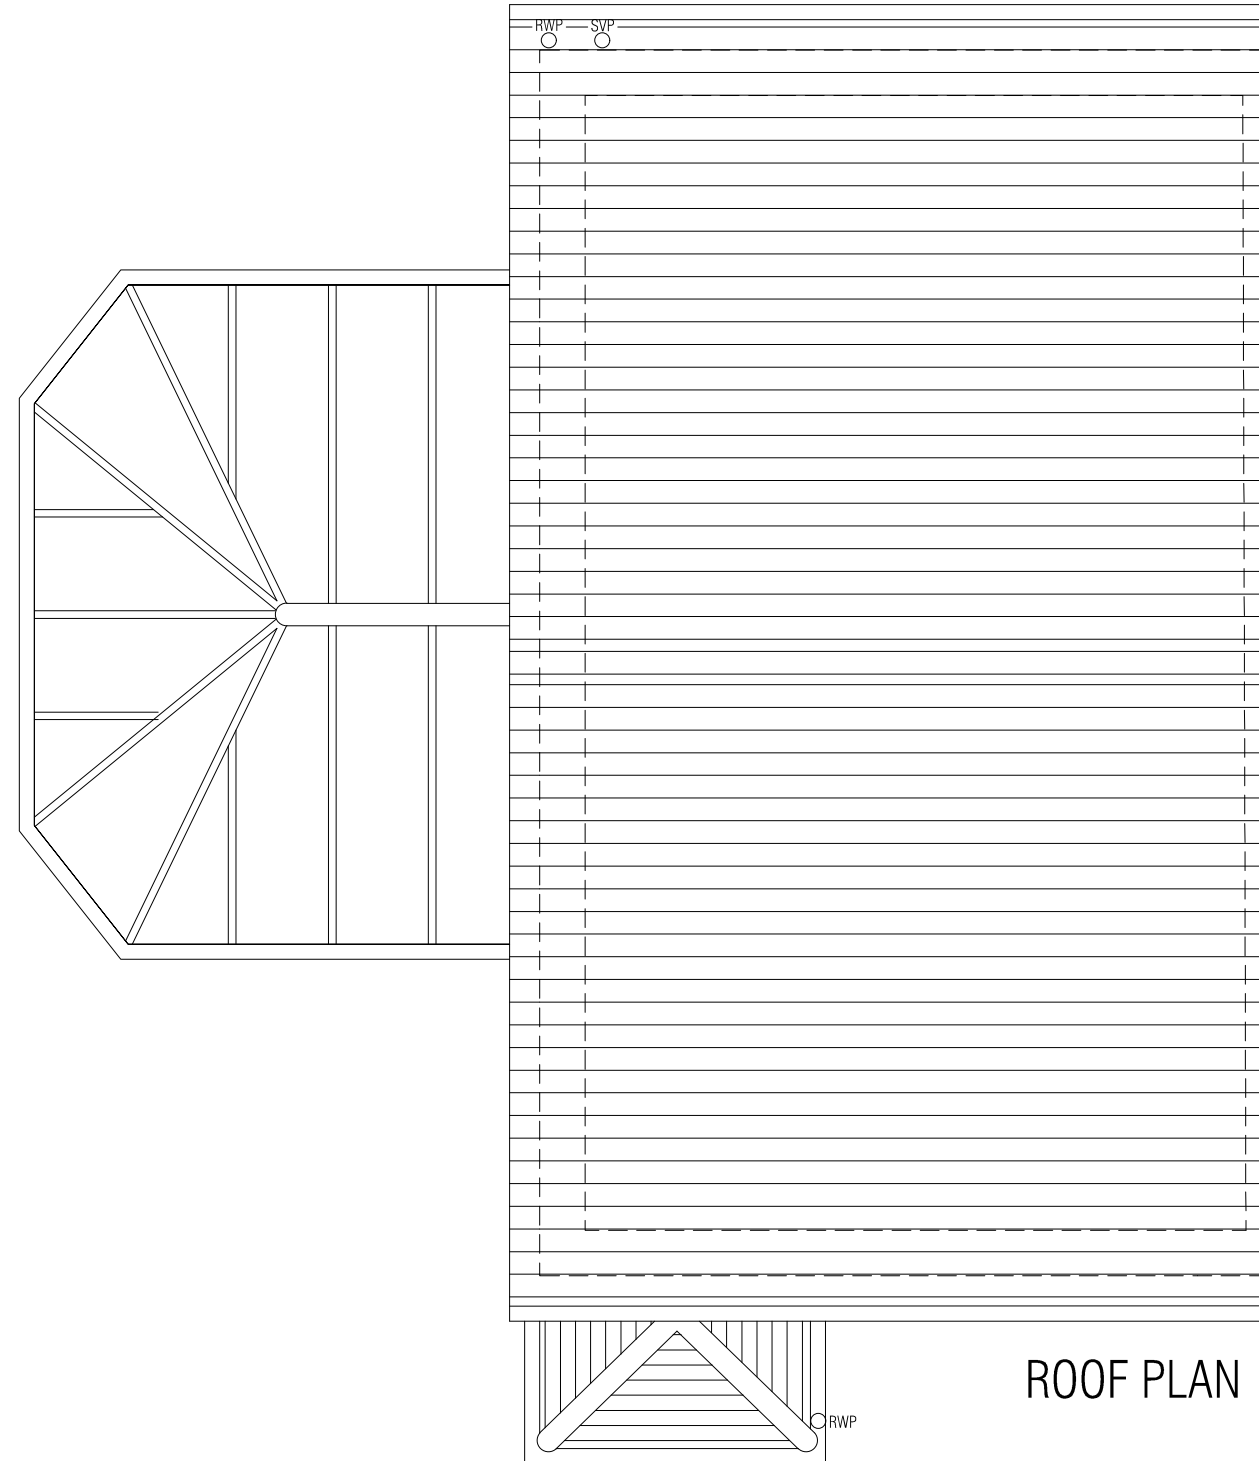


ROOF PLAN



FRONT ELEVATION



REAR ELEVATION

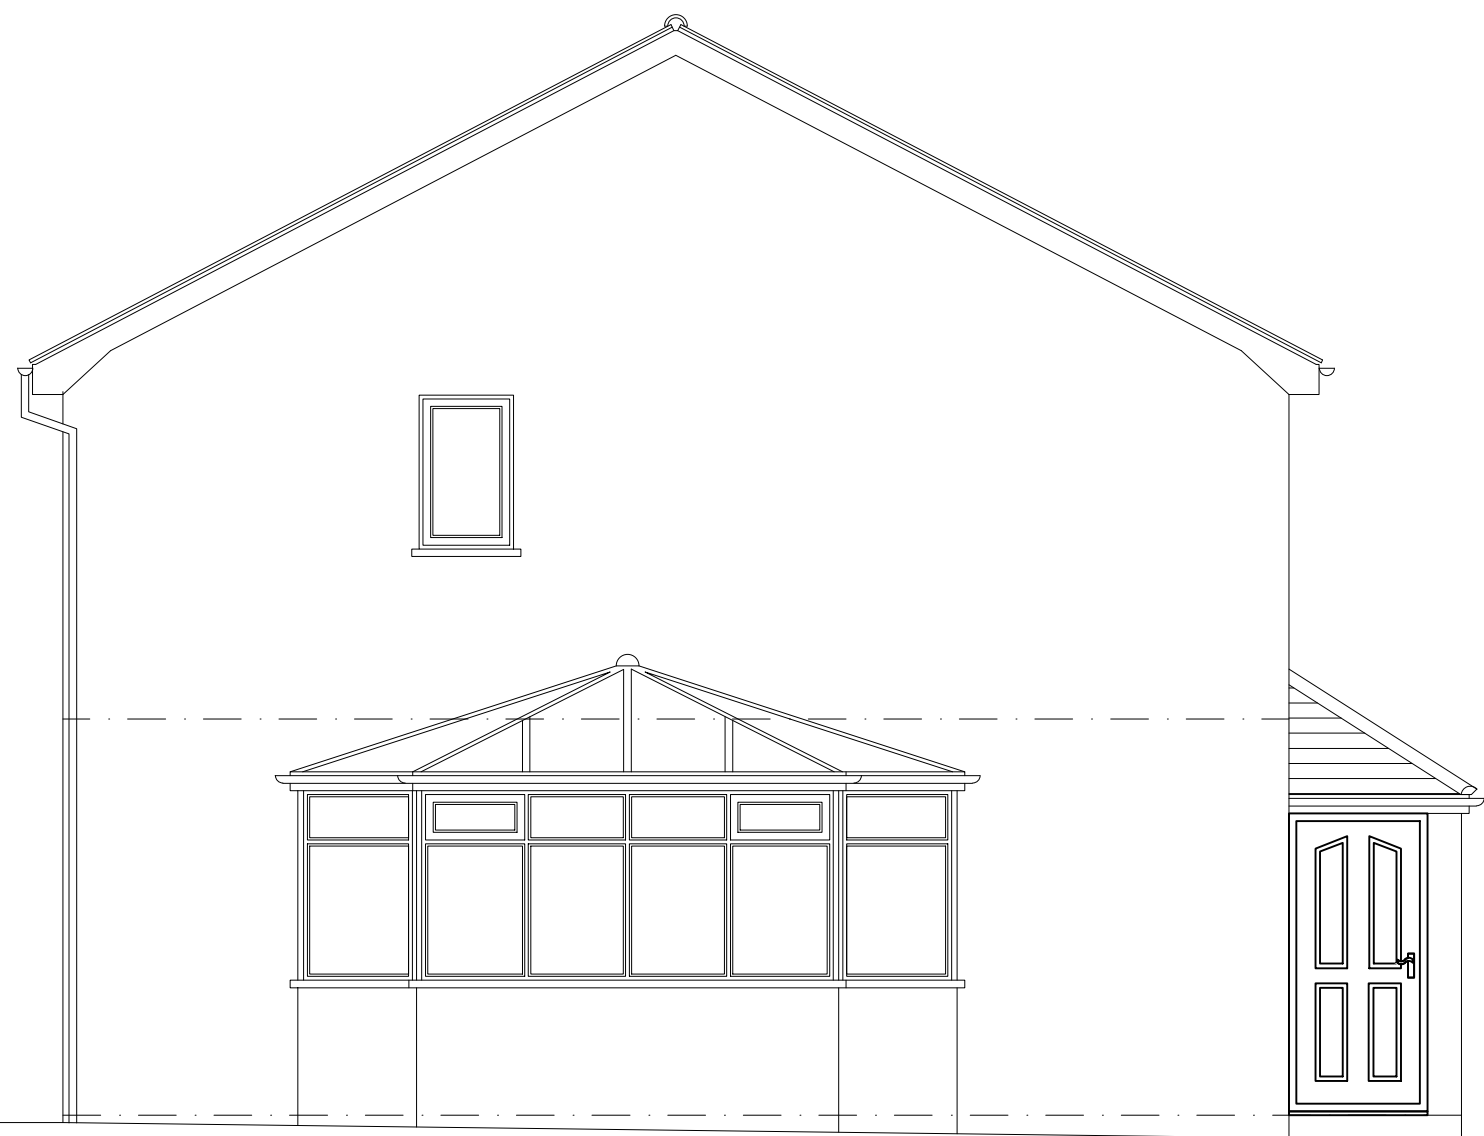

SIDE ELEVATION

