



Cart Path Construction Method 1 CP01

(if existing ground is not stable enough to take 5 Tonnes weight)

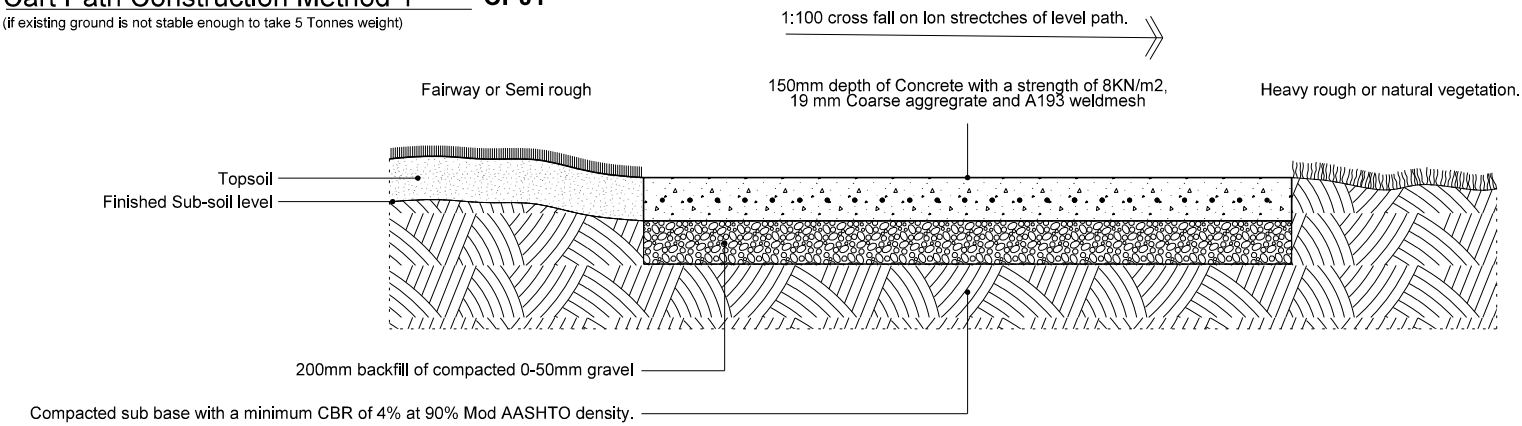


Cart Path Construction Method 2 CP02

(If ground is stable enough to take 5 Tonnes weight)

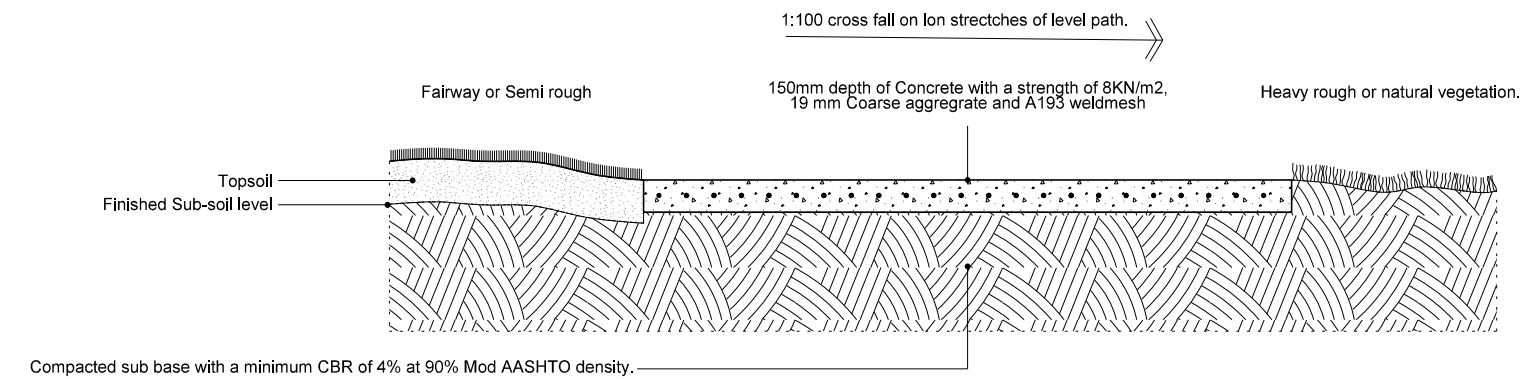


Cart Path Construction Method 3 CP03

(at steep slope - gully/swale required for drainage)

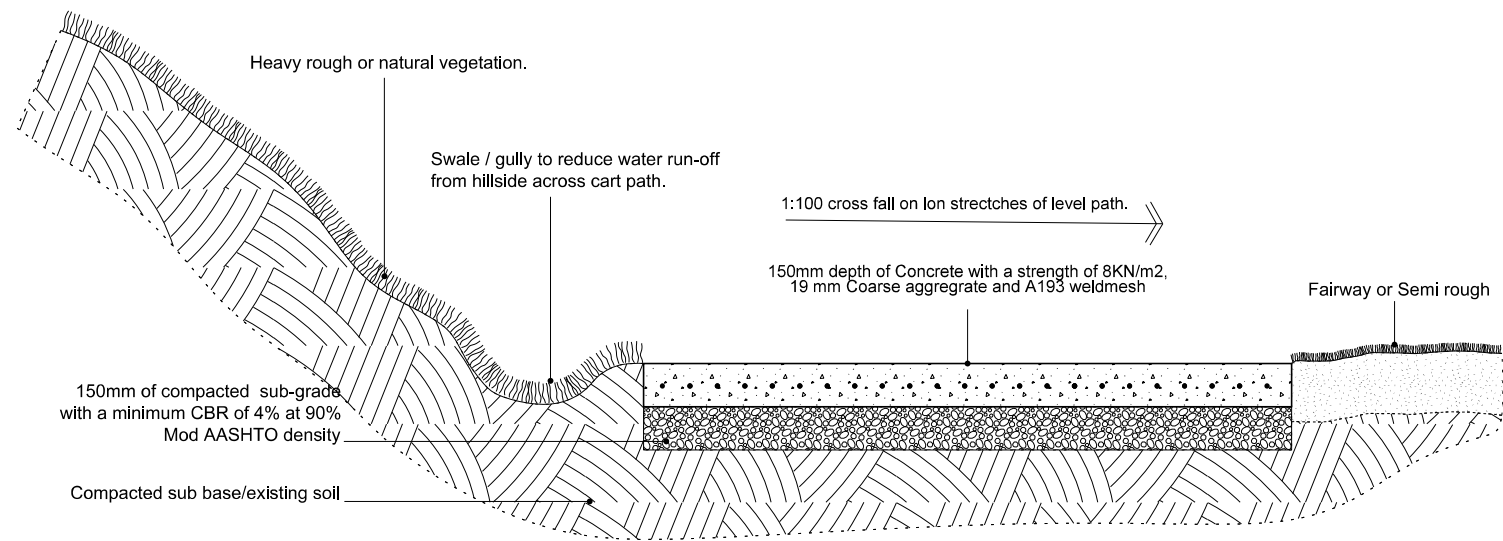

CPE01 TYPICAL CART PARK EDGE

SECTION

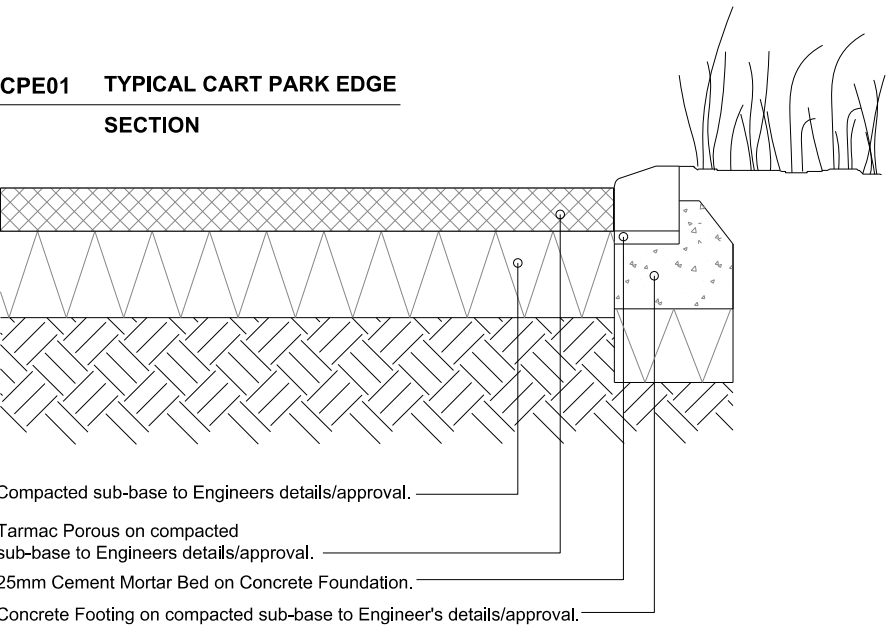

GENERAL NOTES

- 01.
- 02.
- 03.
- 04.
- 05.

REVISIONS

| REV | DATE | DESCRIPTION | REV BY | CHK BY |
|-----|------|-------------|--------|--------|
|     |      |             |        |        |
|     |      |             |        |        |
|     |      |             |        |        |
|     |      |             |        |        |

KEY PLAN

CONSULTANT



LEAD CONSULTANT

CLIENT

ISSUED FOR

Planning Application  
100% submittal

PROJECT

Kirkby Valley Golf Club

DRAWING TITLE

237 Hardscape & Cart Path Details

|                                                       |          |            |                        |          |        |
|-------------------------------------------------------|----------|------------|------------------------|----------|--------|
| Drawn                                                 | JH       | Checked    | SS                     | Approved | ATC    |
| Date                                                  | 13.02.23 | Sheet Size | A3                     | Scale    | N.T.S. |
| Drawing No.<br>G935 237 HARDSCAPE & CART PATH DETAILS |          |            |                        |          | Rev.   |
| CAD File No.<br>G935 237                              |          |            | Consultant Project No. |          |        |

This drawing, the designs and details shown are the copyright of International Design Group and shall not be copied or reproduced in any form without their written consent.