


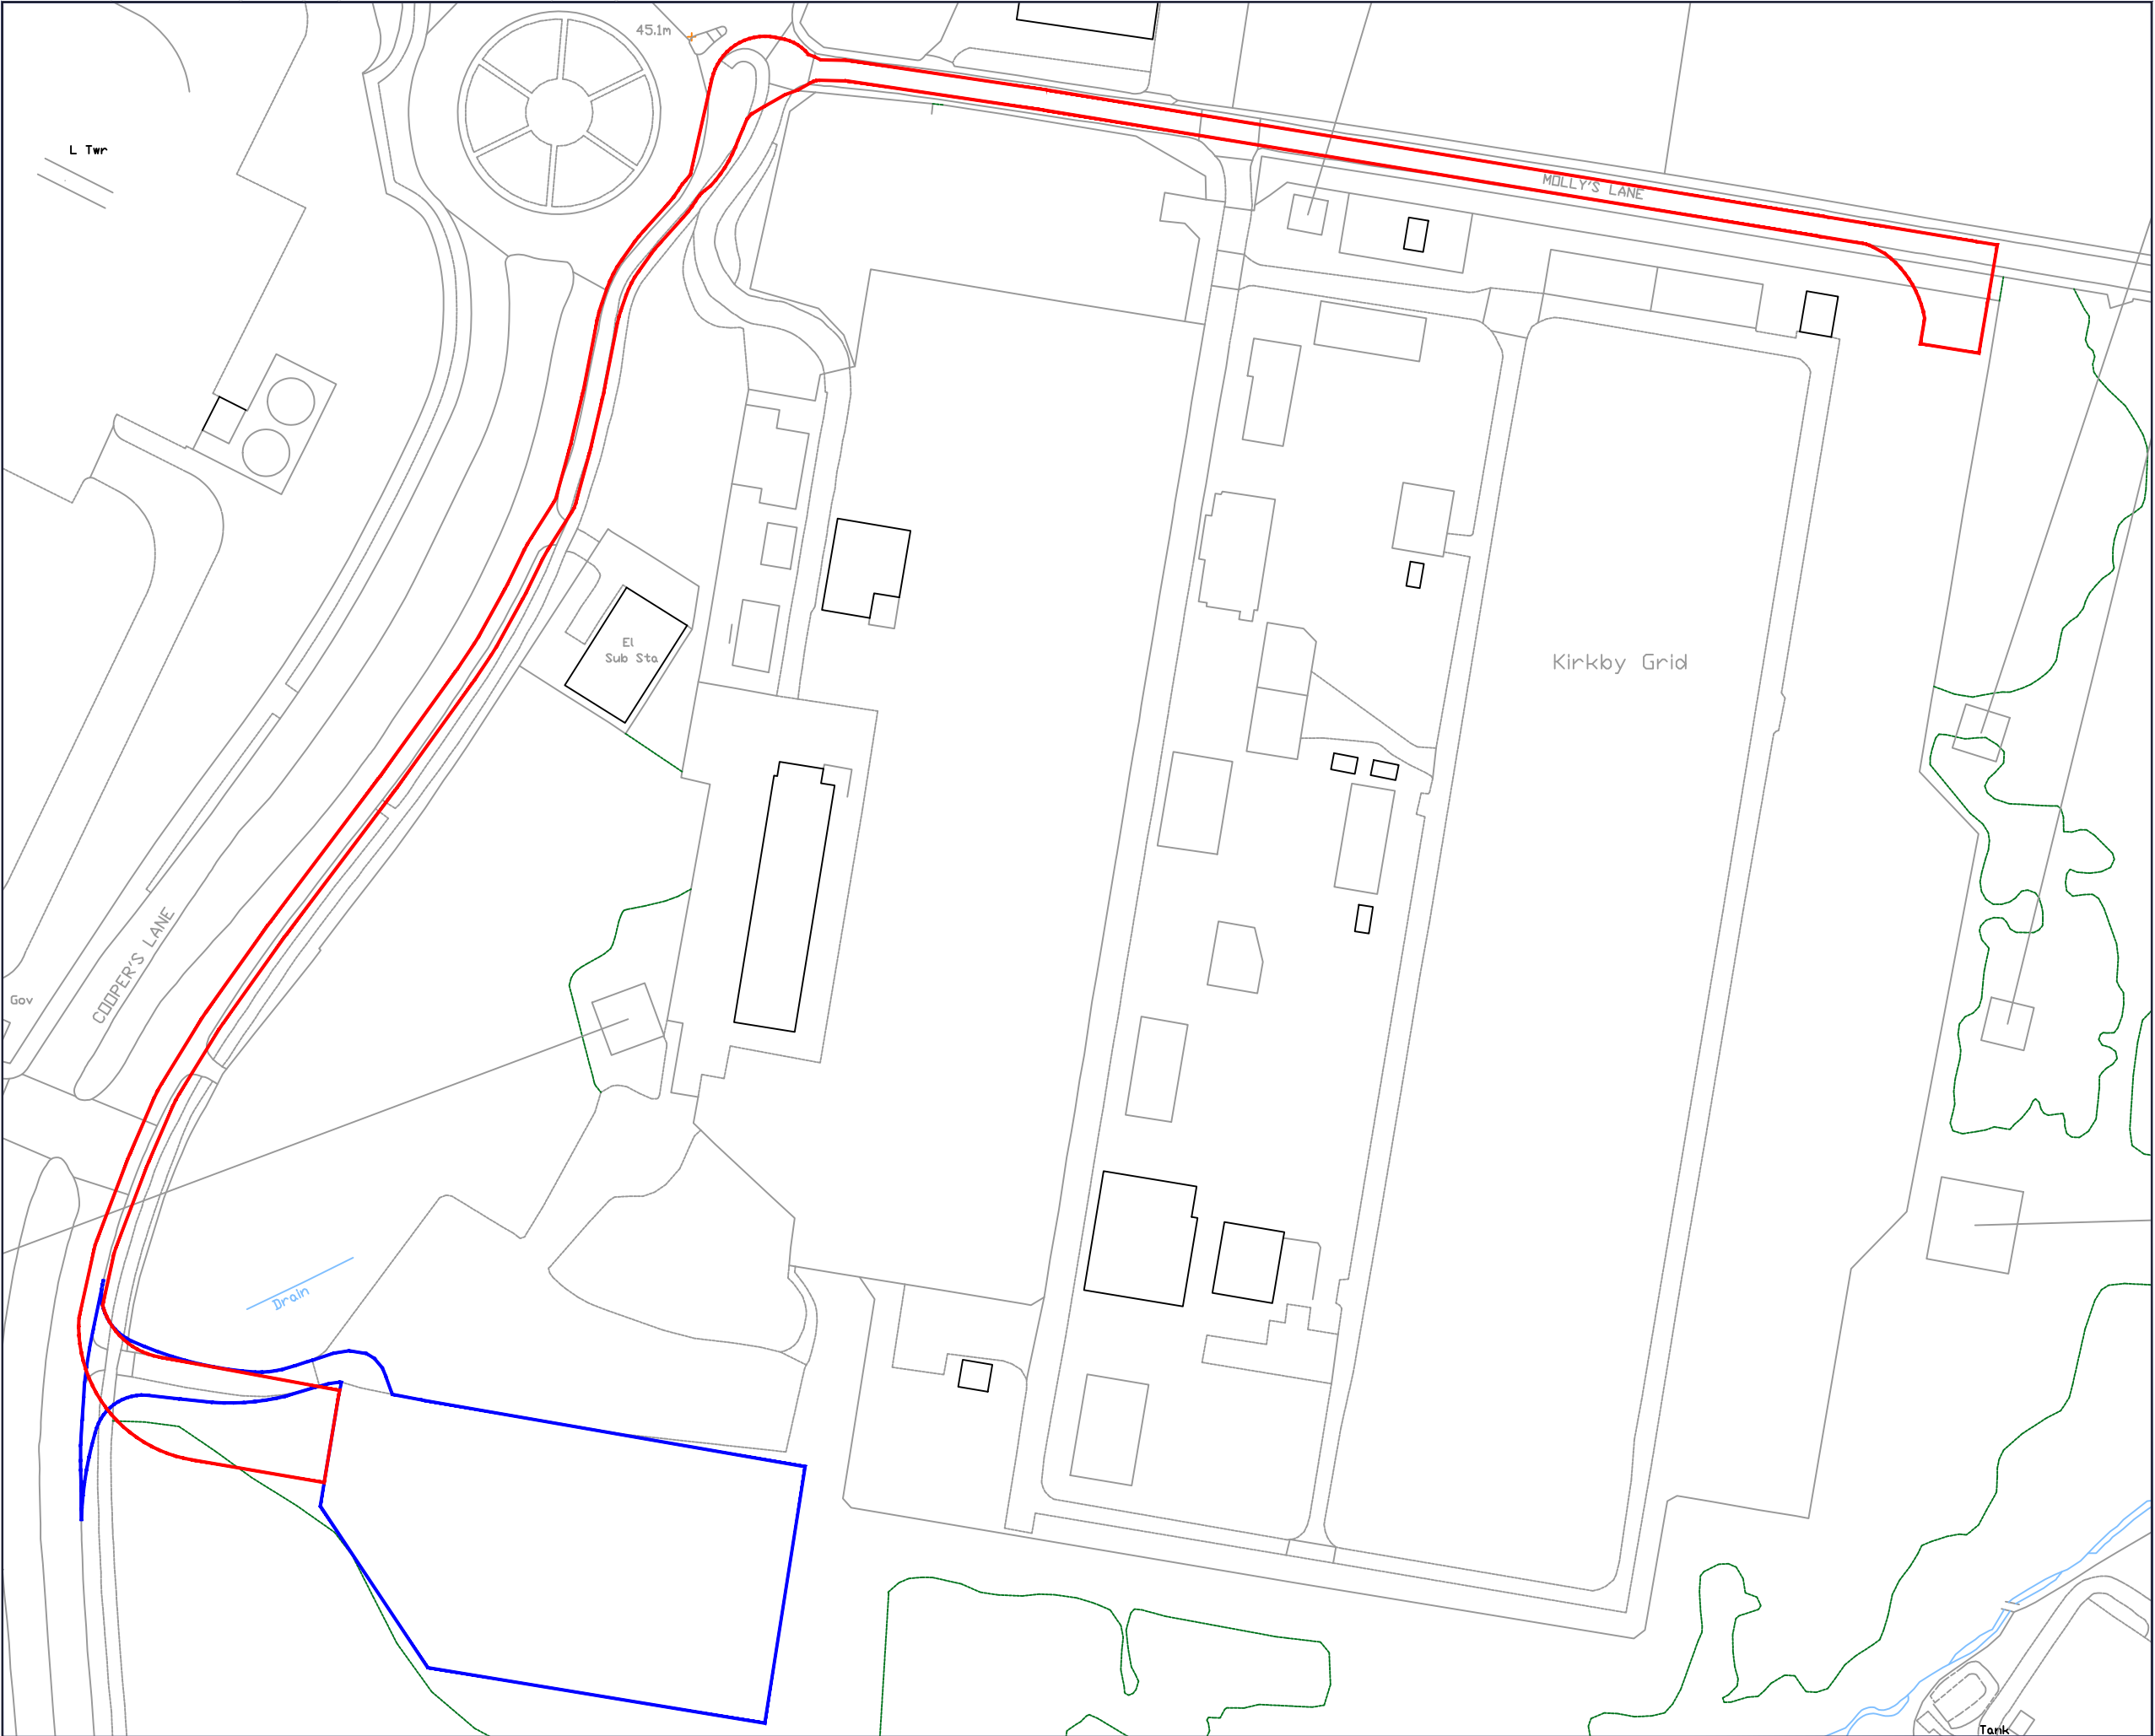

- Application Boundary
3440m²
- Area under Applicants
Control

This drawing is the copyright of AXIS P.E.D Limited and may not be loaned, copied or reproduced in any way - or used for any offer, quote, tender or construction purposes without written consent of the company to do so. Follow any figured dimensions - do not scale for construction purposes. If in doubt ask.

© Crown copyright and database rights
2025 Ordnance Survey AC0000808122



revision: D desc: Grid Route Updated

date: 30-06-25



0344 8700 007
axis.co.uk



Client

Pelagic Energy

Project

Kirkby BESS Grid Connection S73

Drawing Title

Statutory Plan

Scale

1:1250 @A3

Date

January 2025

Dwg no

2569-03-002

Status

--

Drawn

SK

Checked

JW

Rev

D