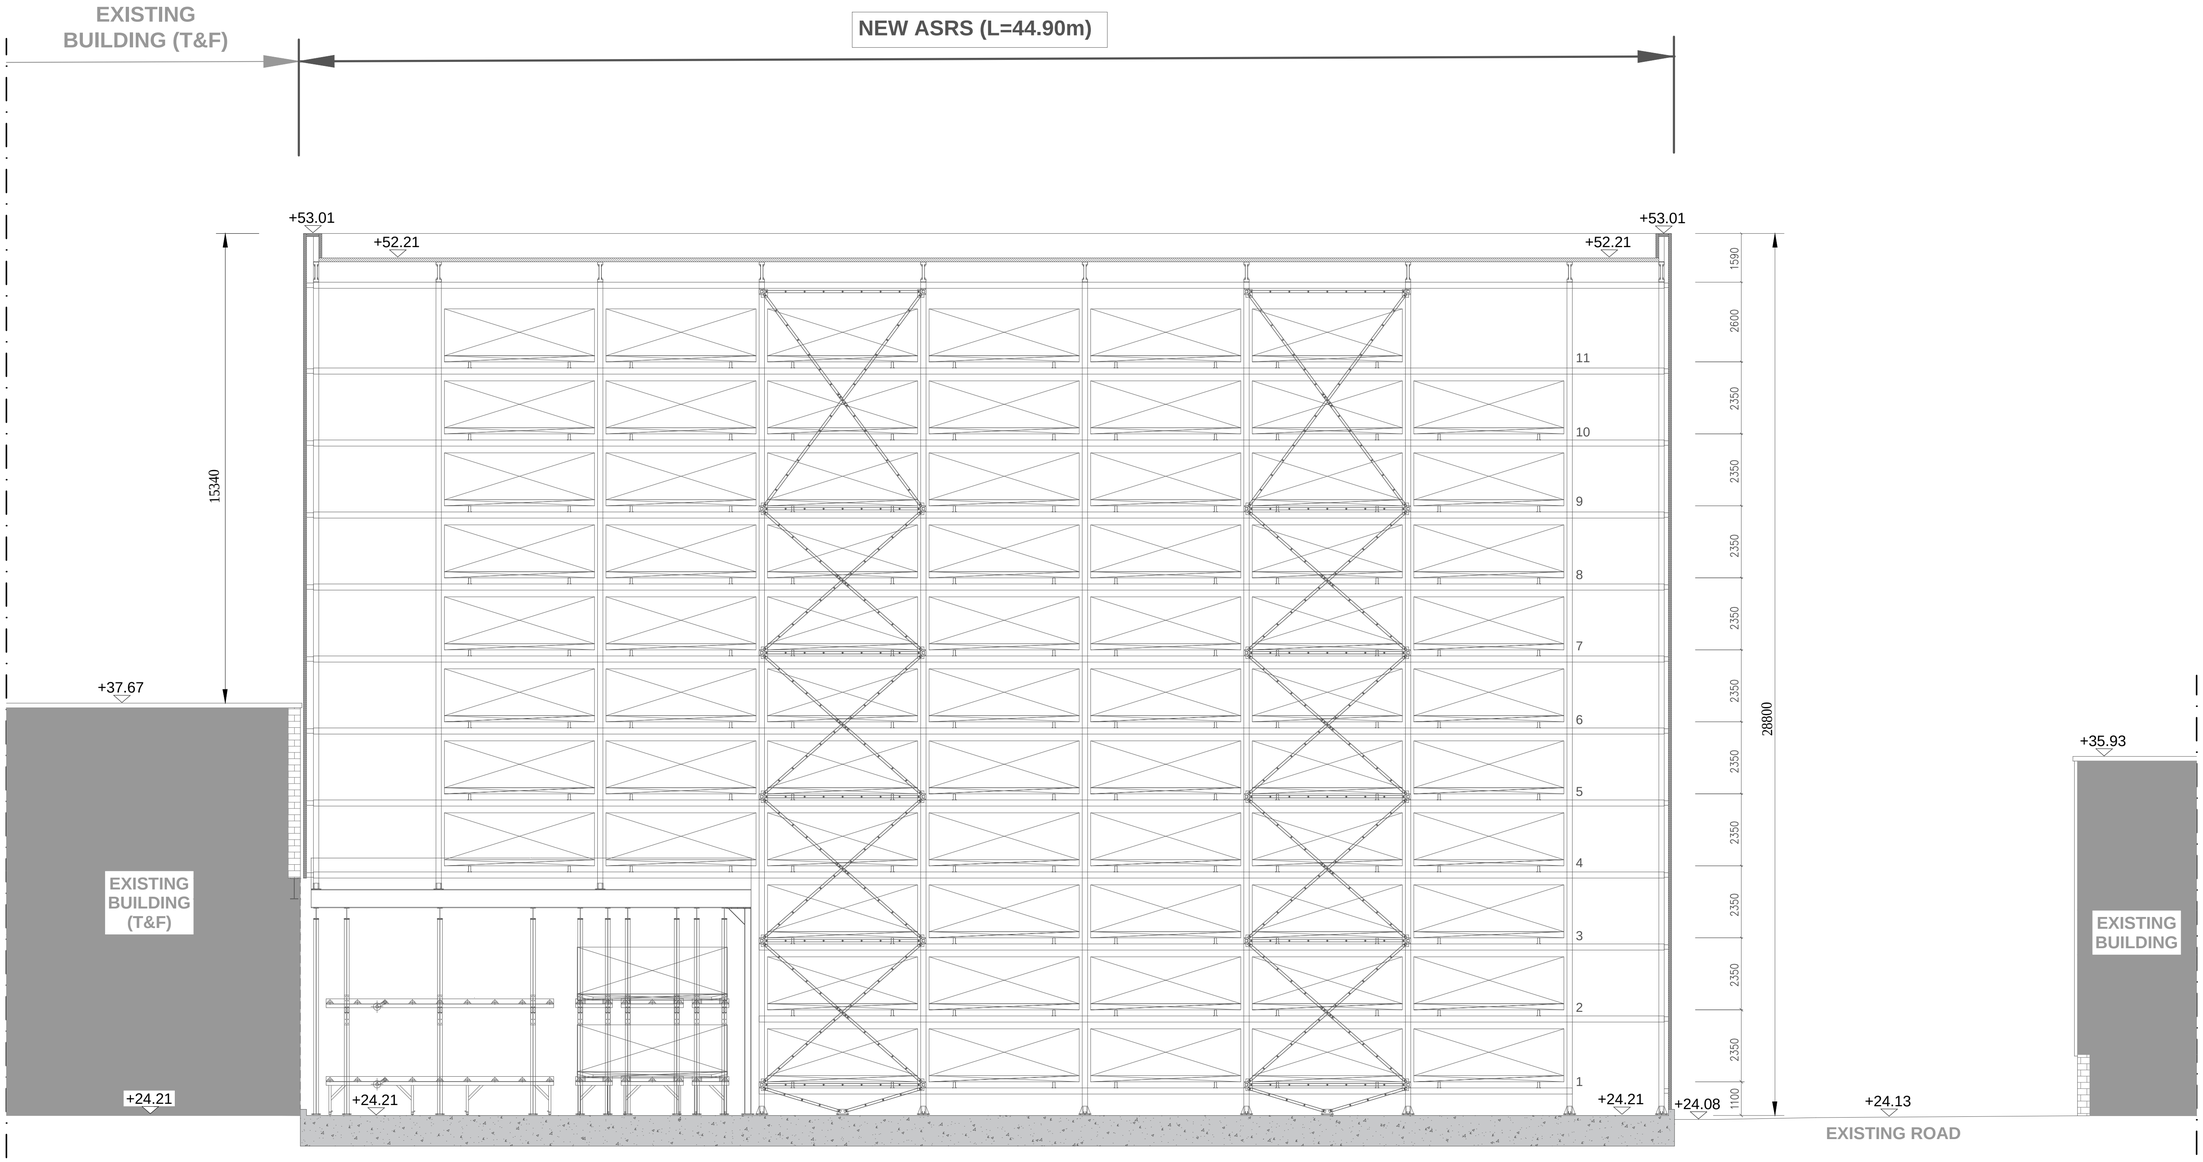


Rev:	Description:	By:	Date:
Status:			

Drawn: RN	Date drawn: May 2023
Date Plotted:	Scale: 1:100 @ A1
Project (Viewpoint number):	
Consultant/ Contractor:	

Jaguar Land Rover Limited, Abbey Road, Whitley, Coventry CV3 4LF
Registered in England No: 1672070

Plant: Halewood	Building: ASRS
Project: New ASRS (T&F) - Halewood	
Title: Section AA	
Drawing Number: ASRS-PP-07-03/22	Revision: JL
Sheet Size: A1	