




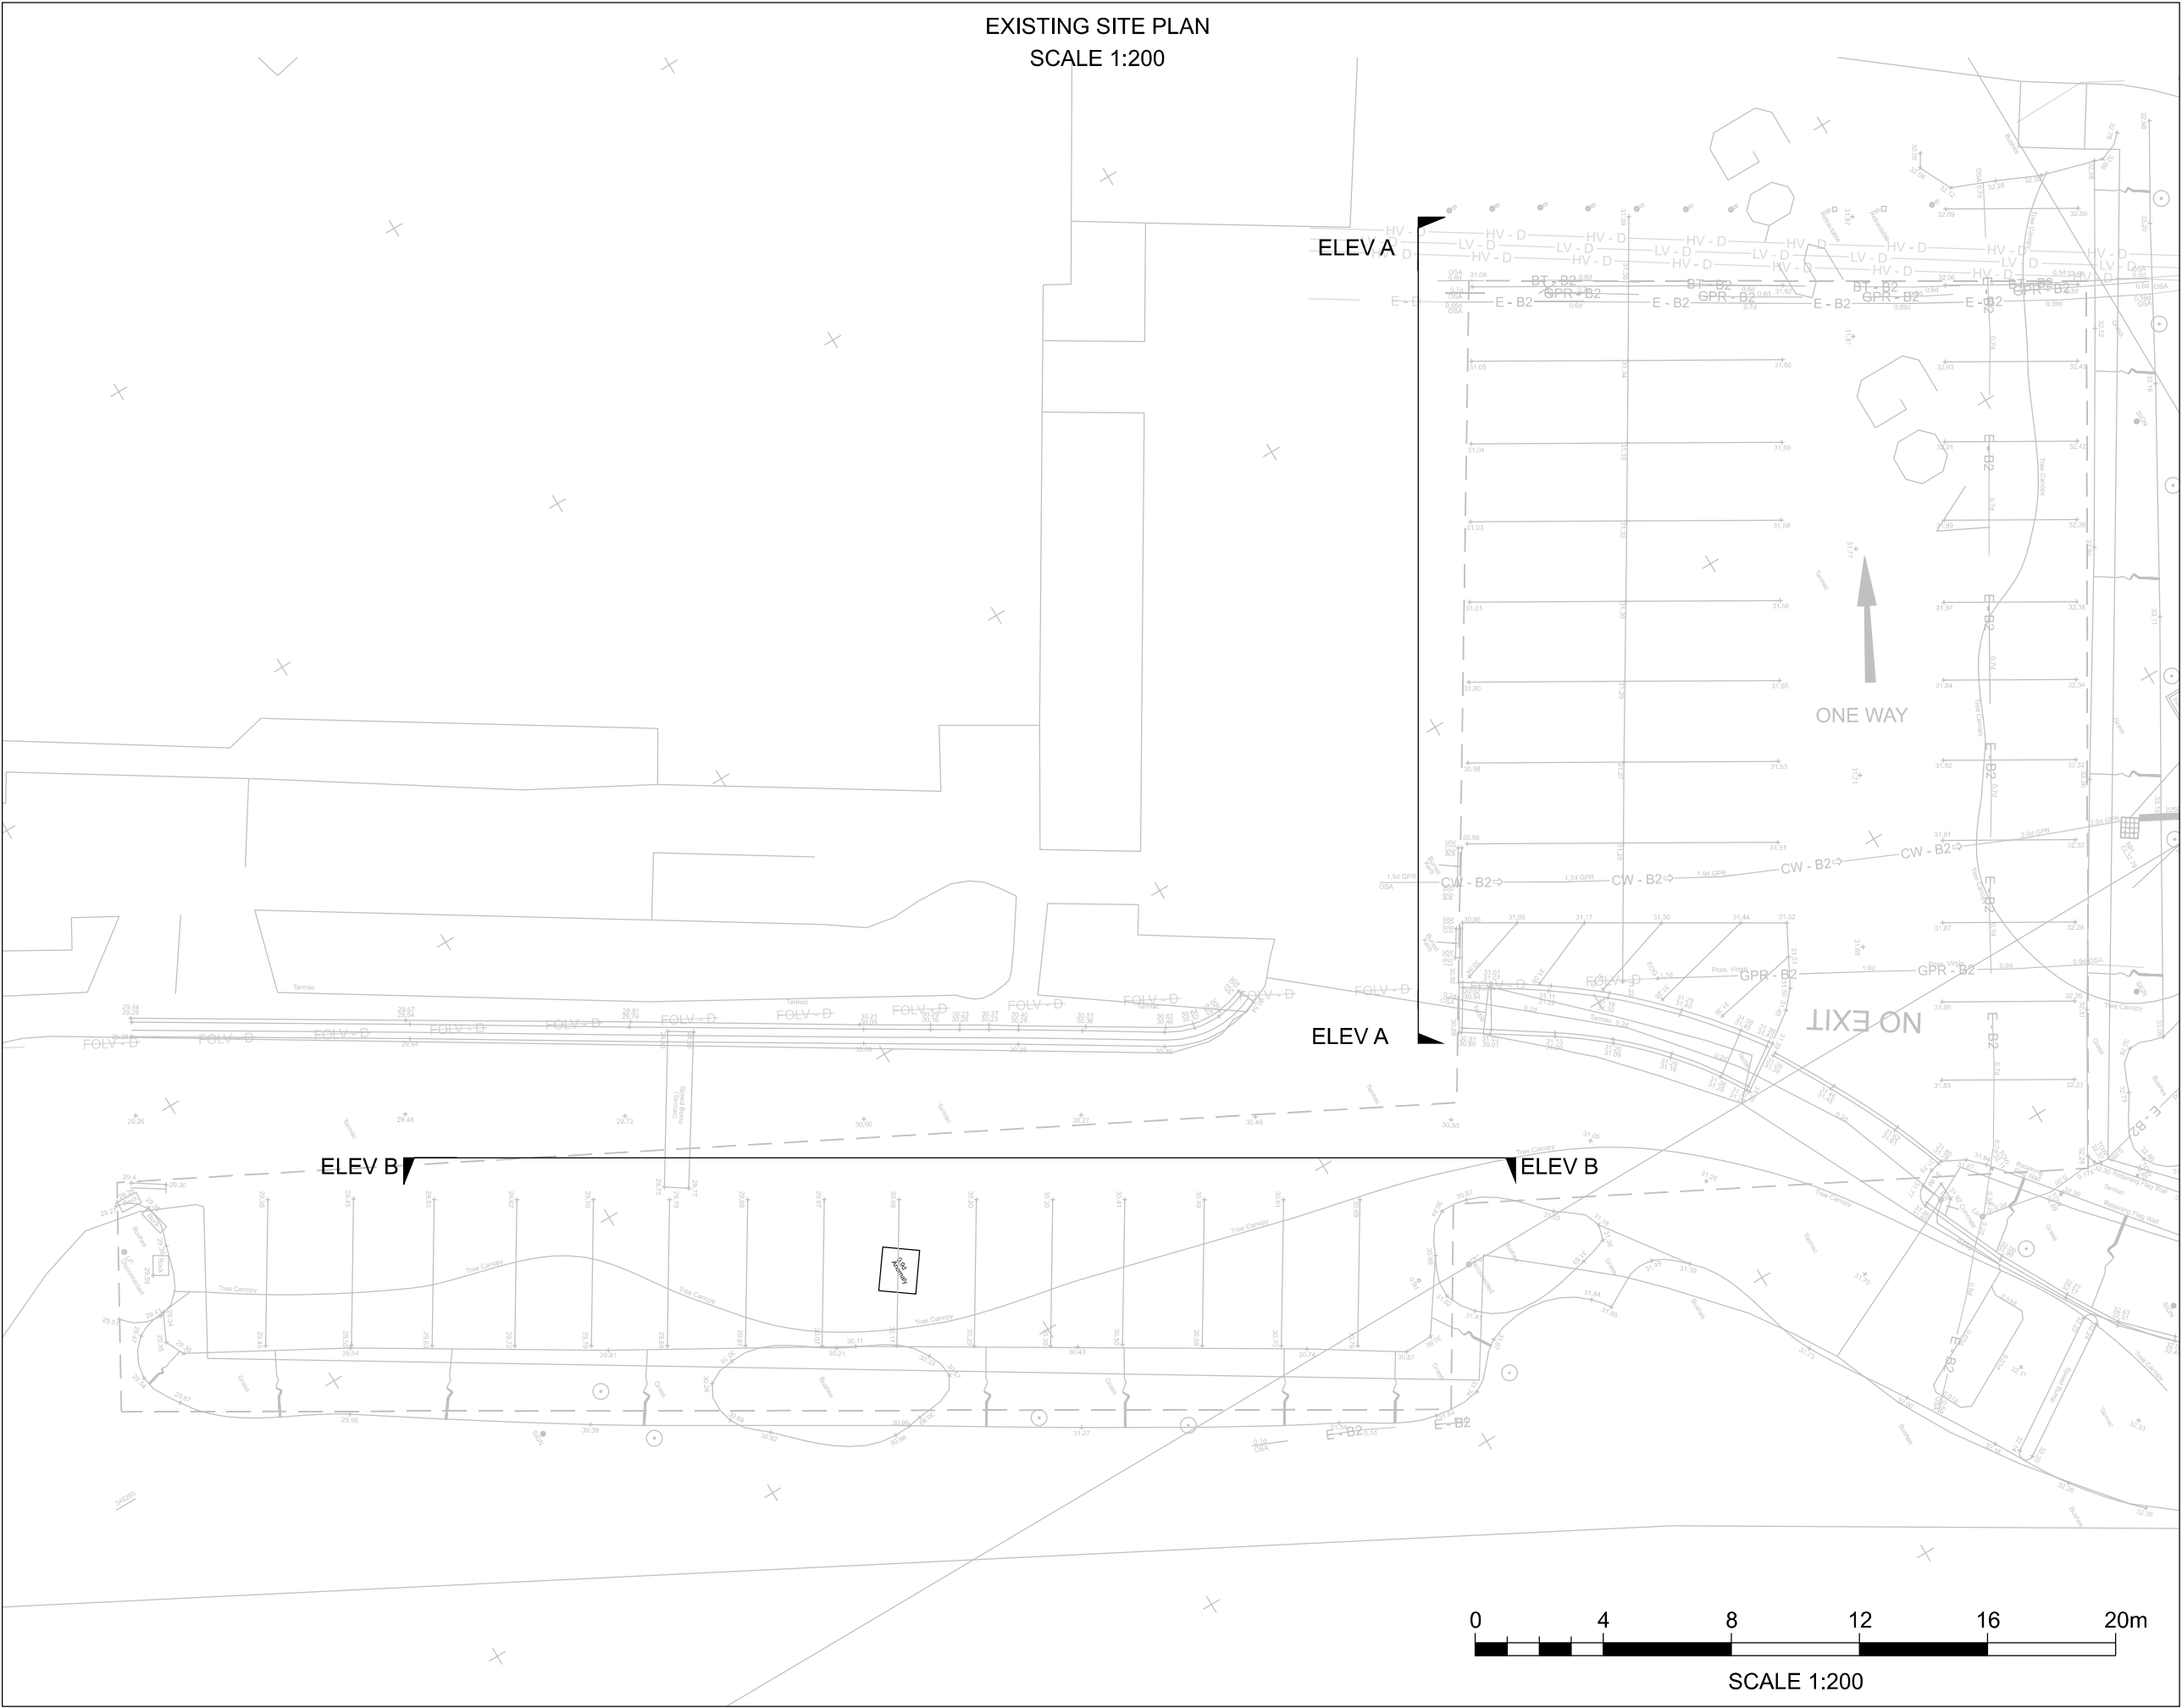

ELEVATION A-A
SCALE 1:50

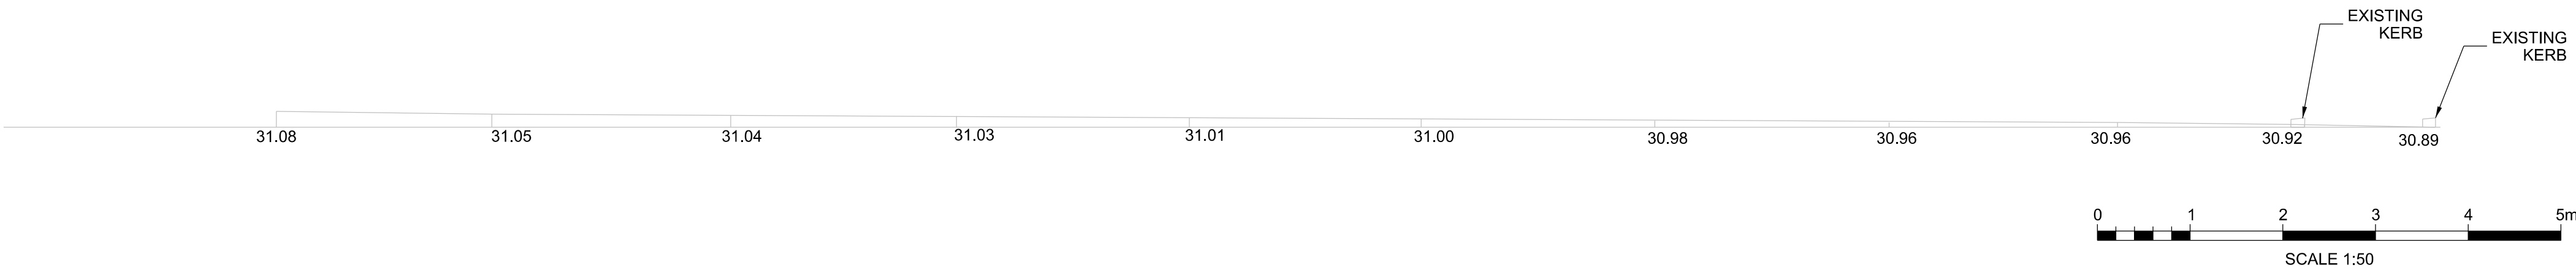

ELEVATION B-B
SCALE 1:50

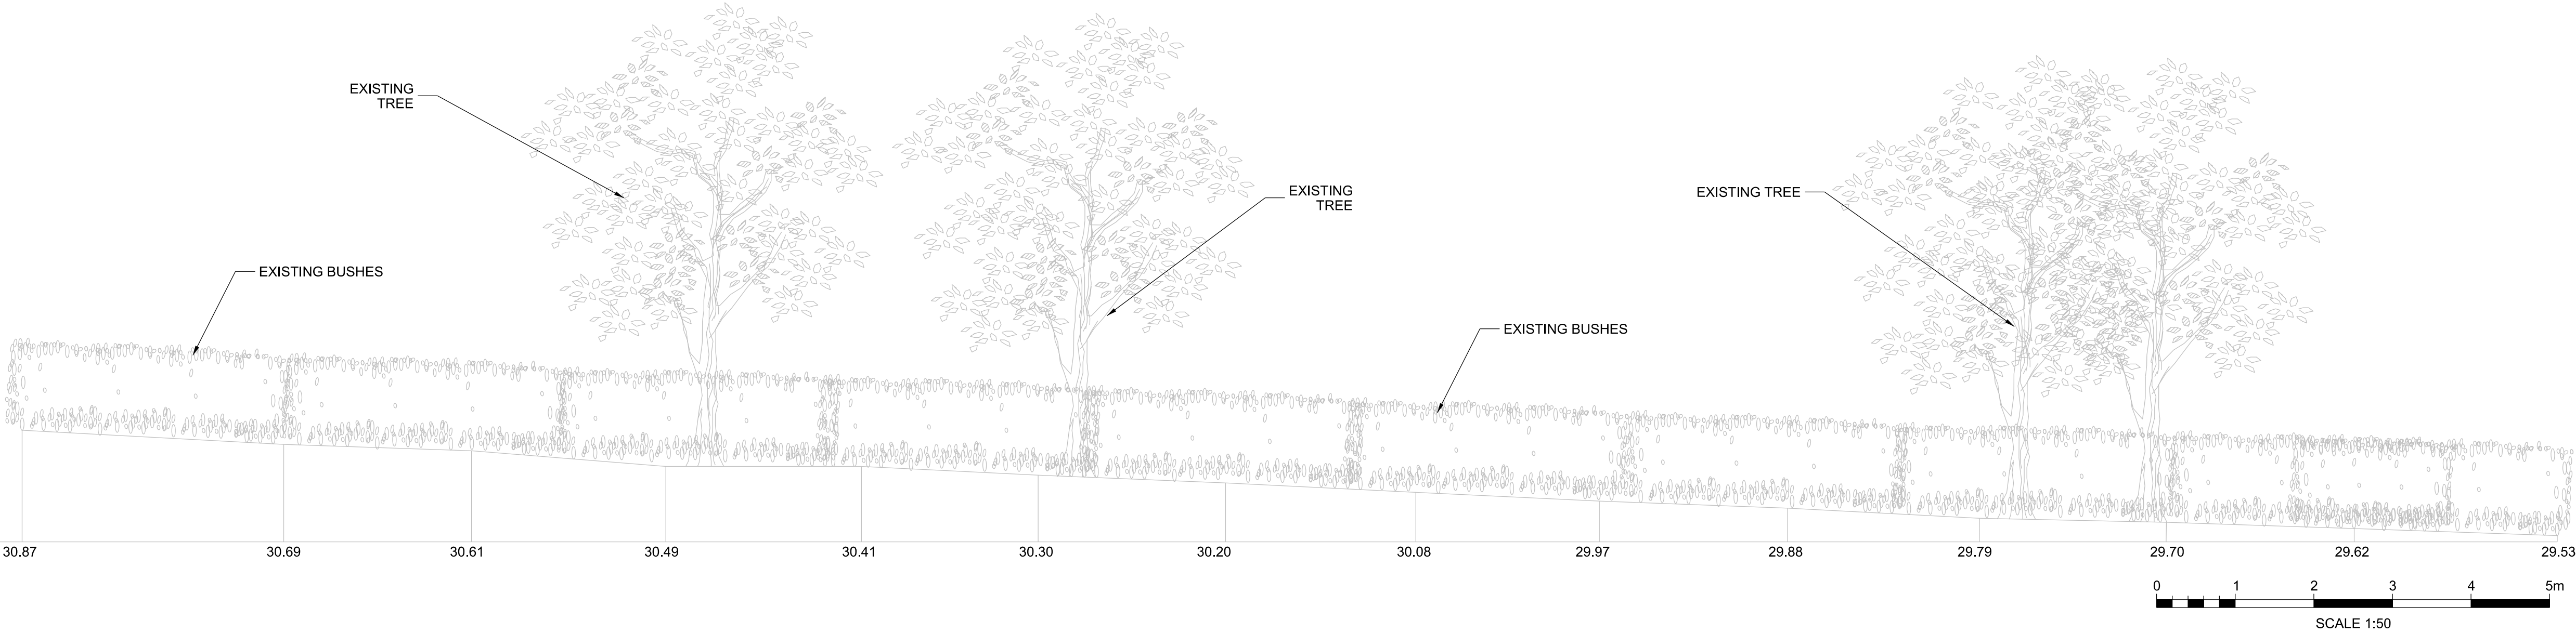

NOTES:

1. ALL DIMENSIONS ARE IN MILLIMETRES (mm) AND LEVELS ARE IN METRES (m) UNLESS STATED OTHERWISE.

COLOUR CONVENTIONS
BLACK - EXISTING OR UNCHANGED
BLUE - MODIFIED OR TO BE MOVED
GREEN - REDUNDANT OR TO BE REMOVED
RED - PROPOSED OR ADDITIONAL
PURPLE - WORKS FOR FUTURE

P02	07/06/24	ISSUED FOR REVIEW	MB	SV	VS
P01	29/02/24	ISSUED FOR REVIEW	HP	SV	VS
Rev	Date	Description of Revisions	Drawn	Chkd	Appr

Suitability

S0 - WORK IN PROGRESS



Poise Group Ltd
No 5, C - D Bear Lane
London
SE1 0UH

Contractor(s)



Ionity GmbH
Moosacher Strasse 84,
D-80809 Munich
Germany

Project

IONITY
VILLAGE HOTEL
LIVERPOOL

Drawing Title

EXISTING SITE ELEVATION LAYOUT

Designed	HARSHAD	Signed		Date	27/02/24
Drawn	HARSHAD	Signed		Date	27/02/24
Checked	S VENKATESHA	Signed		Date	06/06/24
Approved	V SHAH	Signed		Date	07/06/24

Scale(s)	R.T.D	ELR & Mileage	ELR&Mileage
Alternative Reference	Alternative Reference	Sheet	01 of 01
Drawing Number	8314-POI-DRG-CIV-500014	Revision	P02