


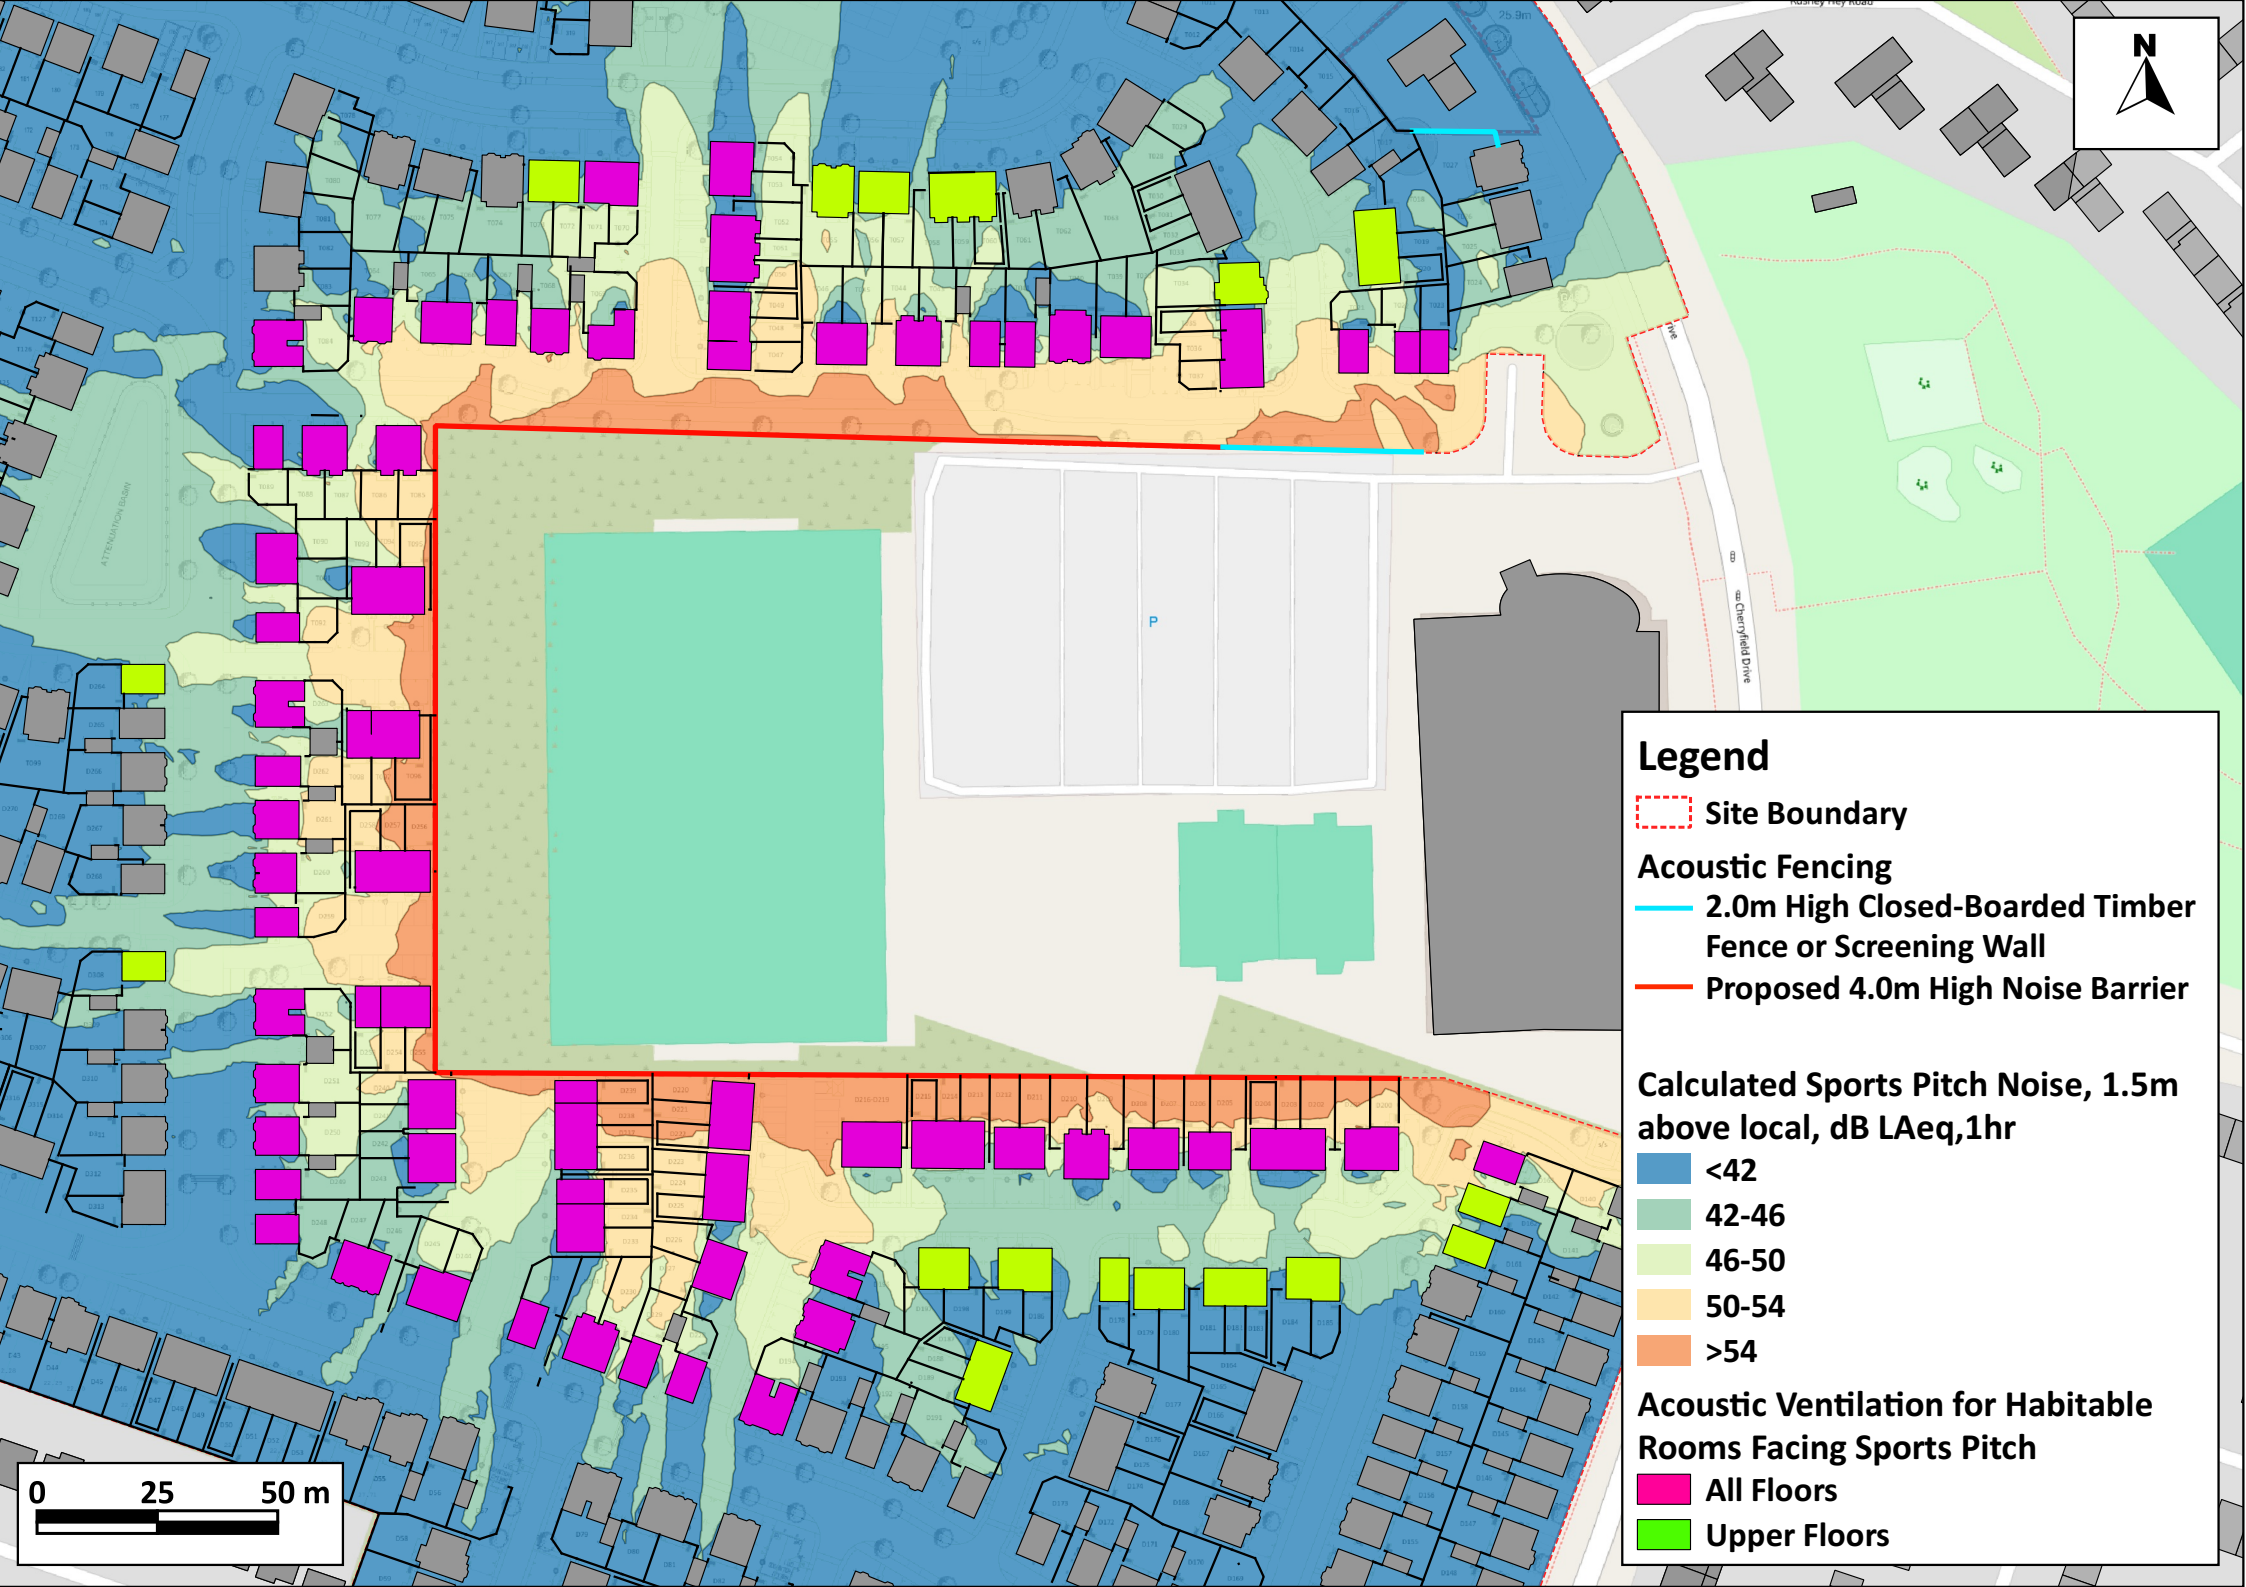

Legend

 Site Boundary

Acoustic Fencing

2.0m High Closed-Boarded Timber Fence or Screening Wall

Proposed 4.0m High Noise Barrier

Calculated Sports Pitch Noise, 1.5m above local, dB LAeq,1hr

<42

42-46

46-50

50-54

>54

Acoustic Ventilation for Habitable Rooms Facing Sports Pitch

All Floors

Upper Floors

