1 Proposed Front Elevation
1 : 100

2 Proposed Rear Elevation
1 : 100

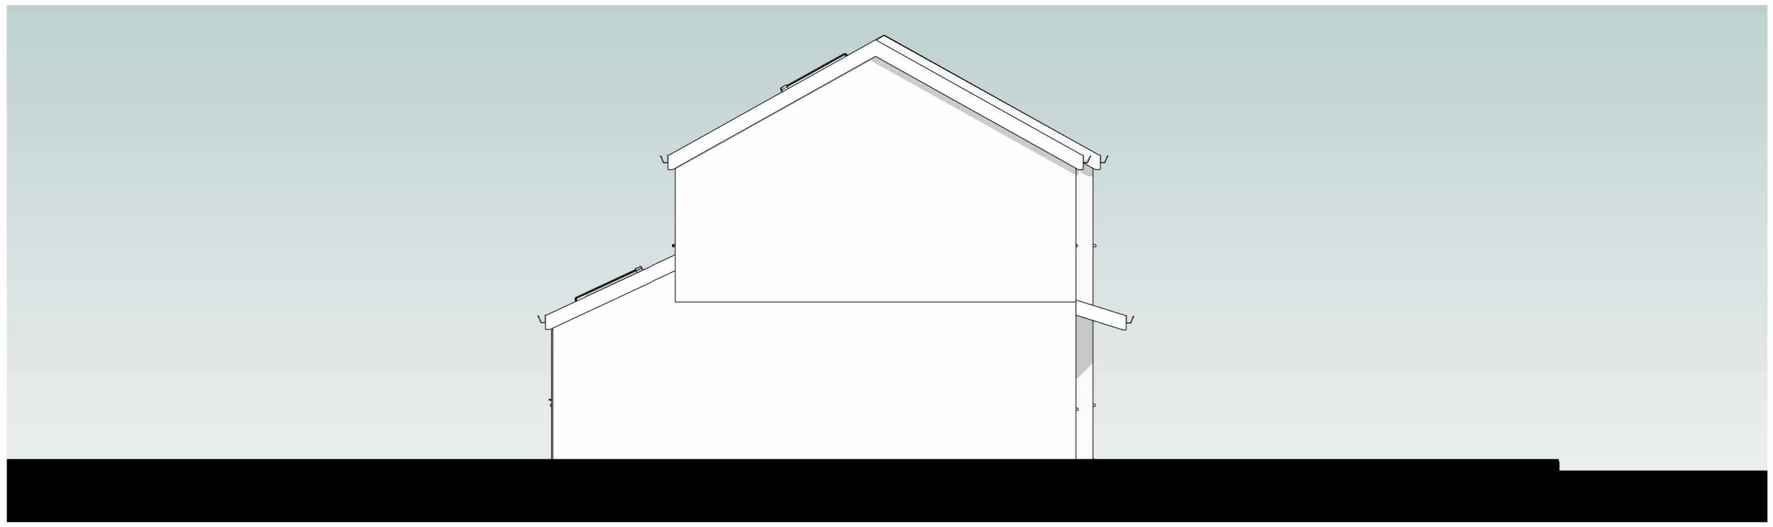

3 Proposed Side Elevation
1 : 100

No.	Description	Date

1m 10m

CODE	STATUS	SUITABILITY DESCRIPTION	PURPOSE OF ISSUE

PROJECT
1 Singleton Drive

SHEET
Proposed Elevations

CLIENT
Mr & Ms Hughes Campbell

Date	Project number	Scale (@ A3)
Issue Date	Project Number	1 : 100

Drawn by	DRWAING NUMBER	REV
Author	A104	

Checked by
Checker

06/02/2026 19:20:25