


PLANNING APPLICATION ISSUE

NOTE:- These drawings have been prepared for the purposes of submission to the Local Authority as part of a planning application and are not to be used for any other purpose without the express permission of MSA.

Adjacent buildings, roads, etc scaled from O.S. plans.
Trees indicated for illustrative purposes only.

These drawings are not to be used for construction

rev.	notes	date
A	red edge updated	13.04.22

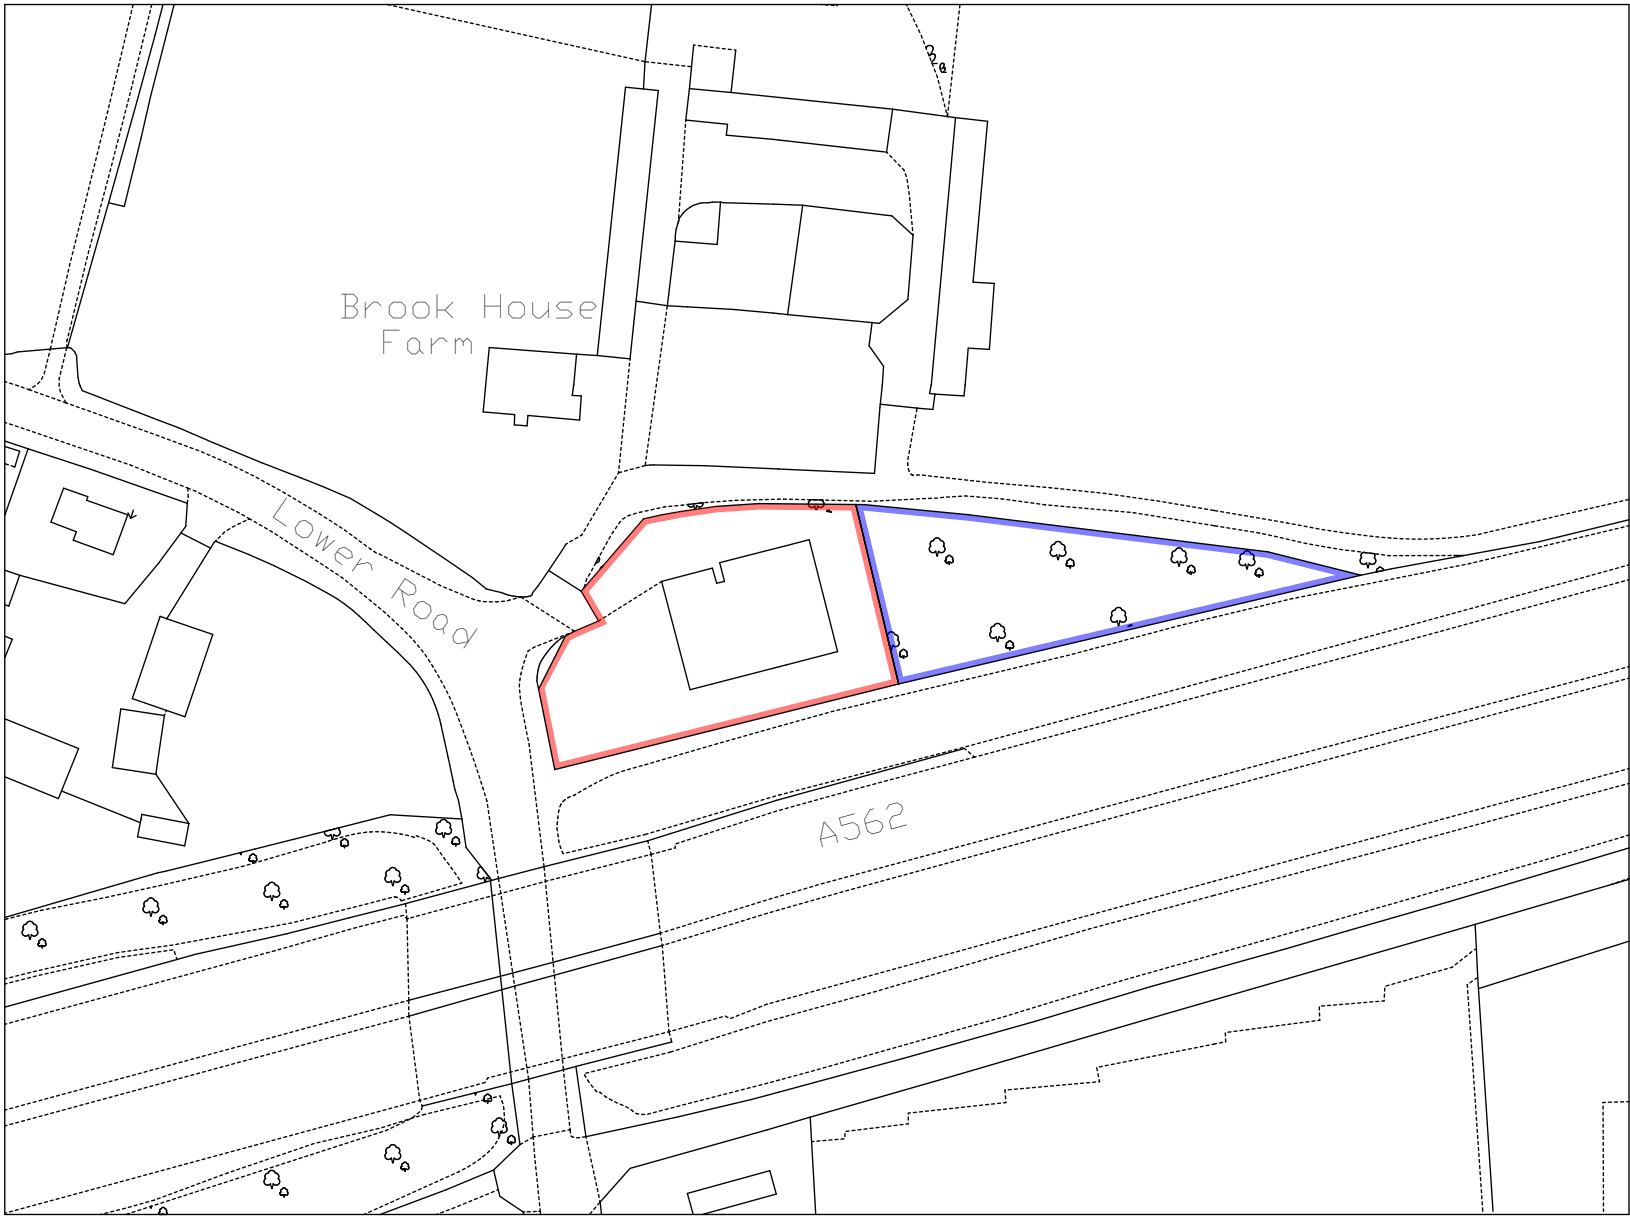

msa

architects

msaarchitects

89 High Street

Newton-Le-Willows

WA12 9SL

T. 01925 299 881

F. 01925 299 455

E. info@msaarchitects.co.uk

www.msaarchitects.co.uk

Sorex, Lower Road
Halewood
L26 3UB
MSJ

EXISTING LOCATION PLAN

Project No.	Drawing No.	Rev No.	Size
1936	1936 PL 001	A	A3
Scale	Drawn By	Checked By	Date
1:1250	RH	KMS	27/09/2022

PLANNING

This Drawing is Copyright © 2022

arb

Architects Registration Board

RIBA

Chartered Practice

