



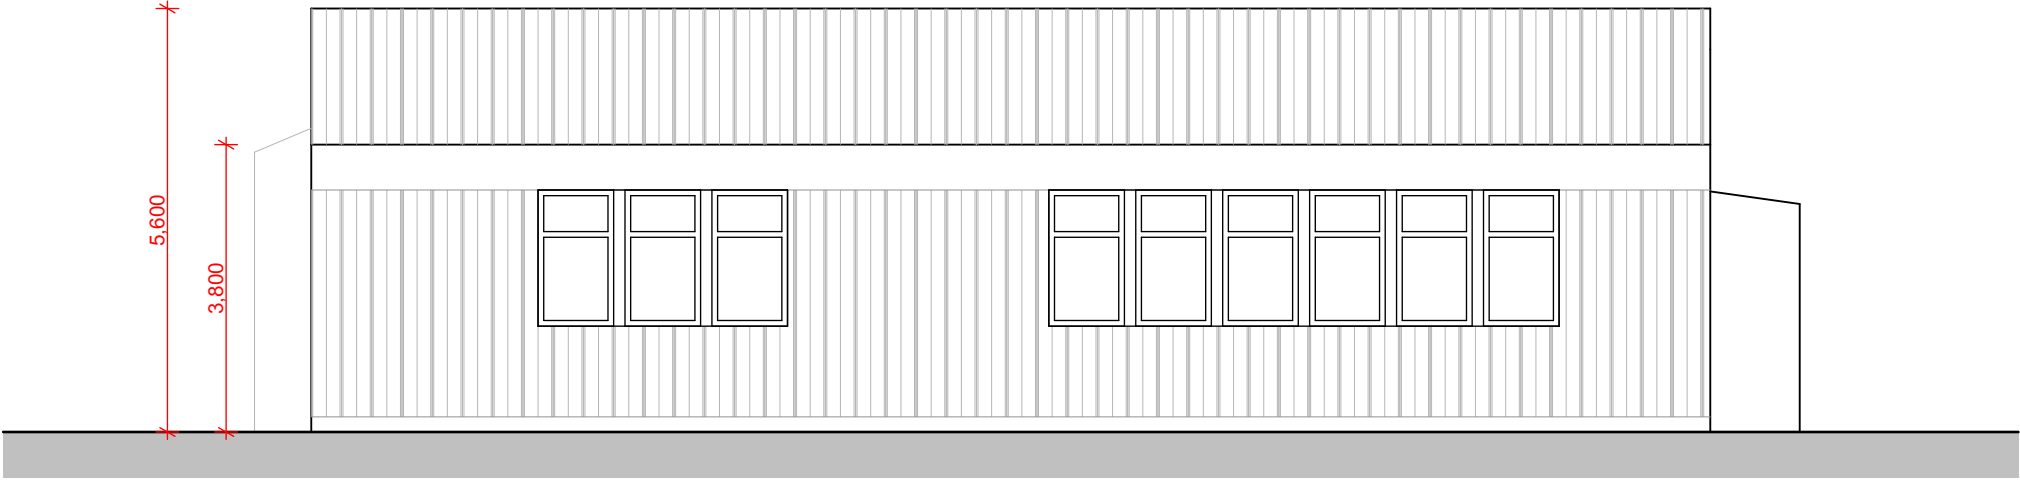

WSW ELEVATION

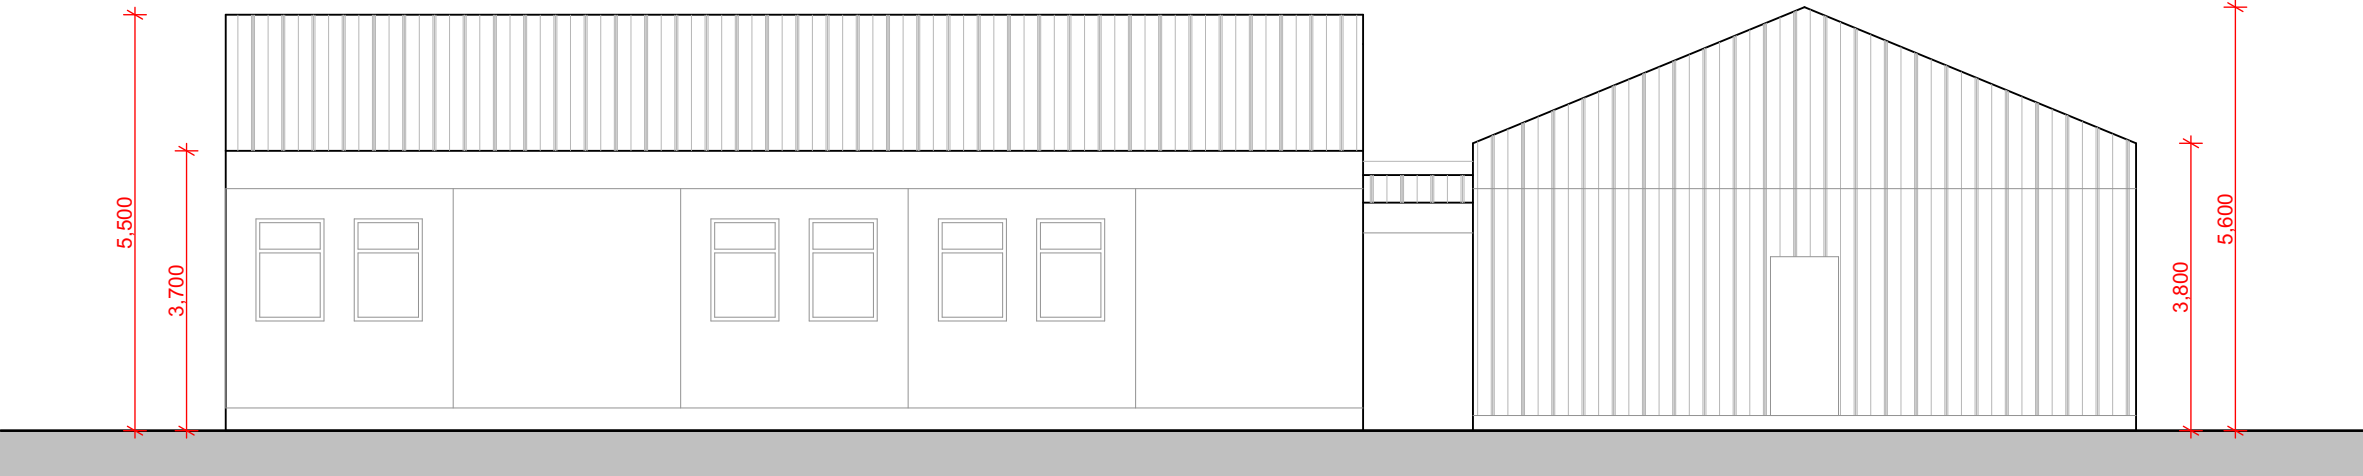

NNW ELEVATION



PLANNING APPLICATION ISSUE

NOTE:- These drawings have been prepared for the purposes of submission to the Local Authority as part of a planning application and are not to be used for any other purpose without the express permission of MSA.

Adjacent buildings, roads, etc scaled from O.S. plans.
Trees indicated for illustrative purposes only.

These drawings are not to be used for construction

rev.	notes	date
A	elevations updated	19.04.22
B	eaves & ridge heights added	26.04.22



msaarchitects

89 High Street
Newton-Le-Willows
WA12 9SL

T. 01925 299 881
F. 01925 299 455
E. info@msaarchitects.co.uk
www.msaarchitects.co.uk

Sorex, Lower Road
Halewood
L26 3UB
MSJ

EXISTING ELEVATIONS I

Project No.	Drawing No.	Rev No.	Size
1936	1936 PL 010	B	A3
Scale	Drawn By	Checked By	Date
1:100	RH	KMS	27/09/2022

PLANNING

This Drawing is Copyright © 2022

