




J.S. BLOOR (SERVICES) LIMITED
ASHBY ROAD, MEASHAM, SWADLINCOTE,
DERBYSHIRE DE12 7JP
TELEPHONE 01530 270100 FACSIMILE 01530 272006
THIS DRAWING AND THE BUILDING WORKS DEPICTED ARE THE COPYRIGHT OF J.S. BLOOR (SERVICES) LIMITED AND MAY NOT BE REPRODUCED OR AMENDED EXCEPT BY WRITTEN PERMISSION. NO LIABILITY WILL BE ACCEPTED FOR AMENDMENTS MADE BY OTHER PERSONS.
DO NOT SCALE THIS DRAWING. USE FIGURED DIMENSIONS ONLY. IF IN DOUBT ASK.
THIS DRAWING IS TO BE READ IN CONJUNCTION WITH SEPARATE GROUP / SITE SPECIFIC CONSTRUCTION NOTES AND MATERIALS SPECIFICATION.

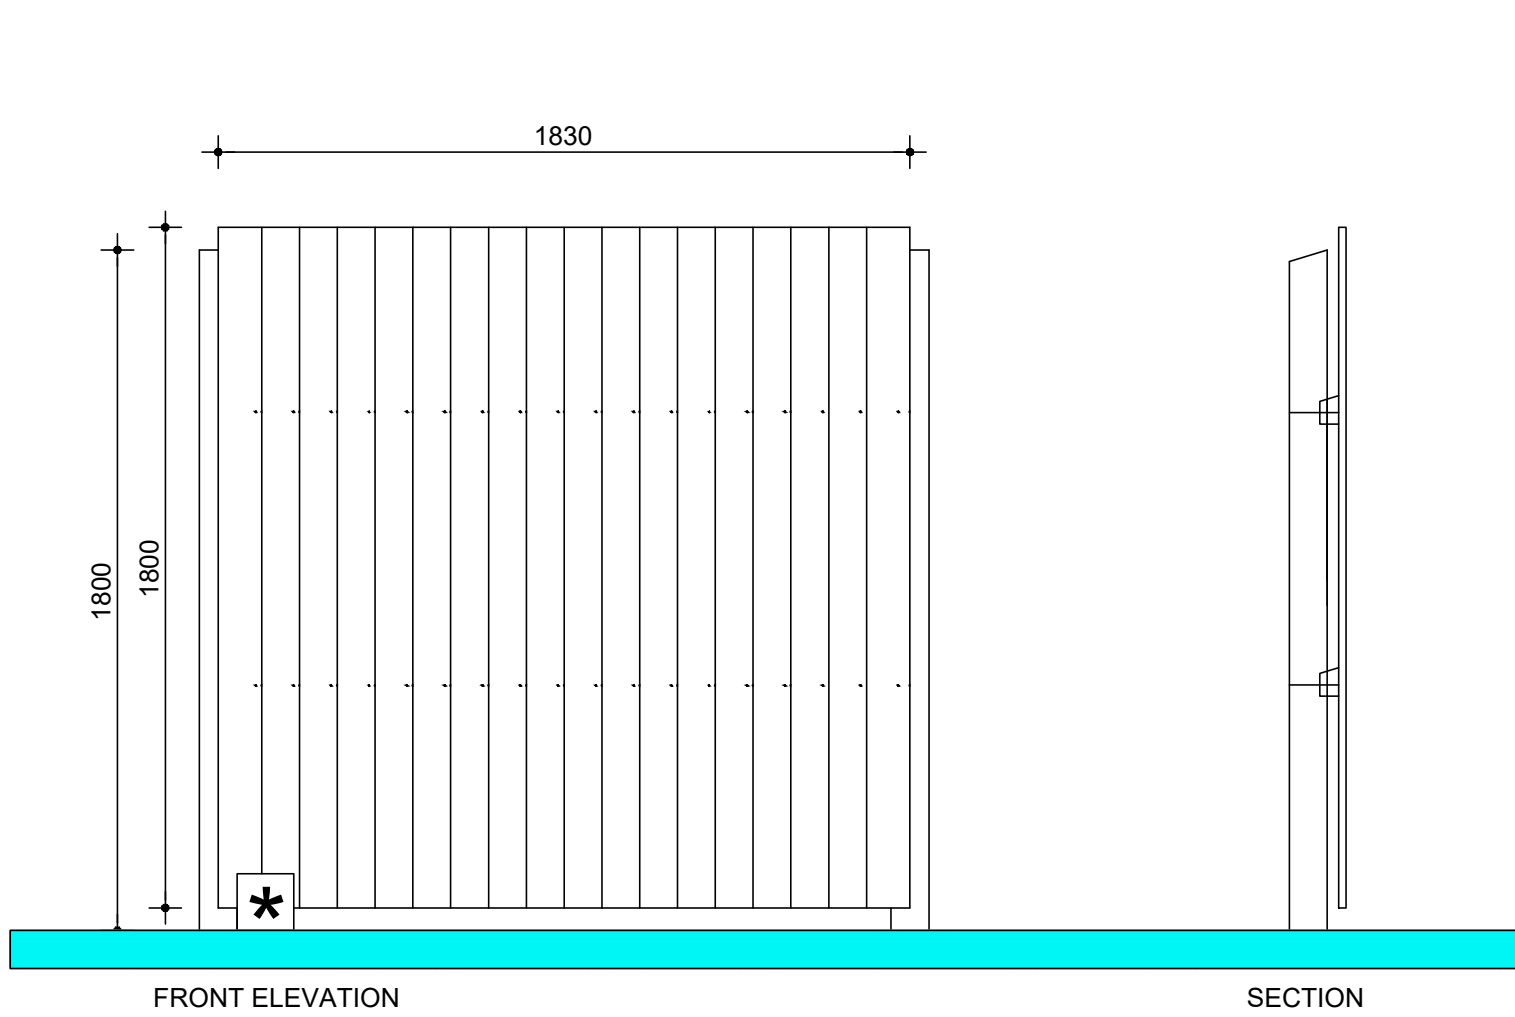


ELEVATION DETAIL TO 1.8m HIGH CLOSEBOARD FENCE

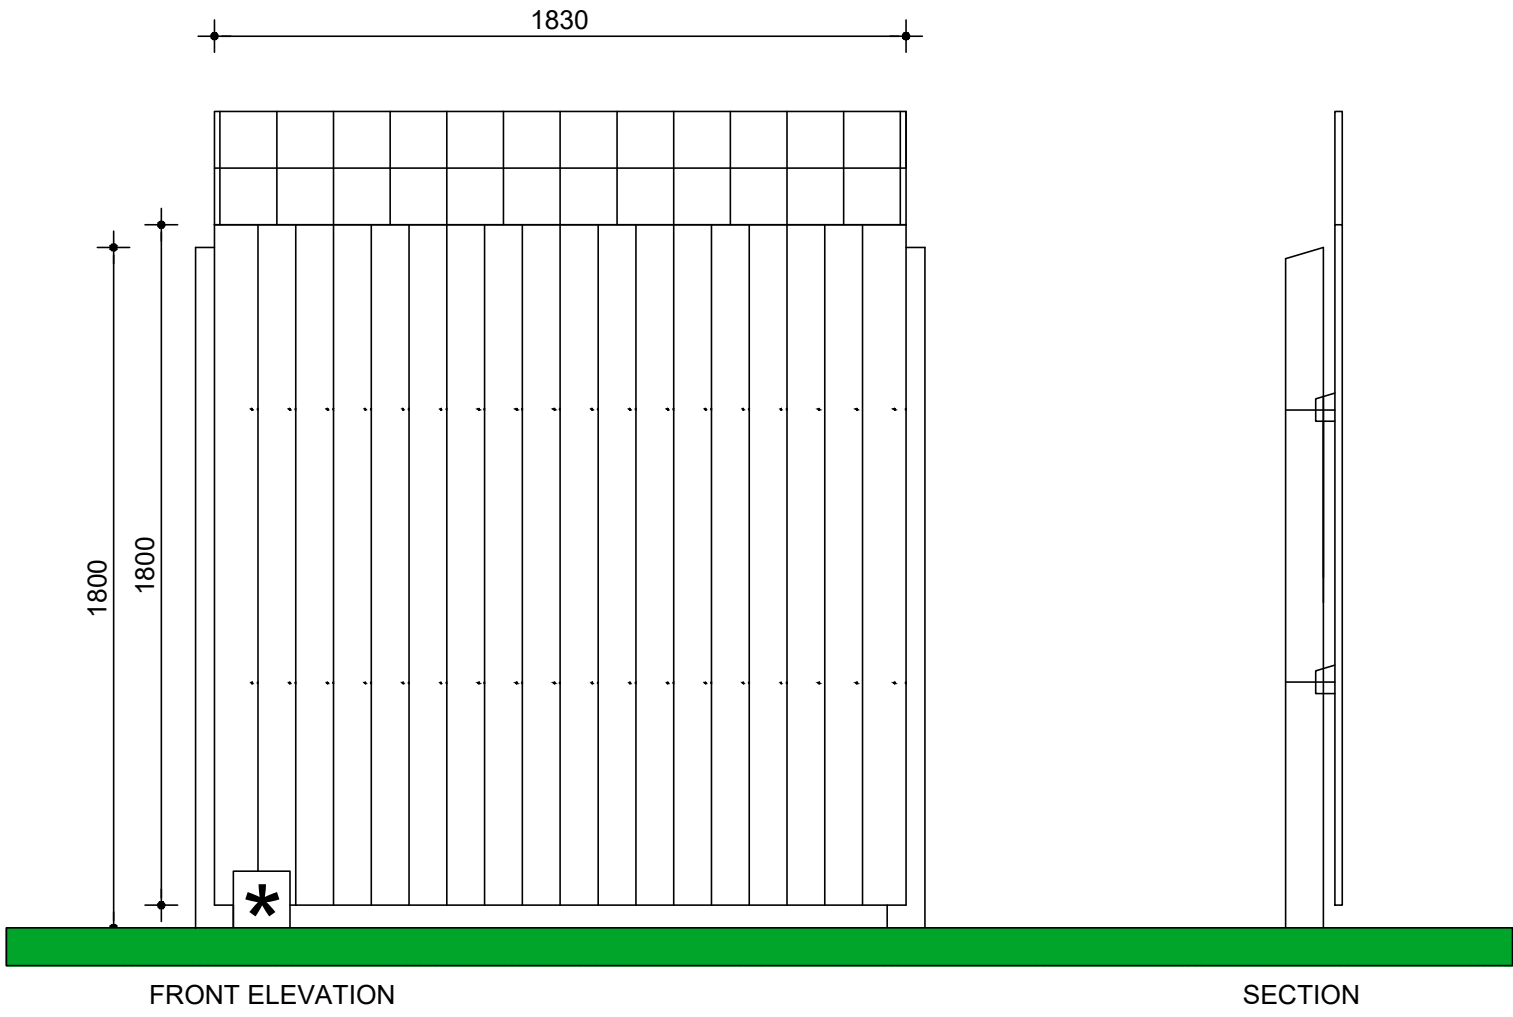

ELEVATION DETAIL TO 1.8m HIGH T&G FENCE WITH
EXTRA 0.3m TRELLIS

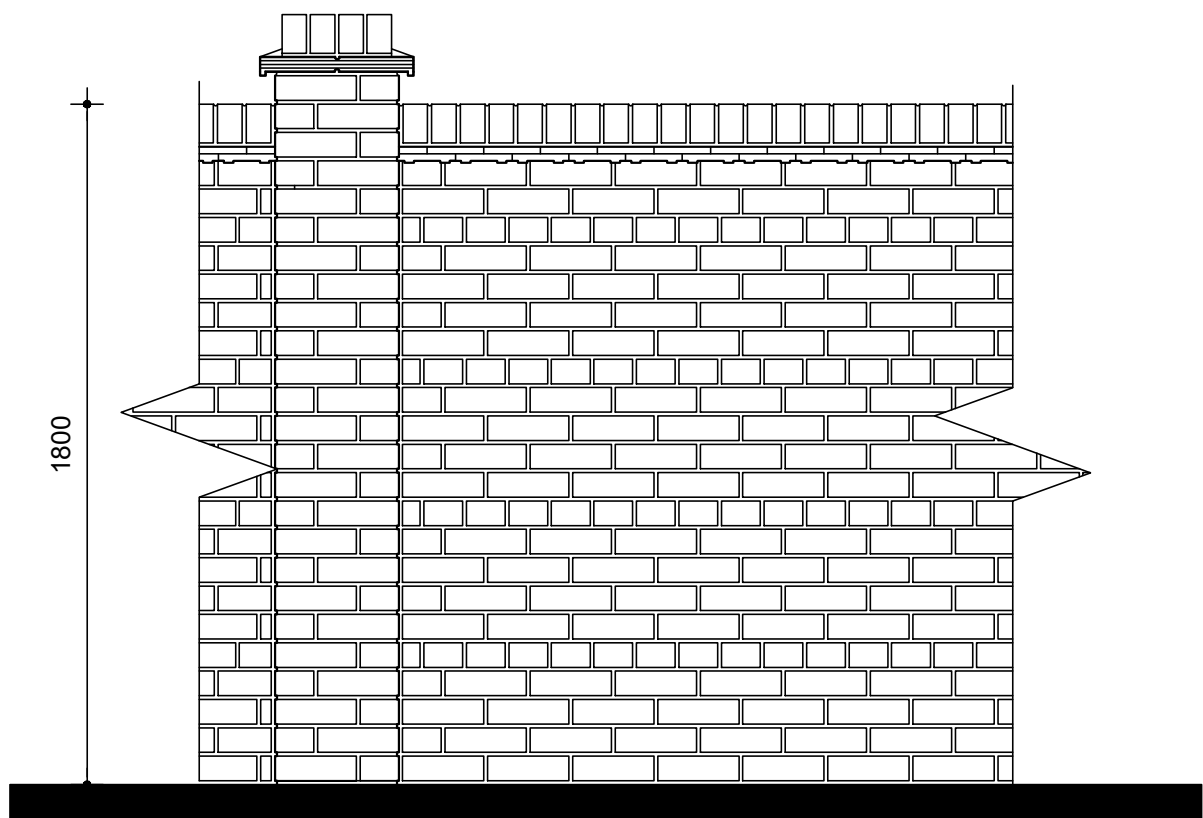

ELEVATION DETAIL TO 1.8m HIGH
SCREEN WALL (BRICK)

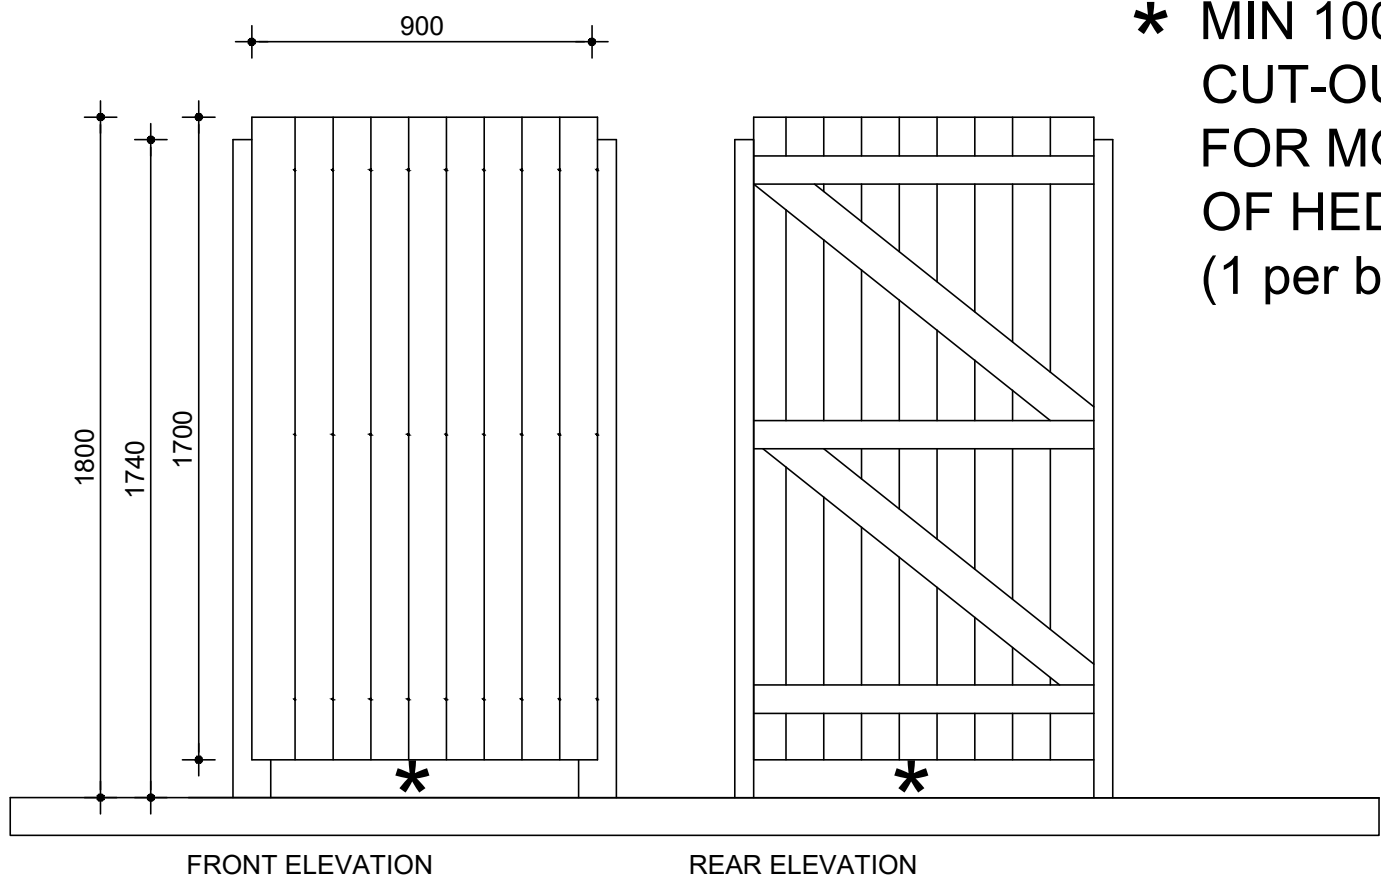

ELEVATION DETAIL TO 1.8m HIGH
ACCESS GATE (WHERE APPLICABLE)



Revision	

WHISTON
Wndy Arbor Road

Fencing Detail

DATE: 16.12.2025
SCALE: 1:20 @ A1
DRAWN: AF
CHECKED: RTD

BLOOR HOMES

Drawing No. NW047-PD-2045

Whiston - Fence Details