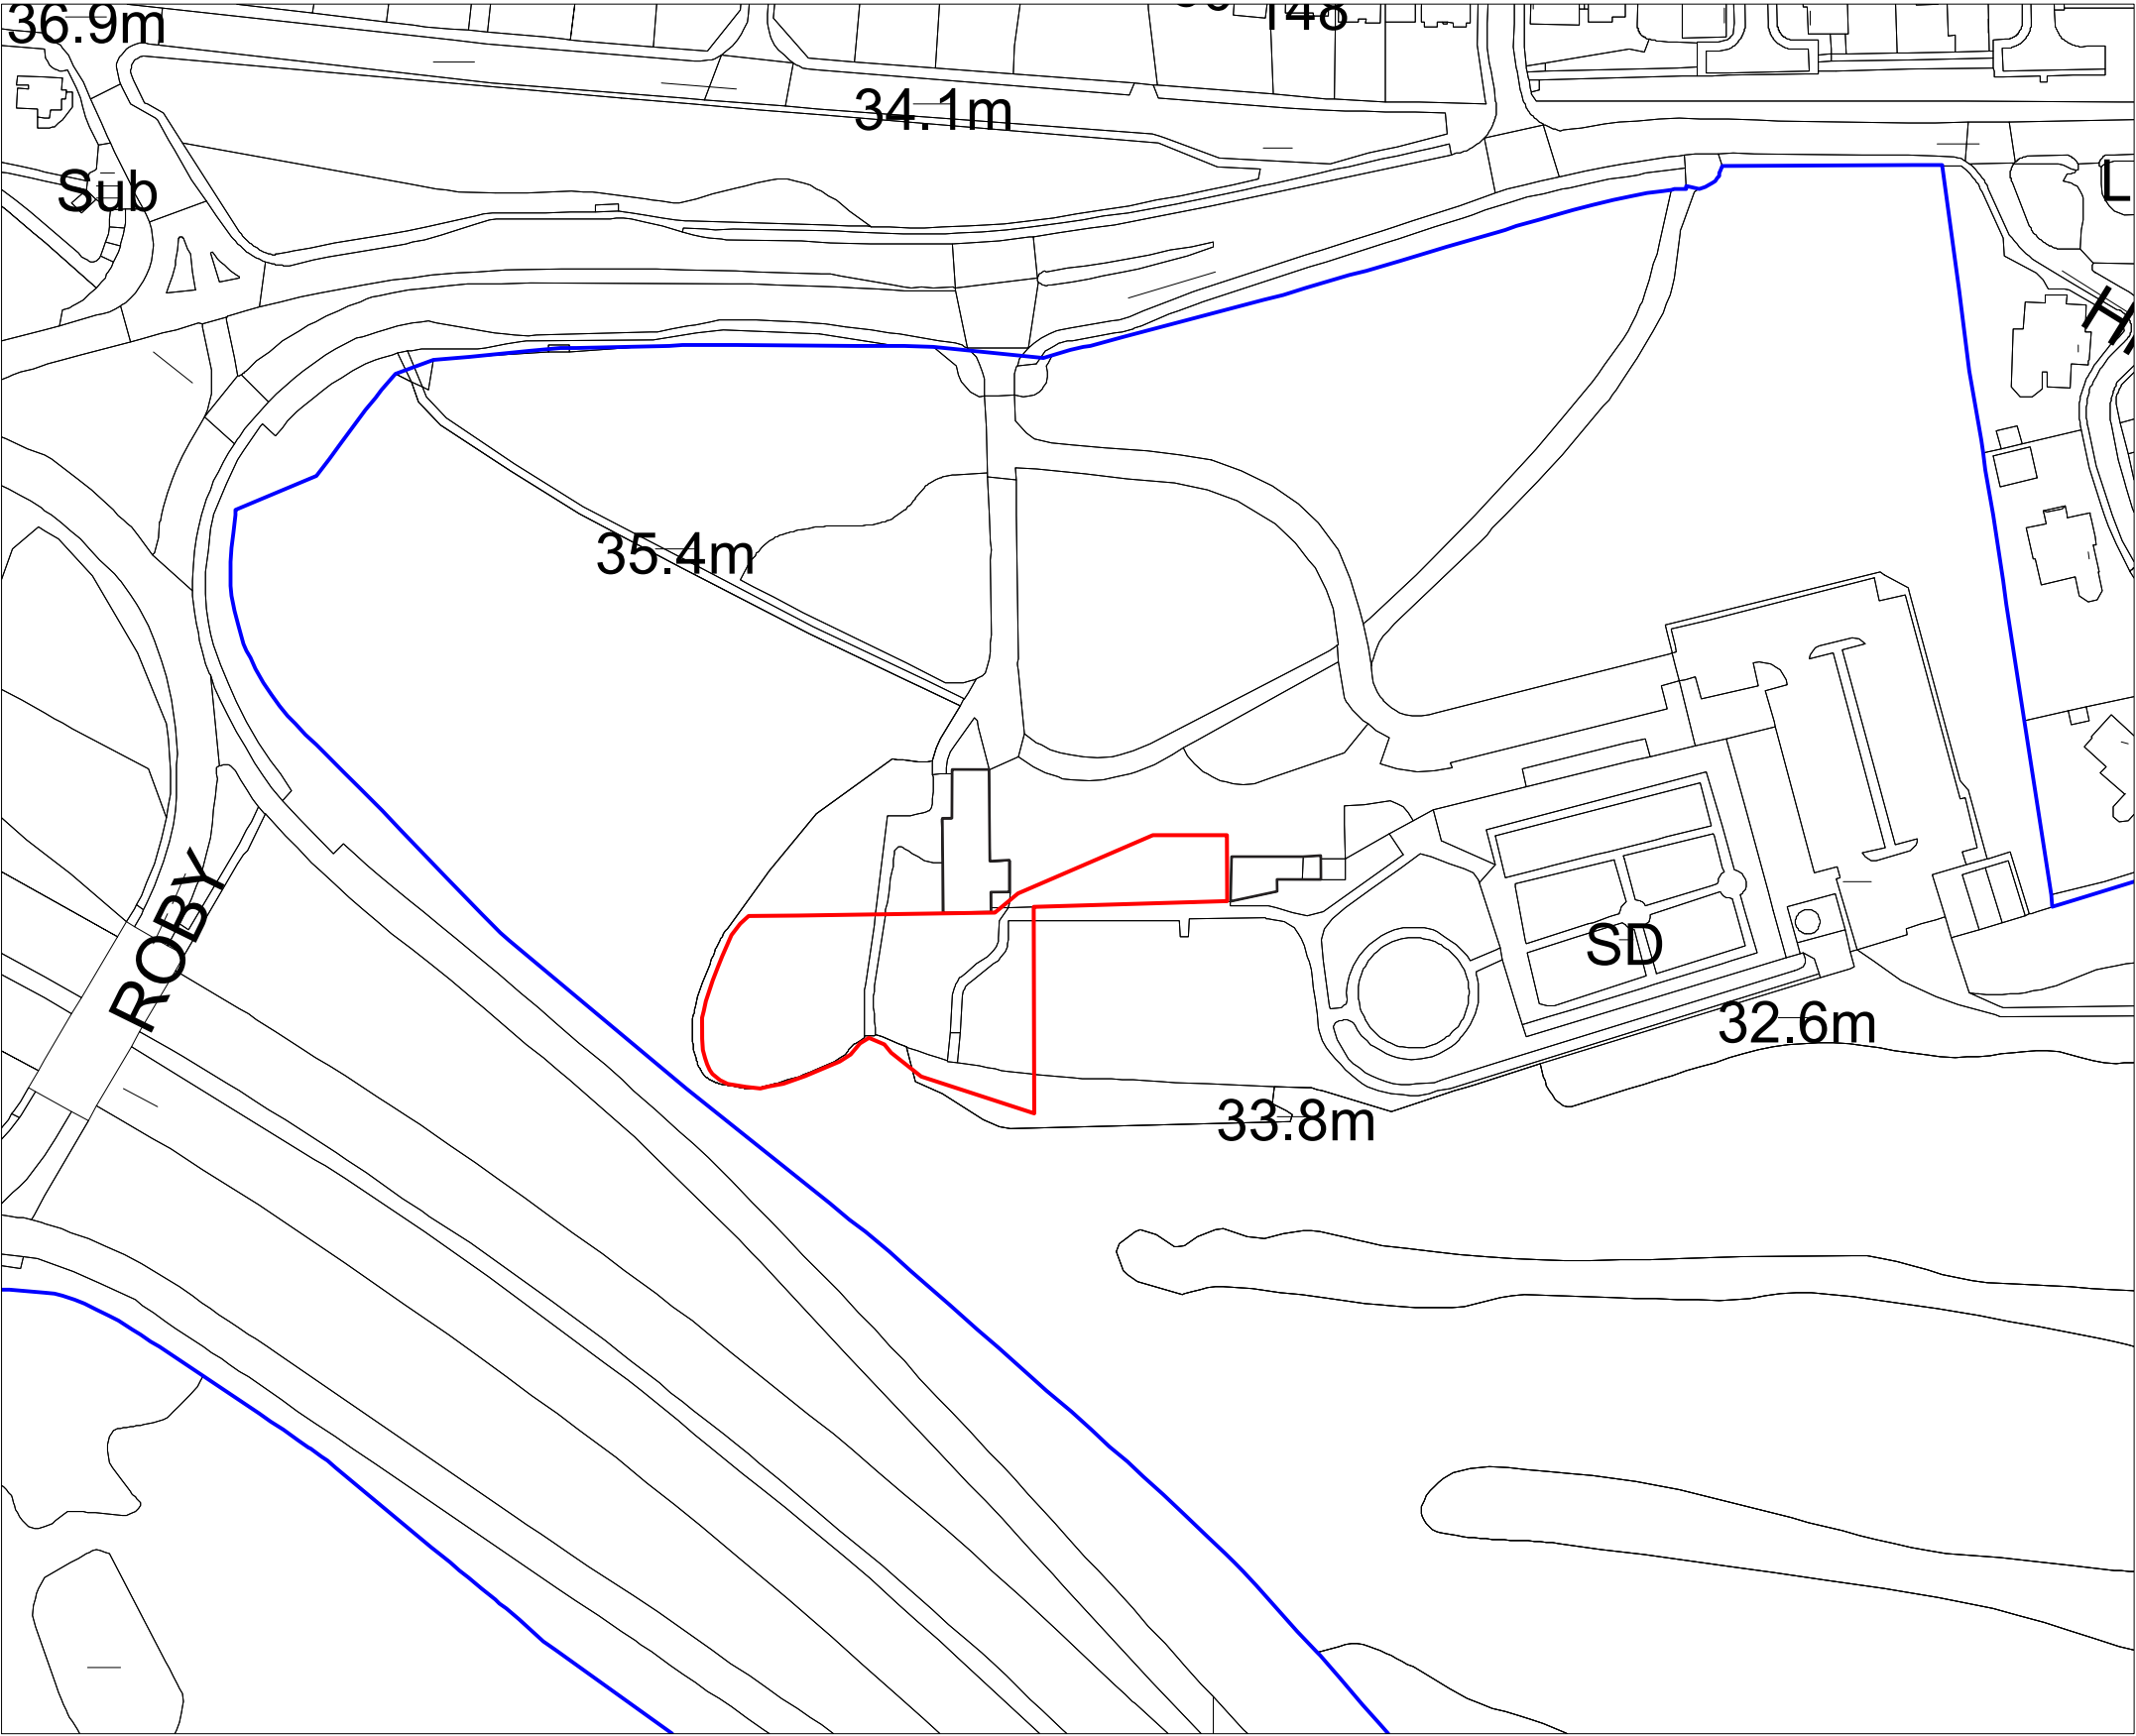


North

E-mail
ROSINAHMCLEAN@GMAIL.COM

Client
ONEDAY

Project Name
BOWRING_PARK

Drawing Title
SITE_PLAN

Scale 1:2500	Original Size A3	Purpose PLANNING
-----------------	---------------------	---------------------

Date of First Issue 2024_07_19	Author R_MCLEAN
-----------------------------------	--------------------