



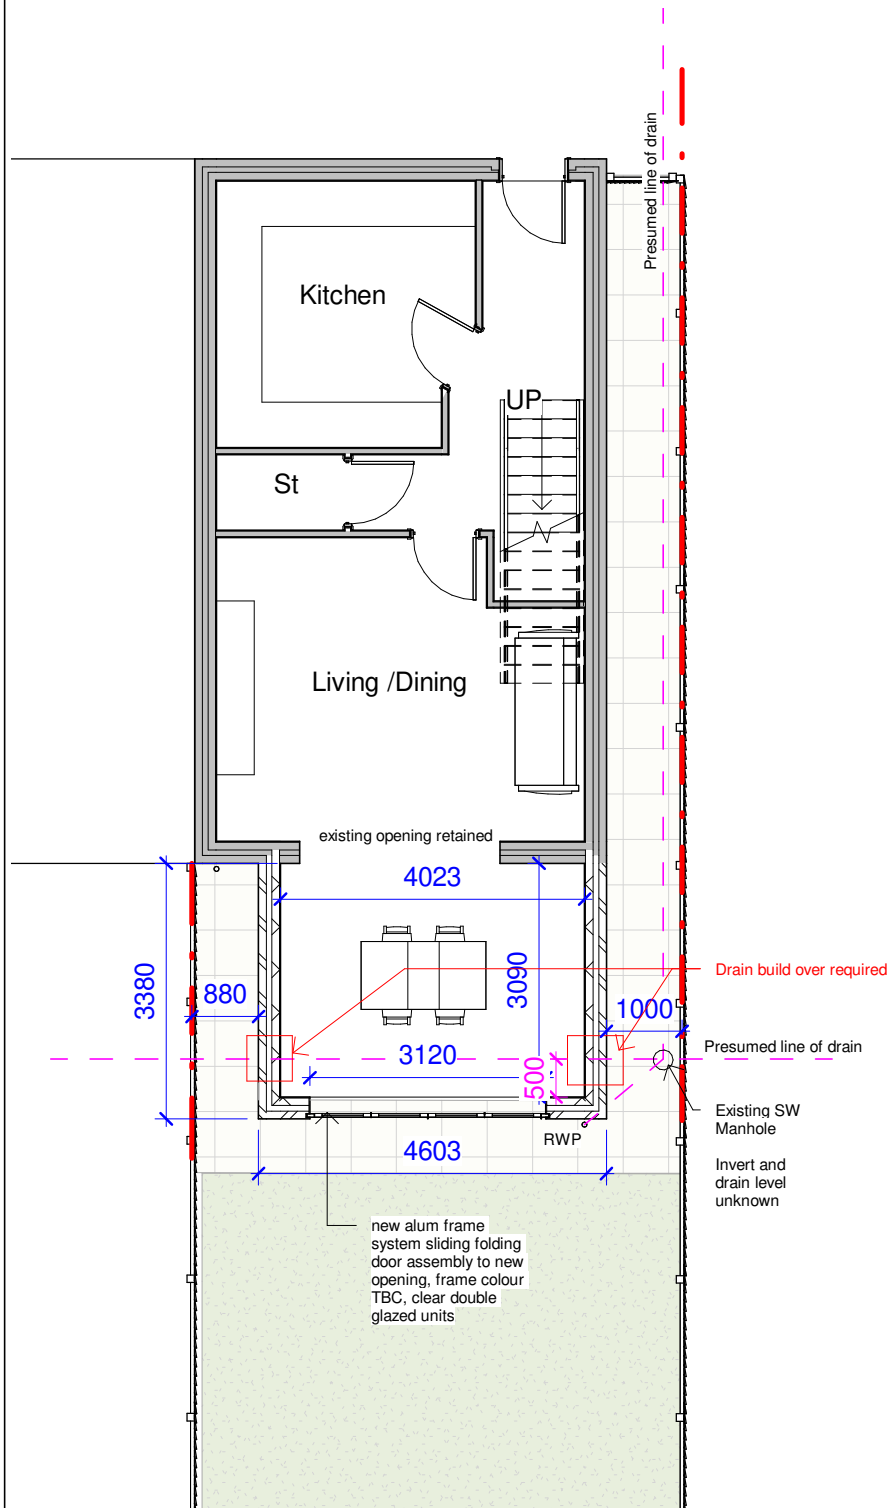

Ground Floor Plan
1 : 100

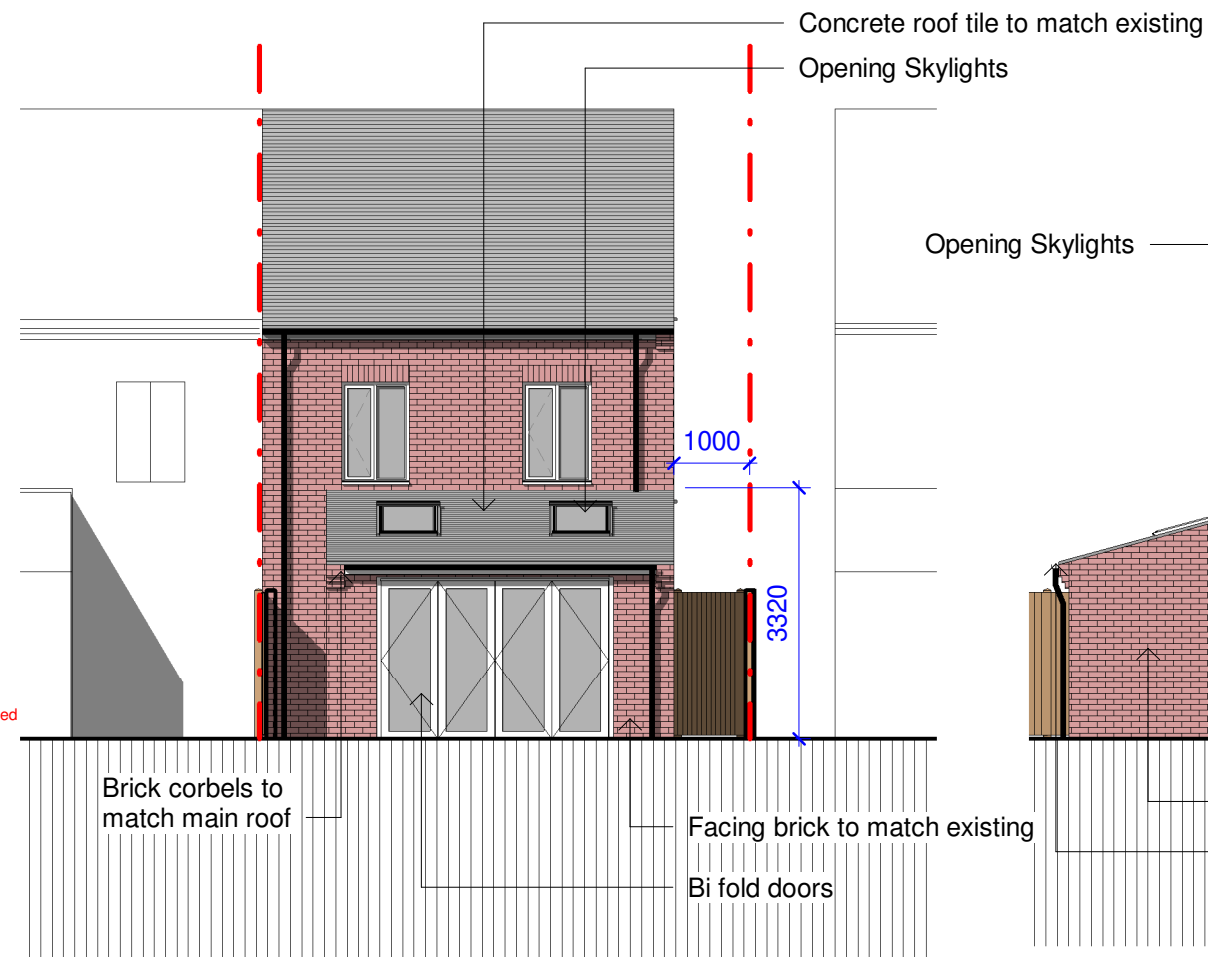

Rear Elevation
1 : 100



Side Elevation
1 : 100

A 01.03.2022 Extension projection increased to provide drain build over

Extension to 38 Blundell Road

Proposed Plans / Elevations

Date
02/17/22

1 : 100

22 02 P100

A