


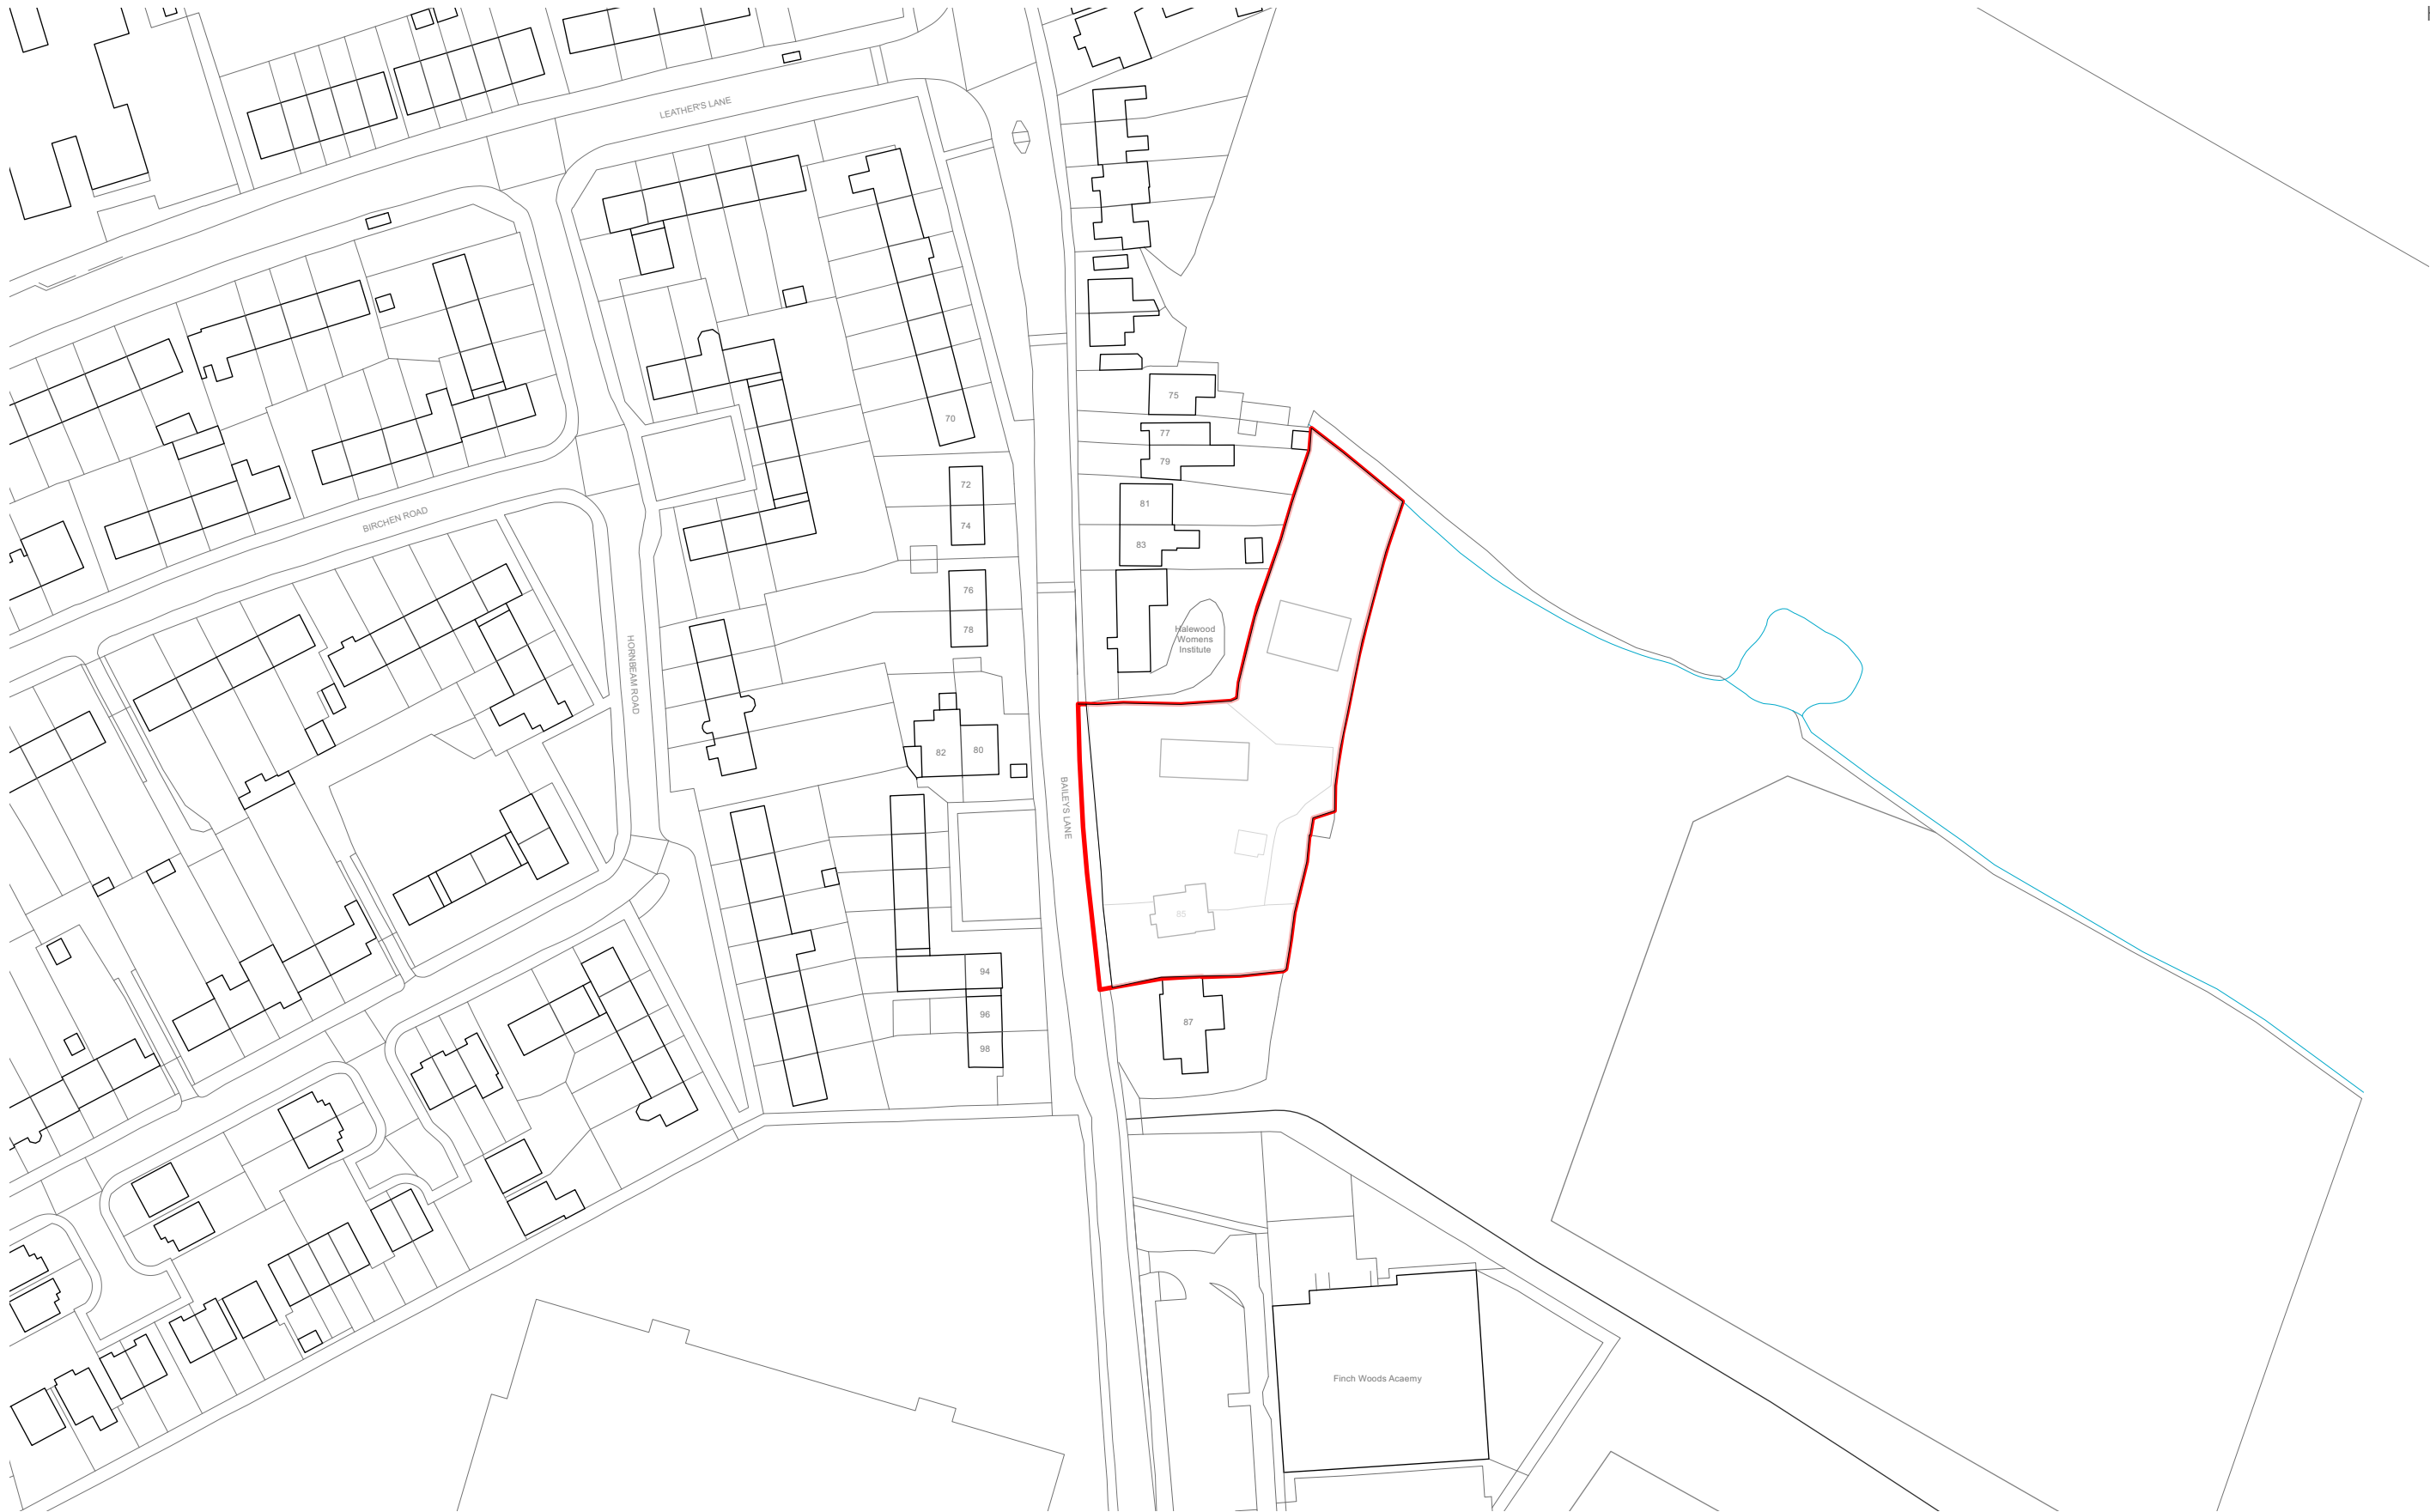

Drawing Title: Site Location Plan
Date: 20.03.2025
Drawing no: 1354 - 001
Scale: 1:1250 @ A3
Drawn: KJ

revision: B B 29/10/2025 Updated red line
revision notes: A 16/07/2025 House numbers added to align with planning validation officer comments

