


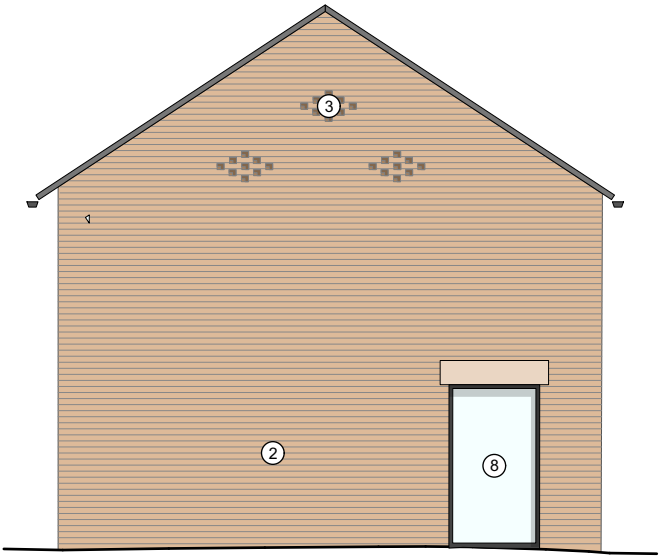


Barn 01 - Elevation A



Barn 01 - Elevation B



Barn 01 - Elevation C

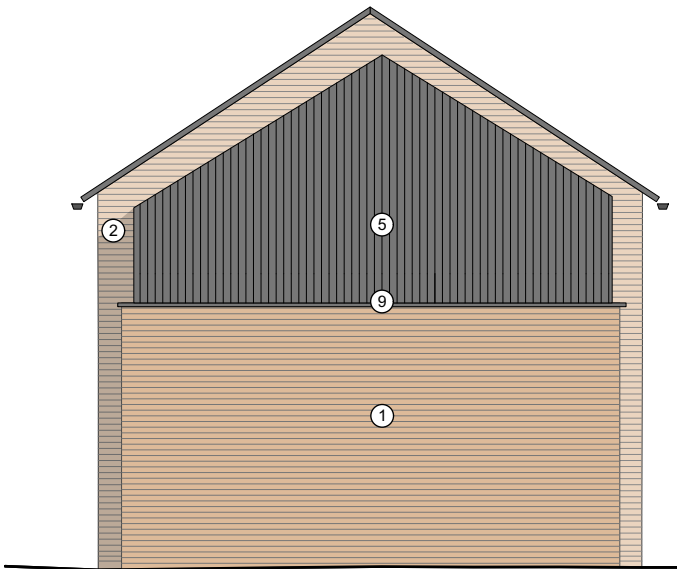


Barn 01 - Elevation D

- ① Brick to complement Existing Barn
- ② Existing Brick
- ③ Existing Brick Detailing (infilled behind)
- ④ Fibre Cement Slate roof tiles
- ⑤ Cedral Fibre Cement Cladding installed vertically - colour Steel Grey
- ⑥ OFD Composite Entrance Door to meet PAS 24
- ⑦ Lindab Galvanised Steel Gutters and Downpipes
- ⑧ Composite Windows
- ⑨ PPC Aluminium Coping
- ⑩ Timber paneling
- ⑪ Roof lights
- ⑫ Solar Panels

Proposed Barn 01 Elevations

Drawing Title: Proposed Barn 01 Elevations
Date: 10/04/2025
Drawing no: 1347 - 104
Scale: 1:100 @ A3
Drawn: KJ

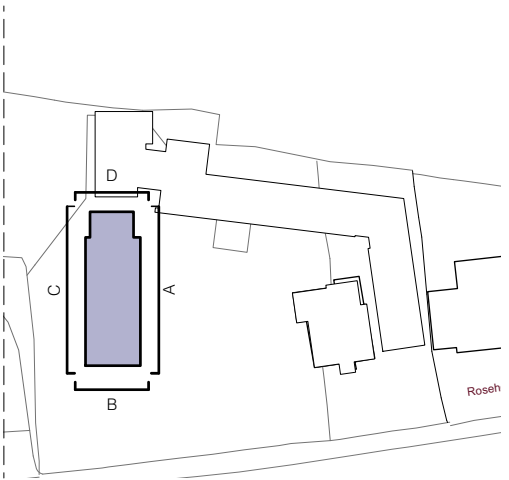

DK-Architects
26 Old Haymarket
Liverpool
L1 6ER
0151 231 1209 T
mail@dk-architects.com E
www.dk-architects.com W