

- ① Brick to complement Existing Barn
- ② Composite Windows
Please refer to elevations and plans for obscured window locations * = Obscured
- ③ Roof lights
- ④ Fibre Cement Slate roof tiles
- ⑤ Cedral Fibre Cement Cladding installed vertically - colour Slate Grey
- ⑥ OFD Composite Entrance Door to meet PAS 24
- ⑦ Lindab Galvanised Steel Gutters and Downpipes





Elevation A

Elevation B

Proposed Barn 02 Elevations

Drawing Title: Proposed Barn 02 Elevations A and B
Date: 10/04/2025
Drawing no: 1347 - 109
Scale: 1:100 @ A3
Drawn: KJ

revision: A
revision notes: A 12/11/2025 Updated to align with planner comments

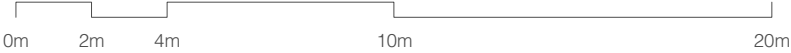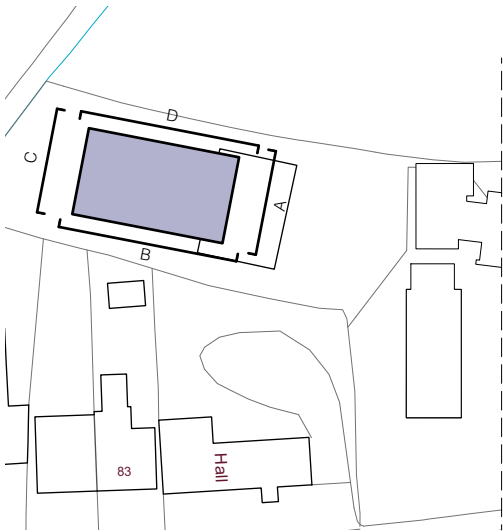

DK-Architects
26 Old Haymarket
Liverpool
L1 6ER
0151 231 1209 T
mail@dk-architects.com E
www.dk-architects.com W