
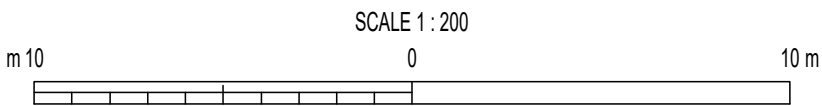


NOTES

1. All to architect's and engineer's details.
2. All works to be DDA compliant.

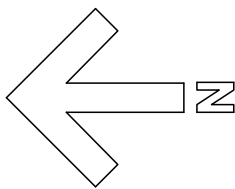

KEY

- SITE BOUNDARY
- RETAINED TREE
- BOUNDARY TREATMENT
TO ARCHITECT'S DETAIL
- INTERNAL BOUNDARY TREATMENT
DOUBLE HORIZONTAL SLATTED FENCE 1800mm HIG
- KERB (1)
BULLNOSE KERB WITH 50mm UPSTAND
- KERB (2)
TRANSITION KERB. NATURAL
- KERB (3)
DROP KERB. NATURAL
- EDGING
PCC EDGING. NATURAL
- DRIVES
BLACK BITMAC TO ENGINEERS DETAILS.
- FOOTPATHS
HYDROPAVE TEGULA NATURAL, PERMEABLE.
- SHARED DRIVE
HYDROPAVE TEGULA HEATHER, PERMEABLE.
- PARKING
HYDROPAVE TEGULAR HEATHER, PERMEABLE,
WITH CHARCOAL TO DELINEATE BAYS.
- PRIVATE PATIOS
HYDROPAVE TEGULAR NATURAL, PERMEABLE.
- EV POINTS
- BIKE STORE/BIN STORE
1.5m HIGH CLOSE BOARDED TIMBER
FENCE WITH MATCHING GATE

r8	Boundary/bike store amended	30.10.25	AP
r7	Retained existing trees indicated. Tree planting amended to suit.	01.10.25	AP
r6	Minor amendments	16.09.25	AP
r5	Minor amendments	29.08.25	AP
r4	Minor amendments	29.07.25	AP
r3	Minor amendments	23.06.25	AP
r2	EV points indicated	02.05.25	AP

- NOTE:
1. Do not scale from this drawing.
2. All setting out, levels and dimensions to be agreed on site.
3. The dimensions of all materials must be checked on site before being laid out.

Project:

Bailey's Lane
Halewood

Title:

Hardworks & boundary
treatments

AMENITYTREE

ENVIRONMENTAL PLANNING CONSULTANTS

Willow Cottage, School Lane, Burdwardsley, CH3 9NX. 01829 770 075

Status:

Planning

First Issued: APRIL 2025 Drawn: AP

Scale: 1:200 Size: A1

Drawing No:

AT.25.12180.101r8