



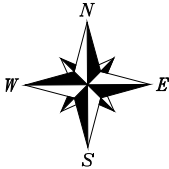

NORTH SOUTH AERIAL VIEW

NEW UNCONTROLLED
CROSSING WITH TACTILES
AND DROPPED KERBS

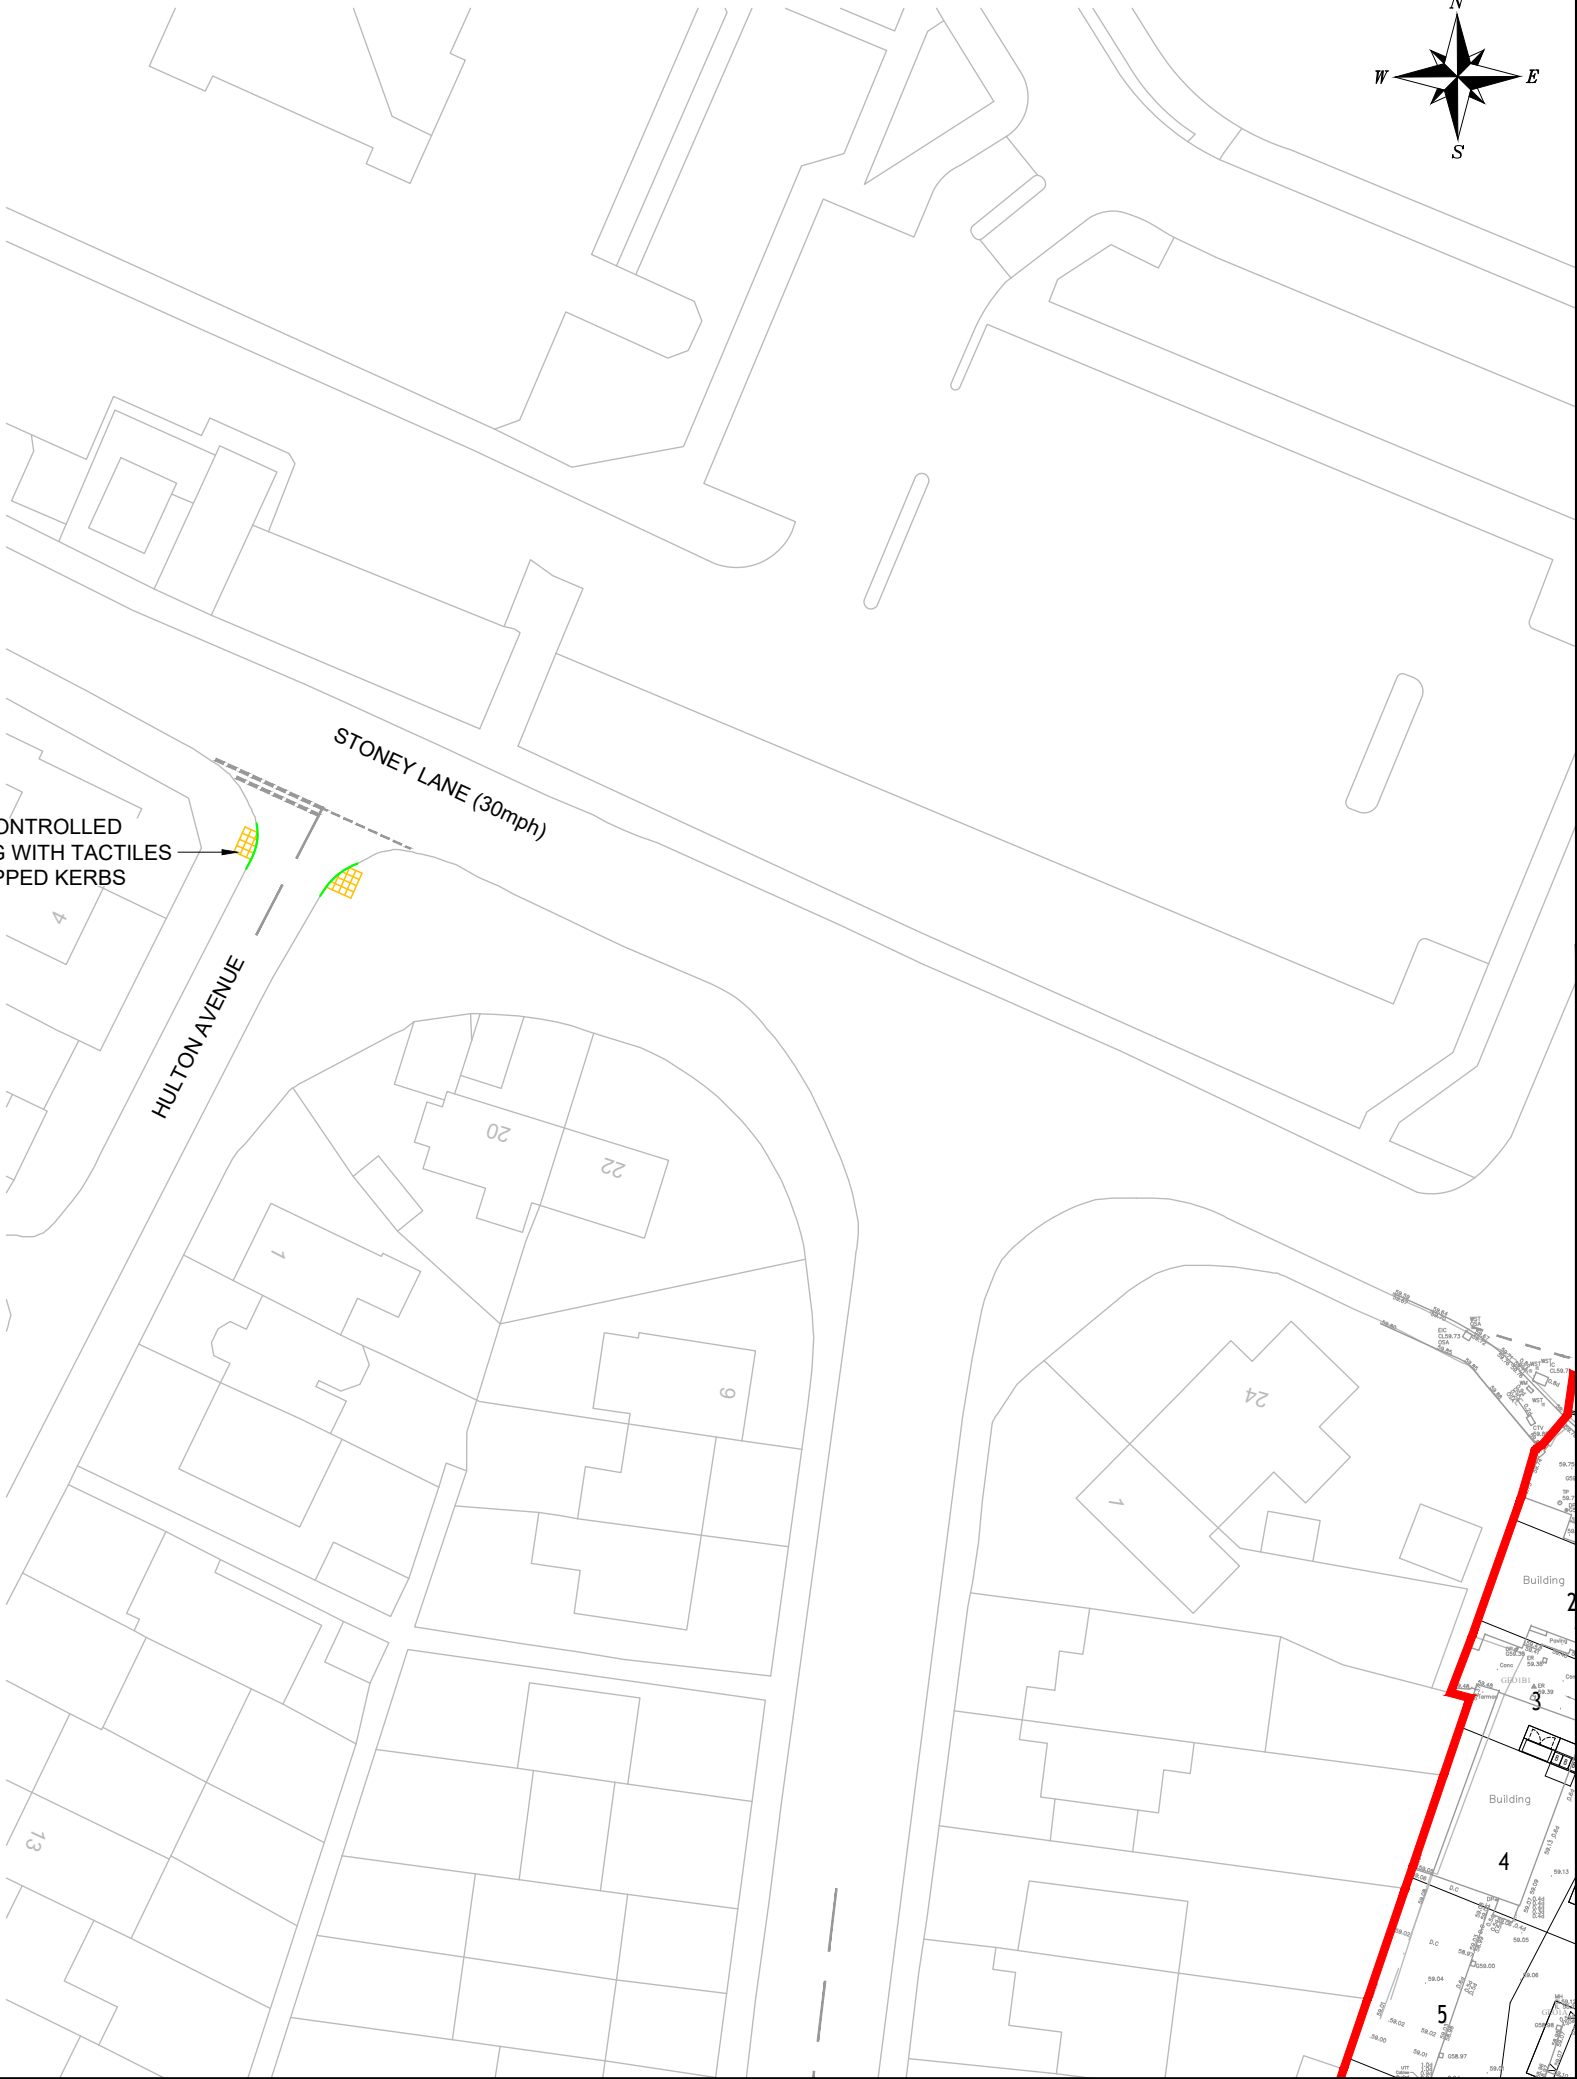

NOTES PLAN 1

THIS IS NOT A CONSTRUCTION DRAWING AND IS FOR INDICATIVE PURPOSES ONLY.
THE DRAWING WILL BE SUBJECT TO CHANGE FOLLOWING LOCAL AUTHORITY REVIEW AND CONFIRMATION OF PUBLIC HIGHWAY AND THIRD PARTY LAND BOUNDARIES.

— DENOTES NEW KERBS

REV	DETAILS	DRAWN	CHECKED	DATE
-	-	-	-	-

CLIENT:
TAYLOR WIMPEY

PROJECT:
**GLEN DIMPLEX,
WHISTON**

DRAWING TITLE:
**PROPOSED UNCONTROLLED
CROSSING PLAN**

SCALES:
1:500 @ A3

DRAWN:	LB	CHECKED:	GM	DATE:	JUL 26
--------	----	----------	----	-------	--------

BTG Eddisons
340 Deansgate
Manchester
M3 4LY
Email: info@eddisons.com
Tel: 0161 837 7380
Web: www.eddisons.com/services/transport-planning

DRAWING NUMBER:	4725-F04	REVISION:	-
-----------------	----------	-----------	---

