


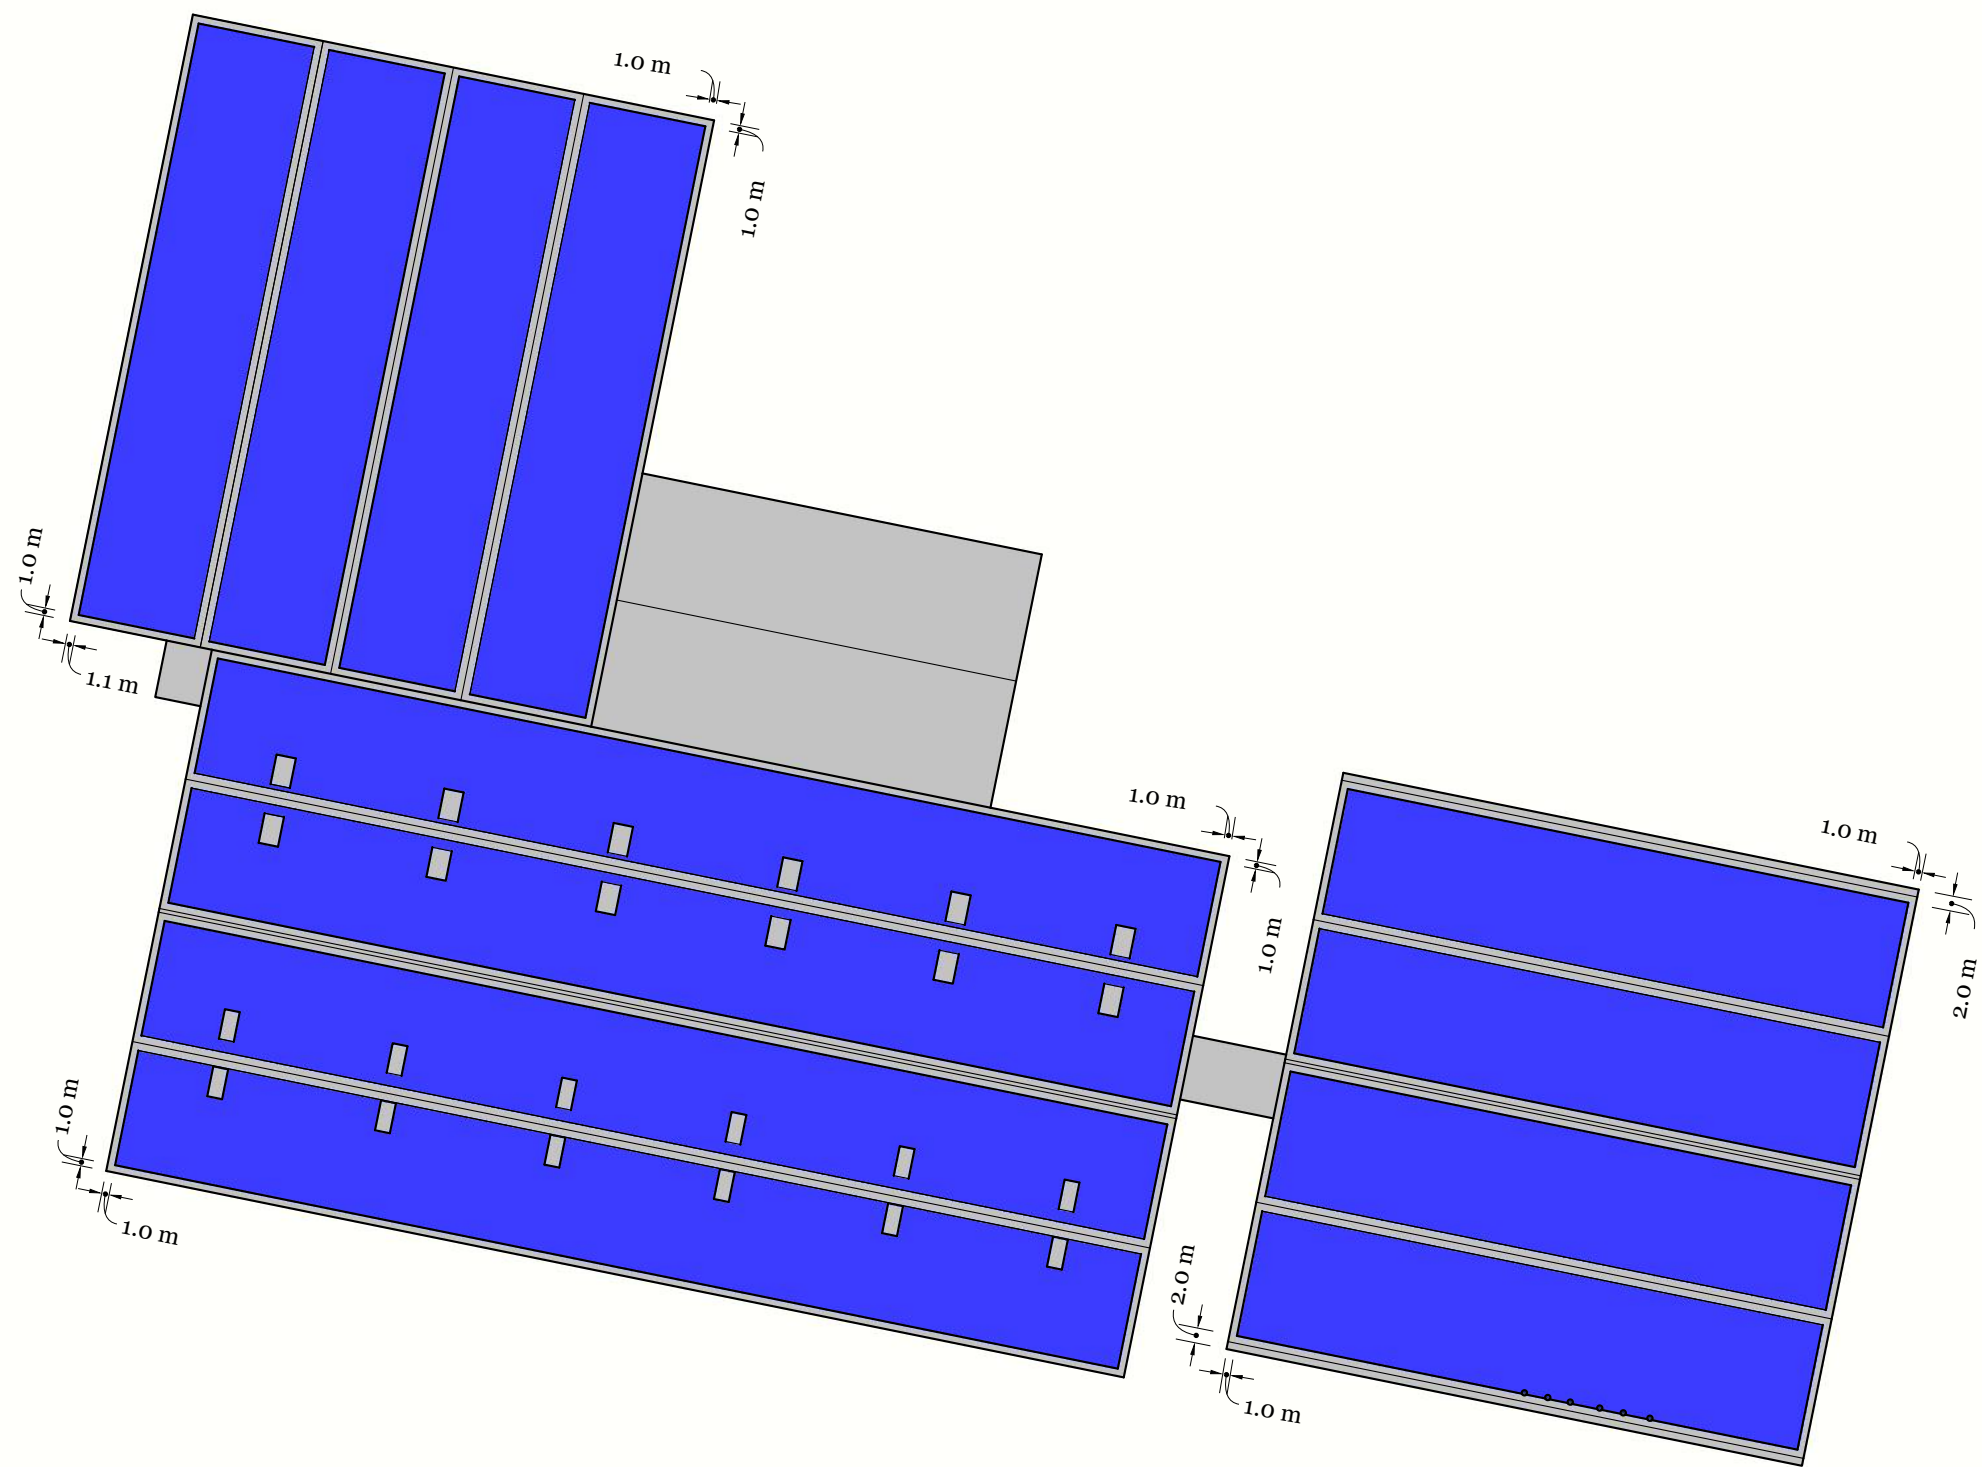

Notes:
Maximum area for proposed solar panels shown in blue

All panel areas a minimum of 1m from the external roof edge

Rev:	Description:	By:	Date:
A	Initial design for planning	JM	24/08/2023
B	...	JM	
C	...	JM	

ZESTEC

Renewable Energy

Project Name	Dams Furniture
Drawing Title	Roof Layout
Status	Initial
Drawn JM	Approved JM
Date	24/08/2023
Scale @ A3	1 : 1000

010m20m