

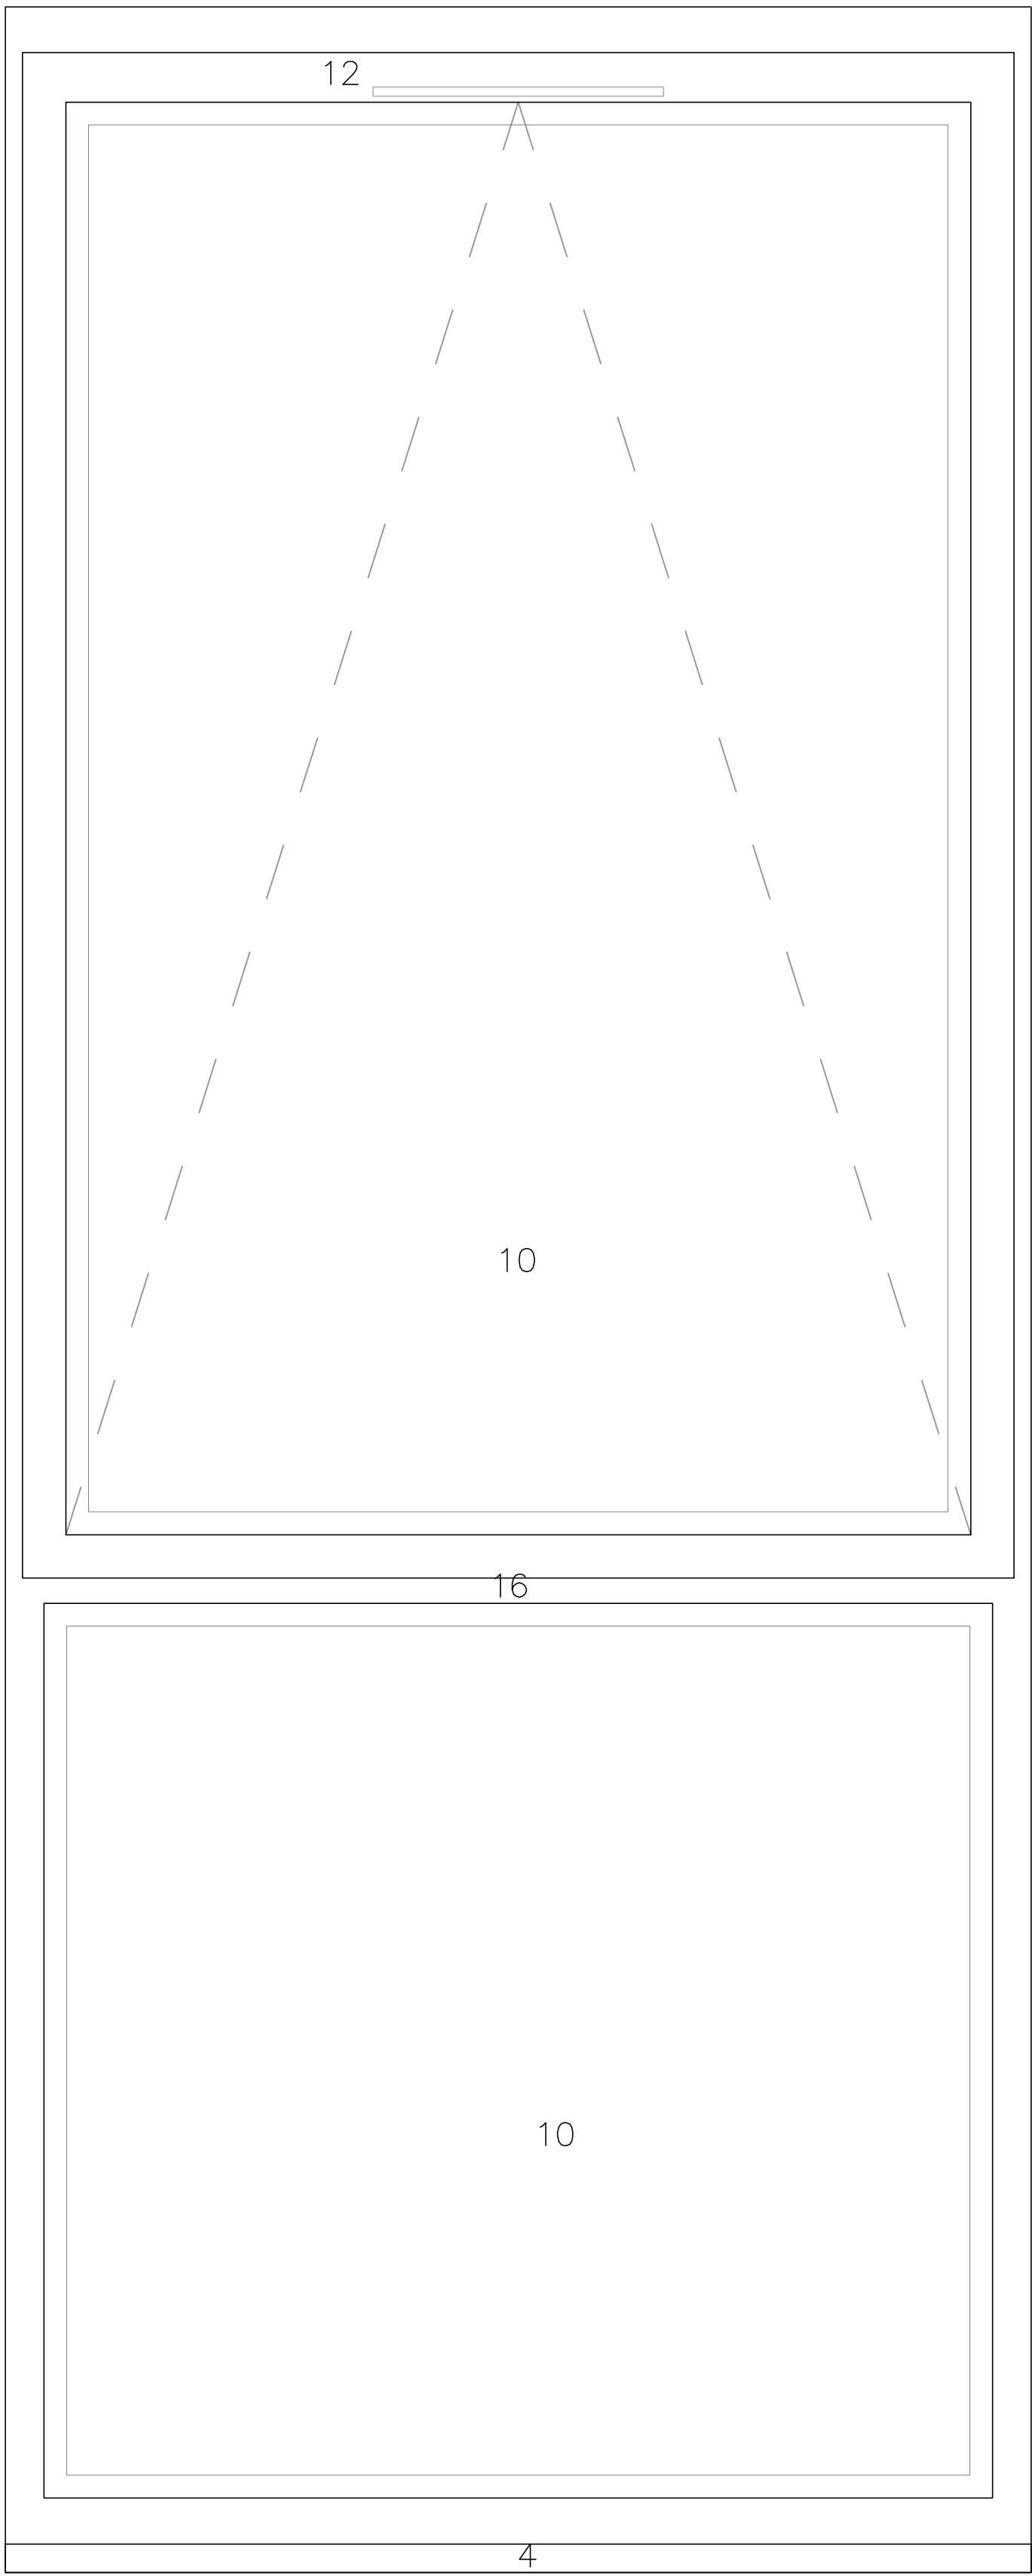


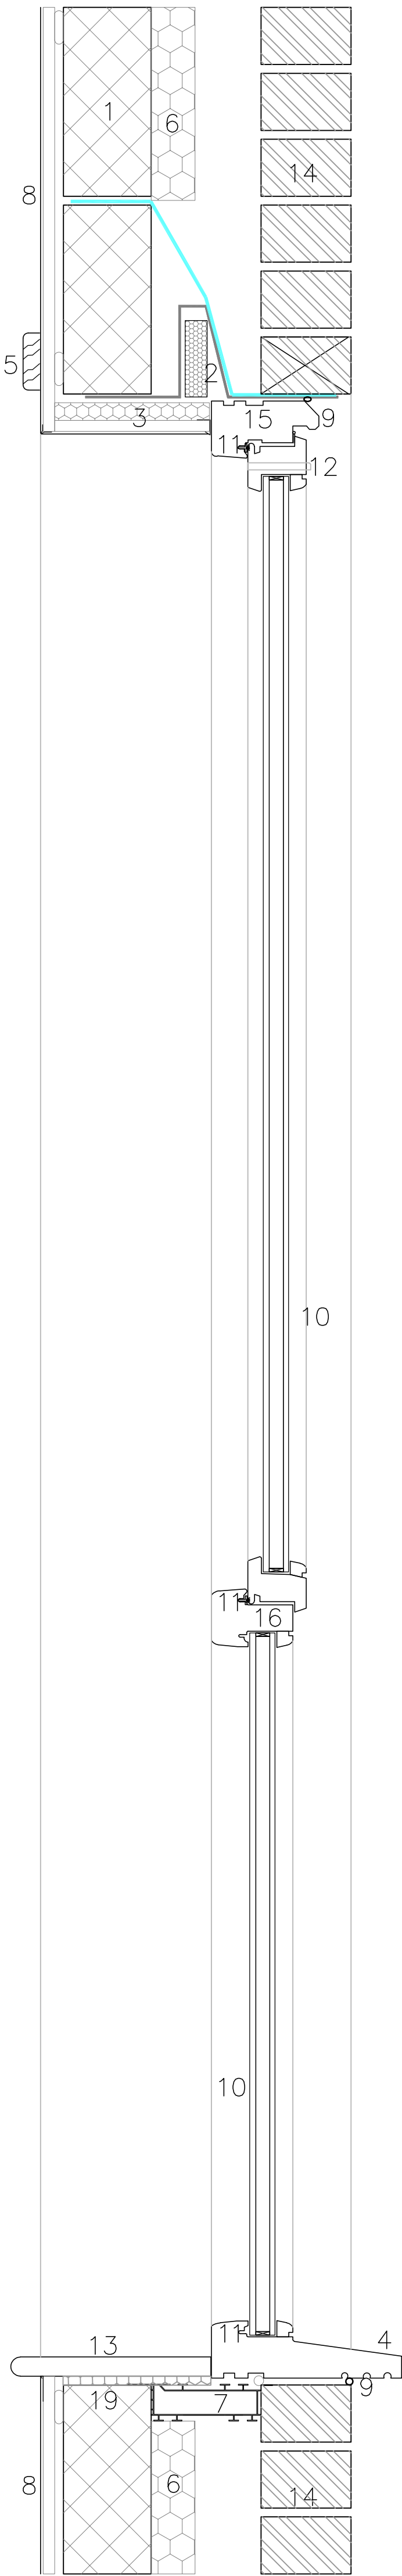


- KEY
1. BLOCKWORK
 2. INSULATED STEEL LINTEL TO S.E DESIGN, WITH CAVITY TRAY AND WEEP HOLES OVER.
 3. INSULATED BACKED PLASTERBOARD WITH SKIM FINISH AND ASSOCIATED PLASTER BEADS.
 4. TIMBER CILL TO PROJECT A MIN. 50MM
 5. SW OR MDF CURTAIN BATTEN.
 6. CAVITY WALL INSULATION
 7. THERMABATE CAVITY CLOSER
 8. PLASTERBOARDS ON DABS WITH SKIM FINISH AND ASSOCIATED PLASTER BEADS.
 9. MASTIC POINTING COLOUR TO MATCH FINISH COLOUR TO WINDOW
 10. DOUBLE GLAZED PANELS
 11. DRAFT SEAL
 12. TRICKLE VENT
 13. INTERNAL TIMBER CILL
 14. BRICKWORK TO MATCH EXISTING
 15. WINDOW HEAD
 16. TRANSOM
 17. JAMB
 18. TIMBER CILL TO WINDOW FRAME
 19. POLYURETHANE FOAM BOARD TO THE UNDERSIDE OF CILL BOARD

NOTE: TRADITIONAL MORTISE AND TENON JOINTS TO BE USED FOR THE CONSTRUCTION OF THE TIMBER PAINTED WINDOWS.

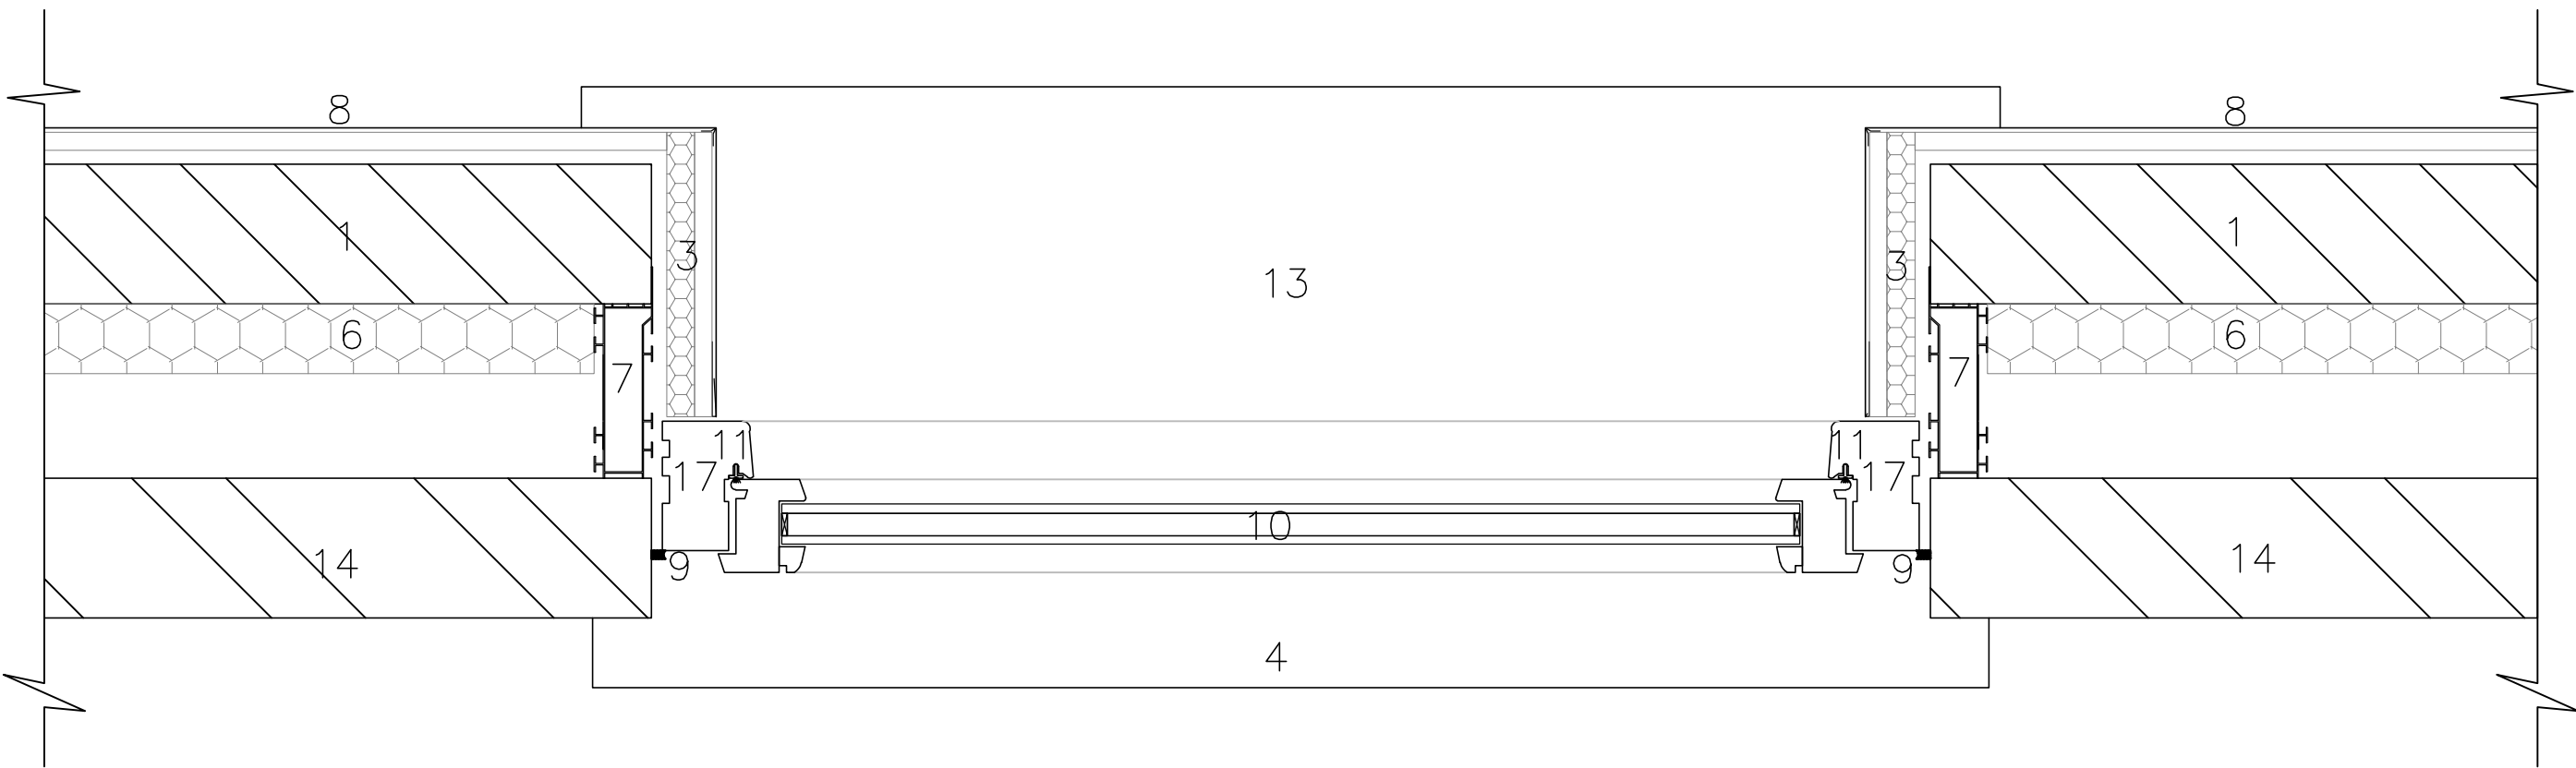

DOUBLE GLAZED CASEMENT WINDOW

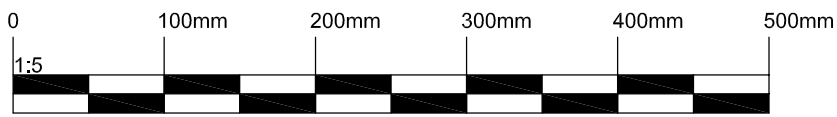

Rev.	Description	Date	By	Chk'd
REVISIONS				

purpose **PLANNING**

Cass
associates
Studio 204B The Tea Factory, 82 Wood Street, Liverpool, L1 4DQ
T +44 (0)151 707 0110 E info@cassassociates.co.uk W www.cassassociates.co.uk

client
COLIN DANIELS

project
**GREENHILL, THE ORCHARD,
HUYTON. L36 9UZ**

drawing title
**DOUBLE GLAZED CASEMENT WINDOW
- DETAIL 1**

scale @ A1 1:5

date 23-08-23

dm TOC chkd AW

1553-006

Original paper size (A1) 841x 594mm