

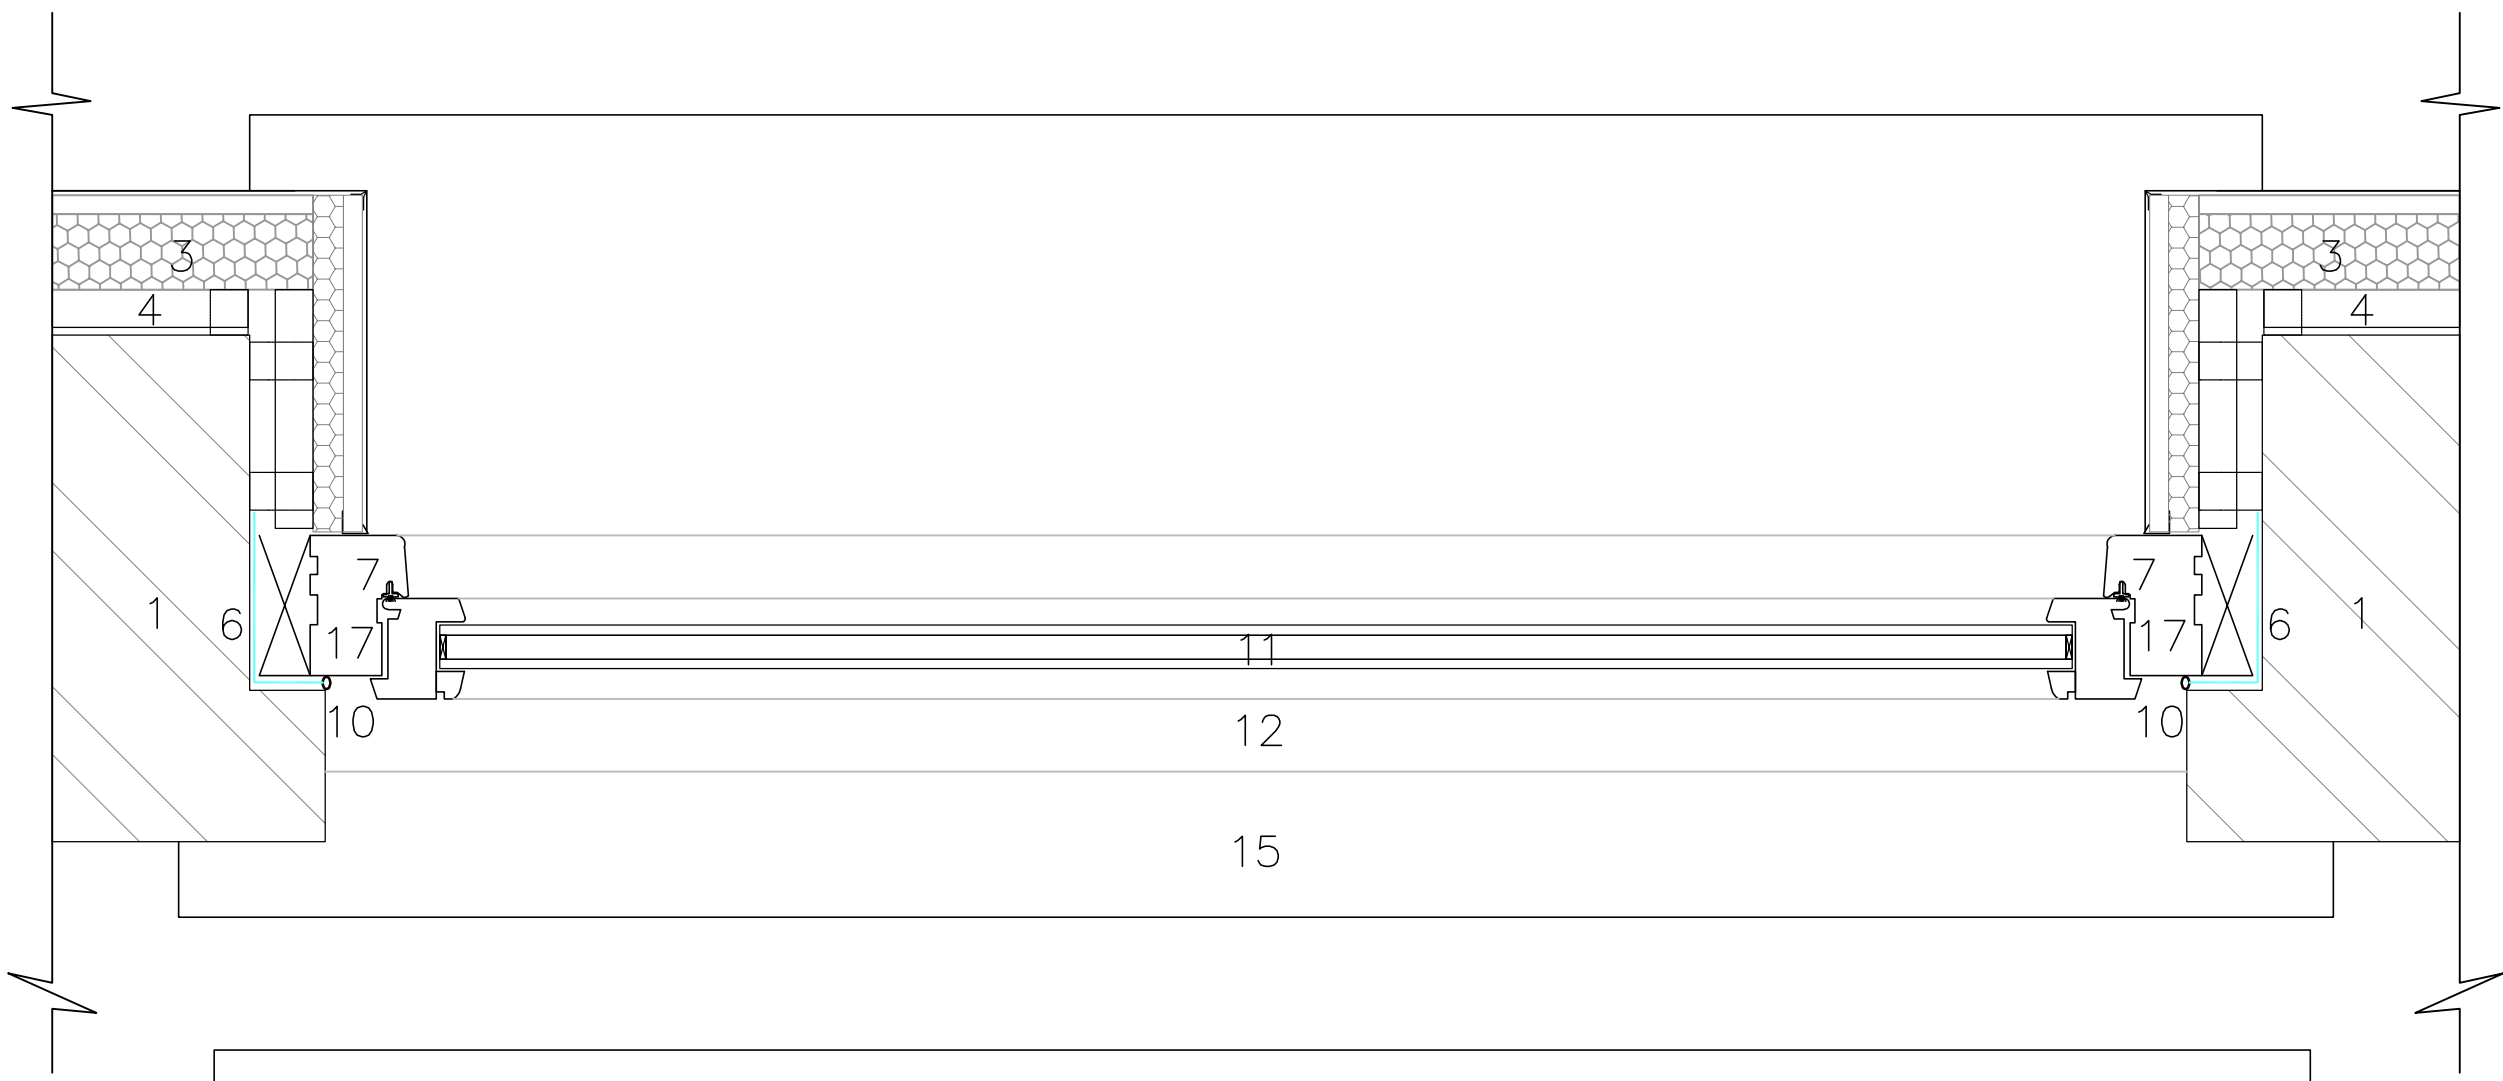
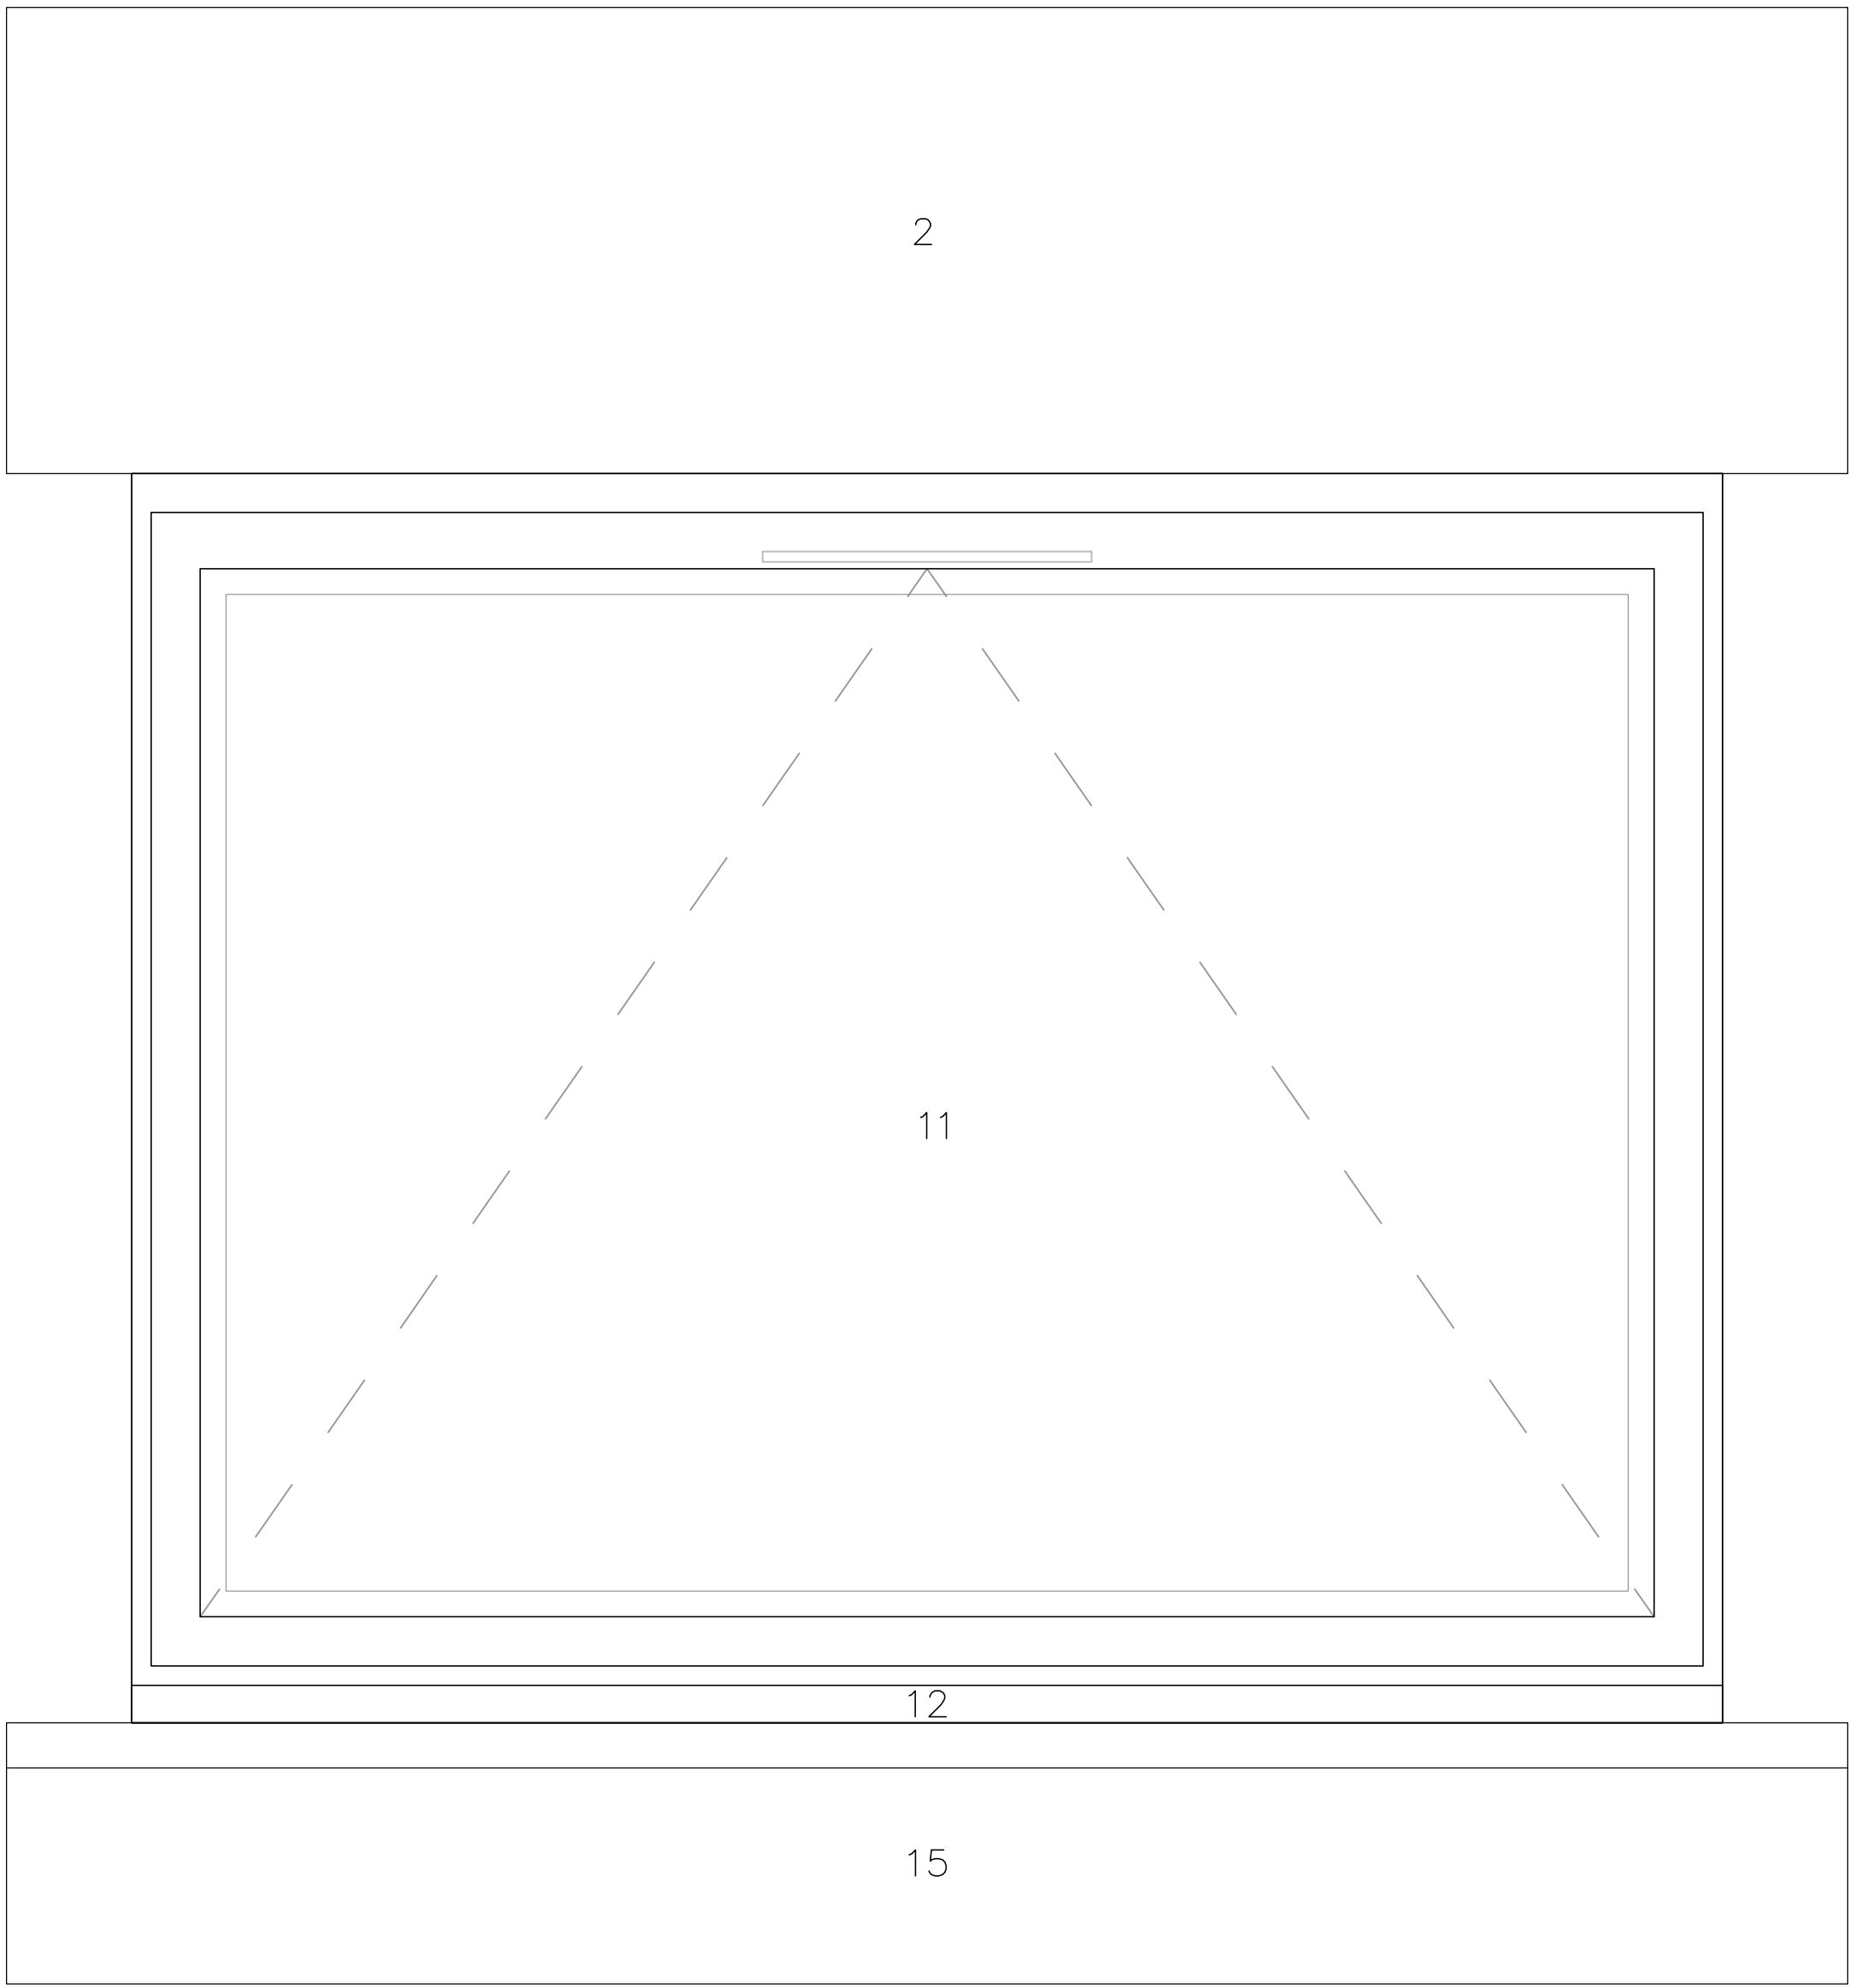


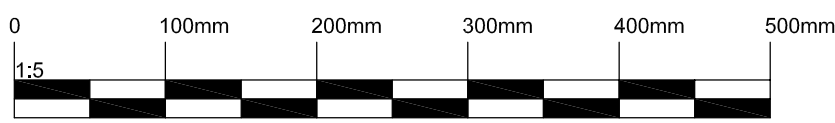

- KEY
1. EXISTING BRICKWORK
 2. EXISTING STONE LINTEL
 3. INSULATED BACKED PLASTERBOARD WITH SKIM FINISH AND ASSOCIATED PLASTER BEADS.
 4. METAL STUD SYSTEM
 5. NEW CONCRETE LINTELS TO S.E DESIGN.
 6. DPC
 7. DRAFT SEAL
 8. WINDOW HEAD
 9. TRICKLE VENT
 10. MASTIC POINTING COLOUR TO MATCH FINISH COLOUR TO WINDOW
 11. DOUBLE GLAZED PANELS
 12. TIMBER CILL TO WINDOW FRAME
 13. INTERNAL TIMBER CILL
 14. POLYURETHANE FOAM BOARD TO THE UNDERSIDE OF CILL BOARD
 15. EXISTING STONE CILL
 16. SW OR MDF CURTAIN BATTEN.
 17. JAMB

NOTE: TRADITIONAL MORTISE AND TENON JOINTS TO BE USED FOR THE CONSTRUCTION OF THE TIMBER PAINTED WINDOWS.

DOUBLE GLAZED CASEMENT WINDOW

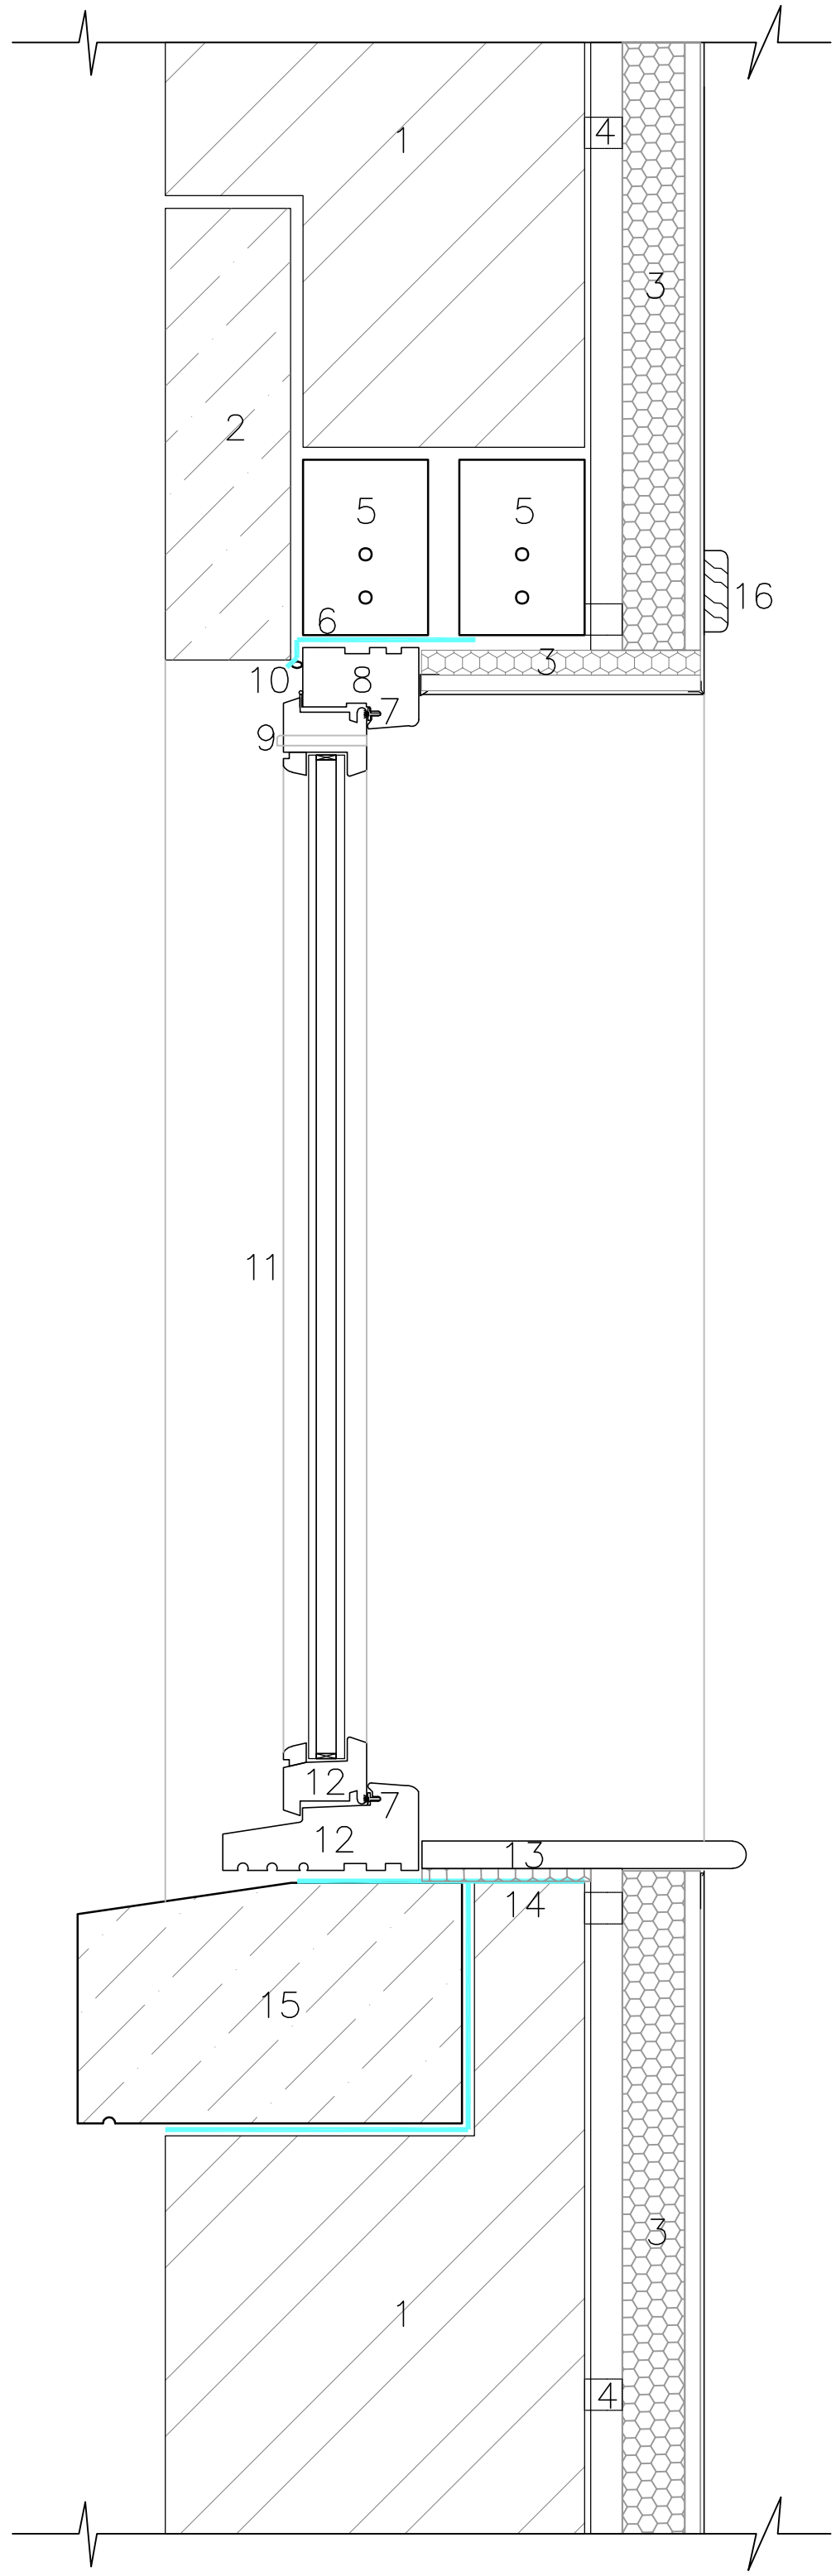

-	-	-	-	-
Rev.	Description	Date	By	Chk'd
REVISIONS				
purpose				
PLANNING				
Cass associates				
architecture		master planning		
planning		landscape		
conservation				
Studio 204B The Tea Factory, 82 Wood Street, Liverpool, L1 4DQ				
T +44 (0)151 707 0110 E info@cassassociates.co.uk W www.cassassociates.co.uk				
client				
COLIN DANIELS				
project				
GREENHILL, THE ORCHARD, HUYTON. L36 9UZ				
drawing title				
DOUBLE GLAZED CASEMENT WINDOW - DETAIL 2				
scale @ A1 1:5				1553-007 -
date 23-8-23				
dm	TOC	chk'd	AW	

Original paper size (A1) 841x 594mm