


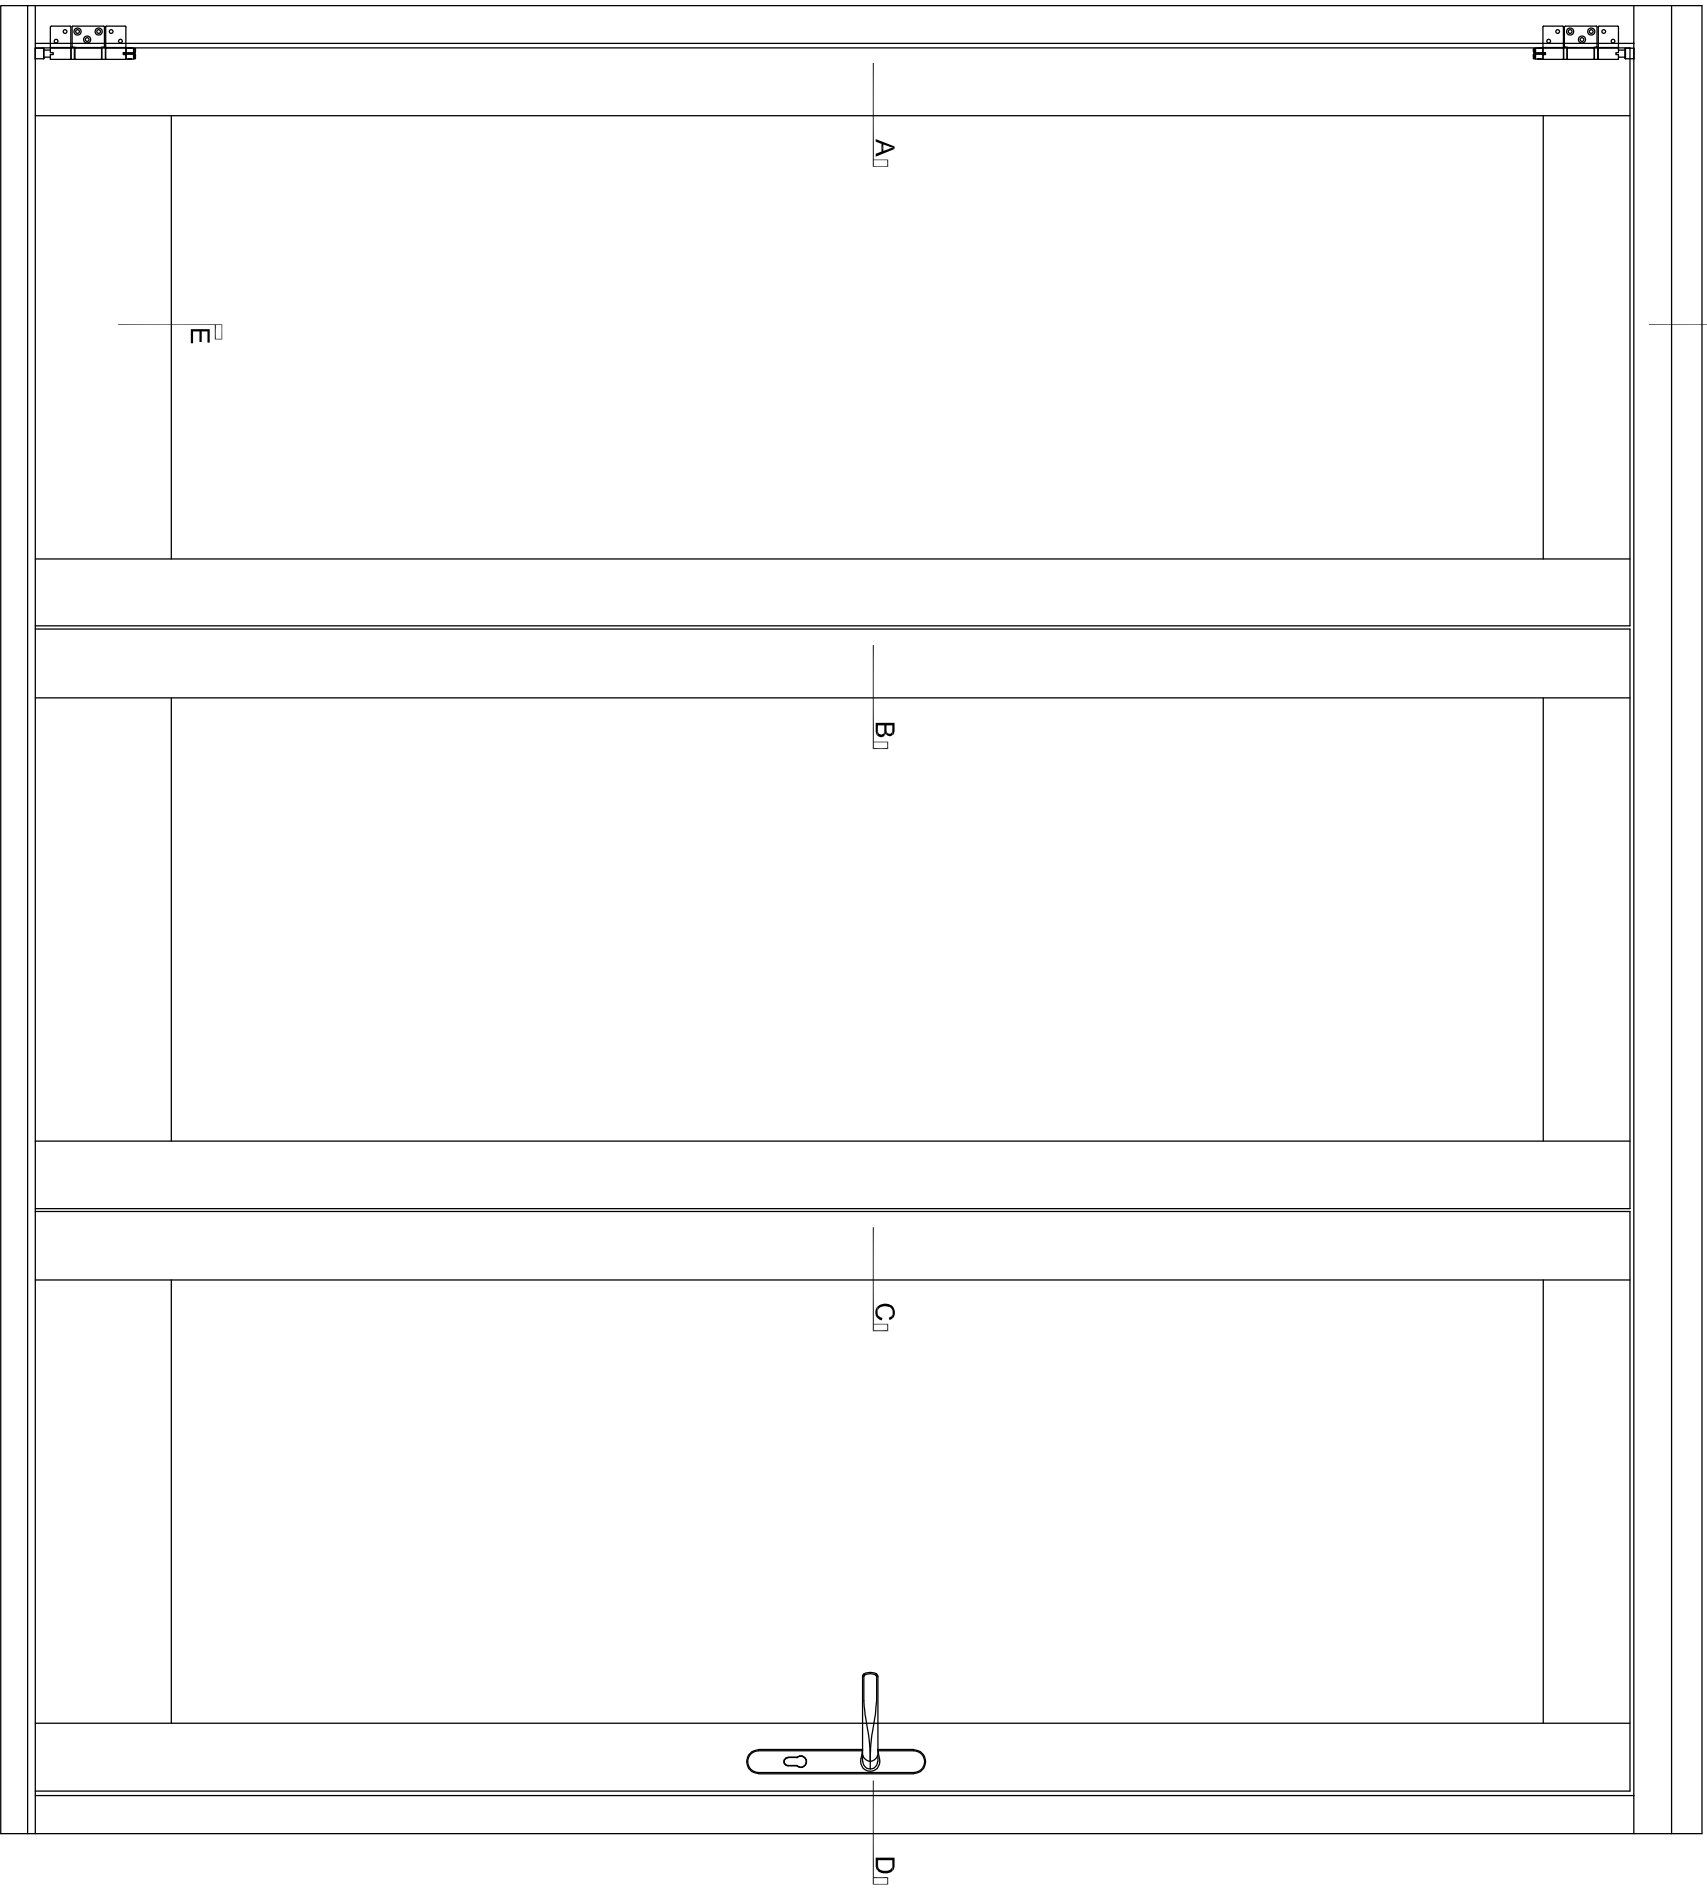


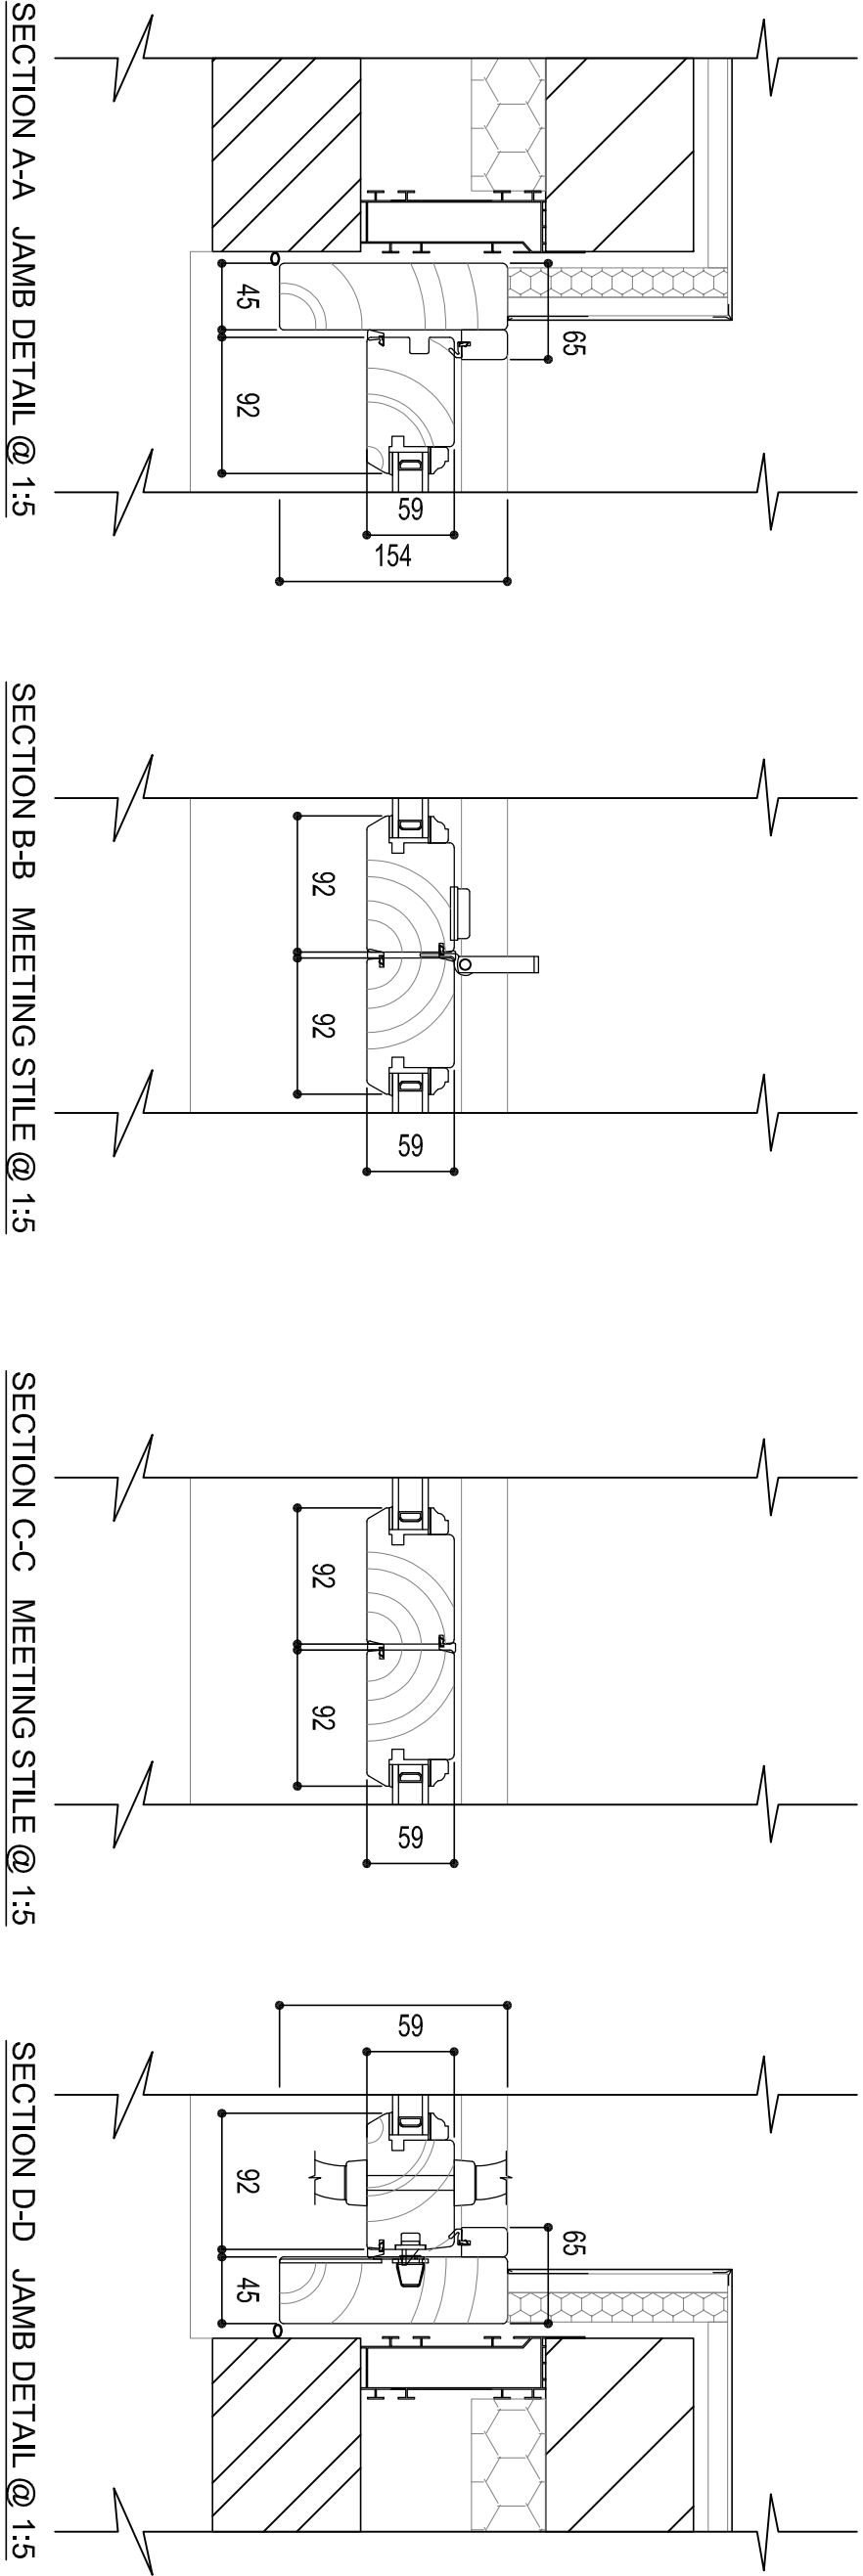


ELEVATION 1 - OUTSIDE VIEW @ 1:10

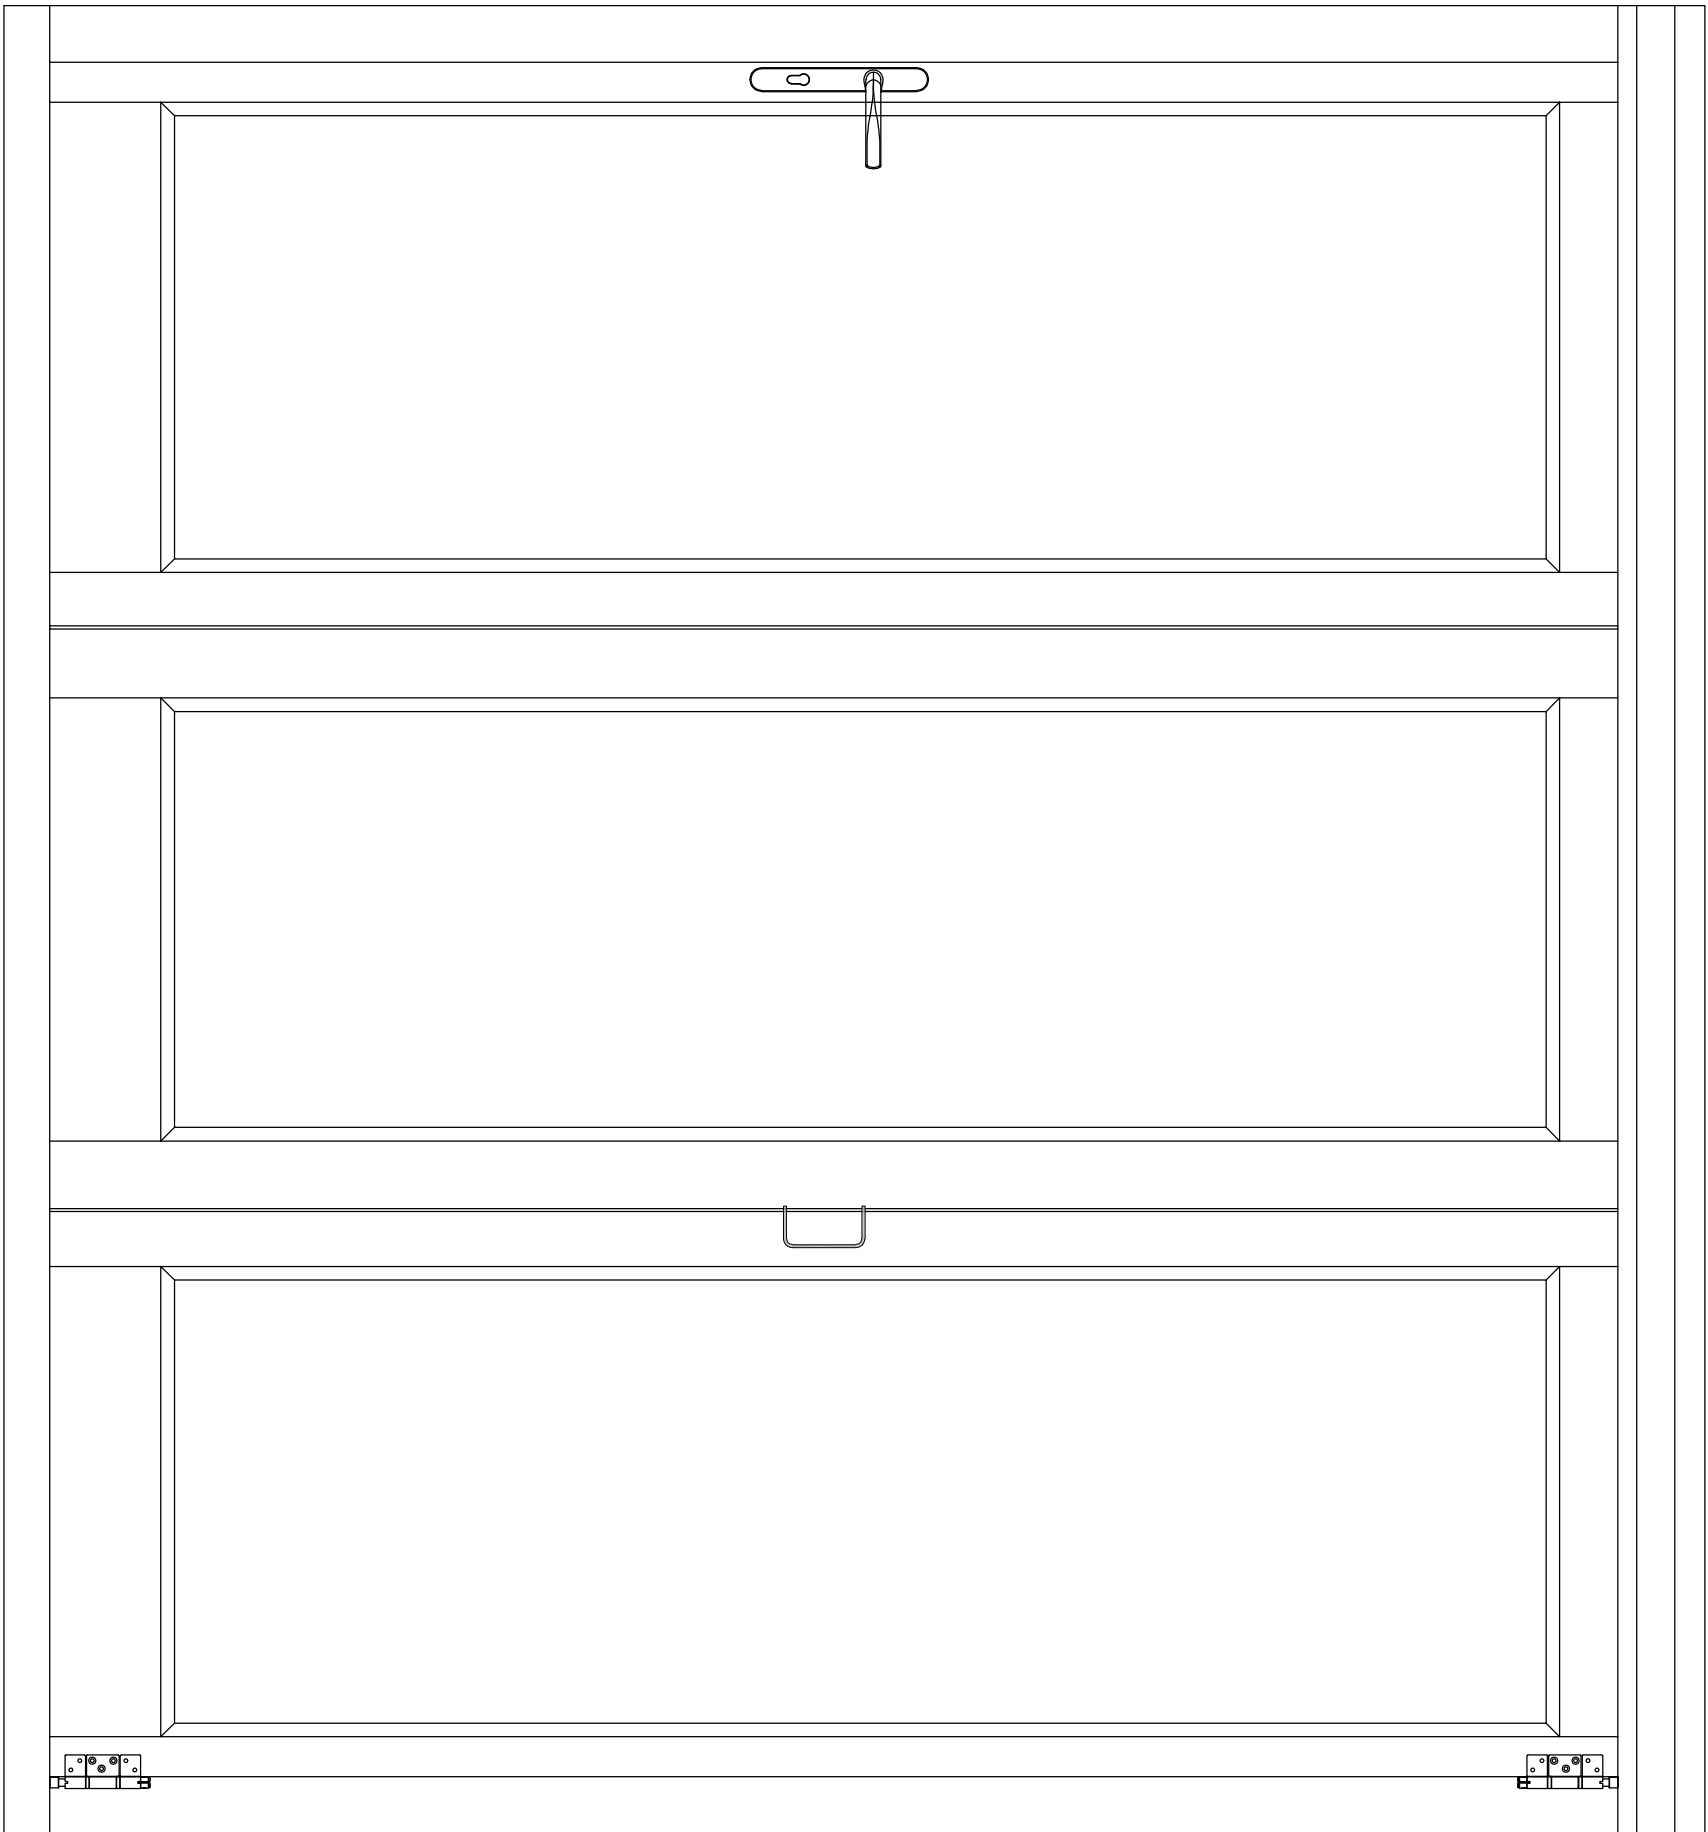



ELEVATION 2 - INSIDE VIEW @ 1:10

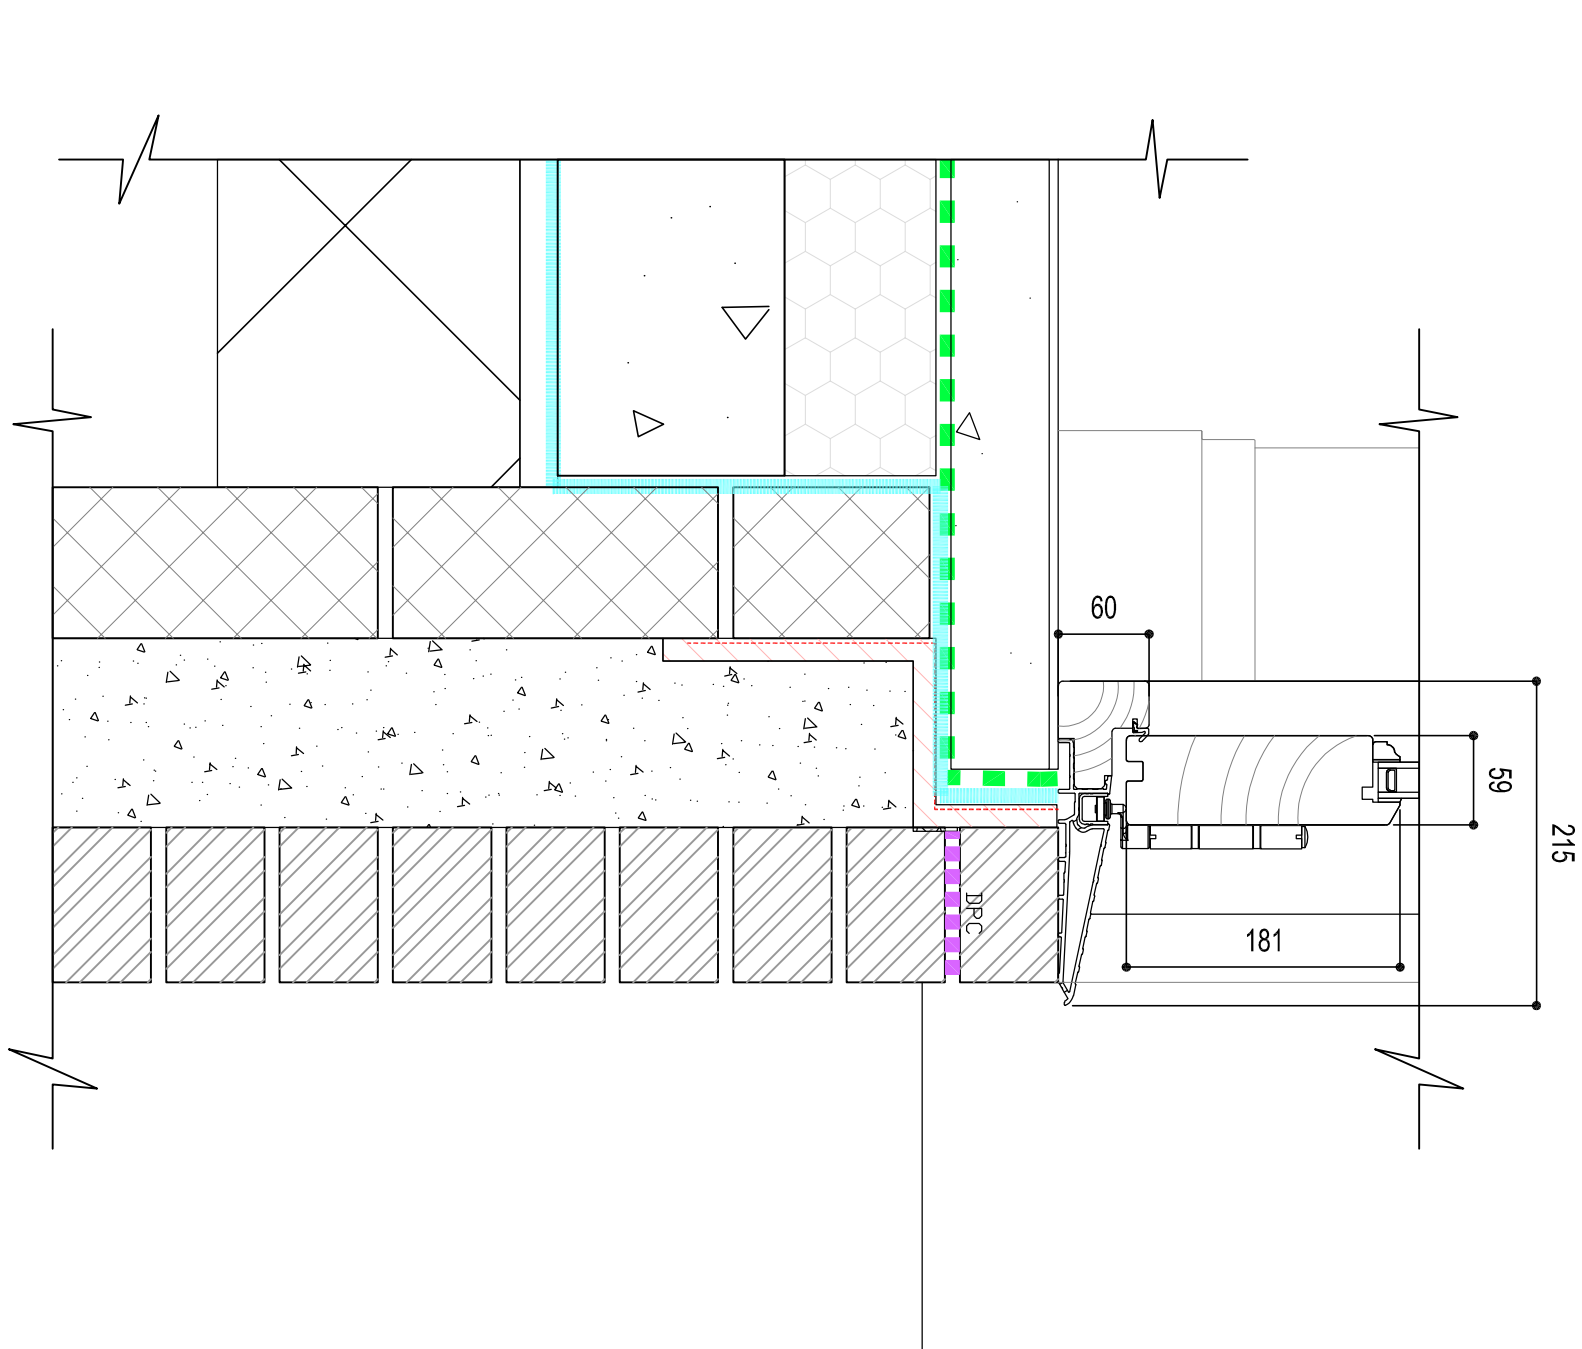

SECTION E-E CILL DETAIL @ 1:5

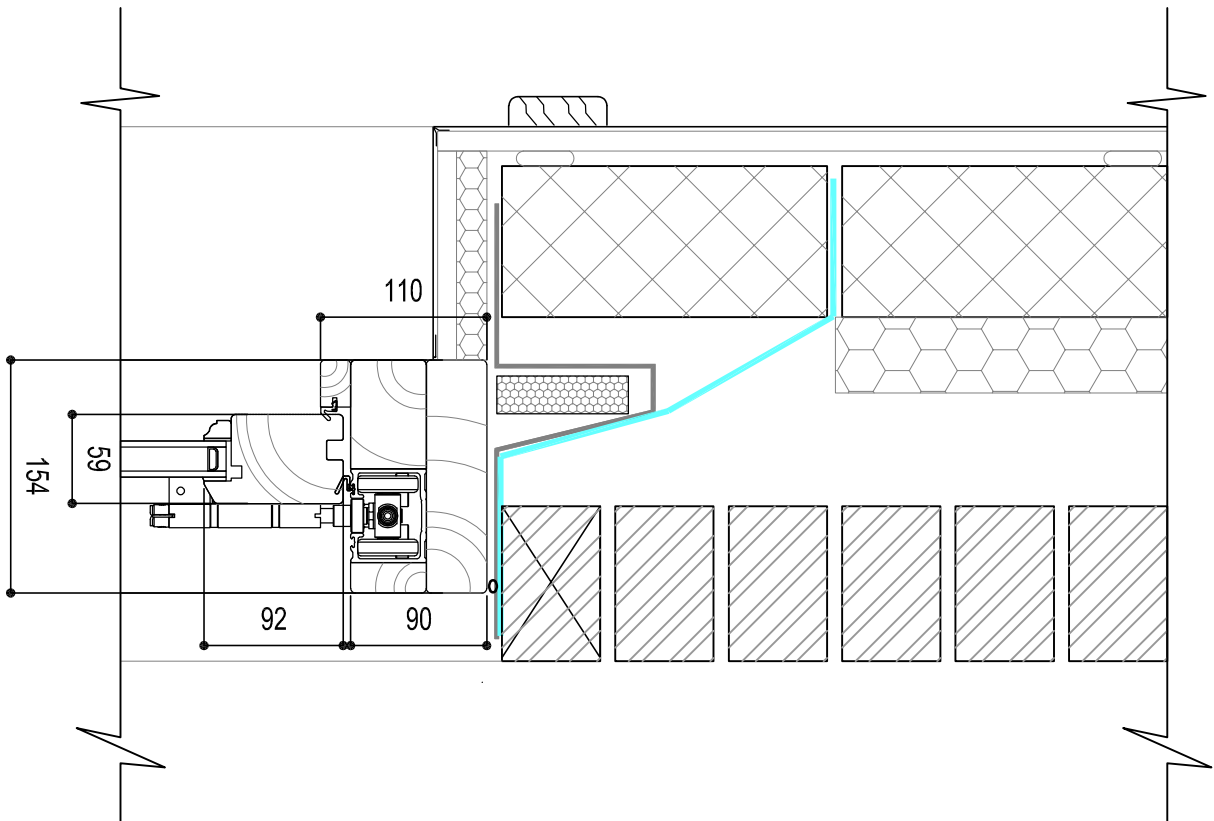

SECTION F-F HEAD DETAIL @ 1:5

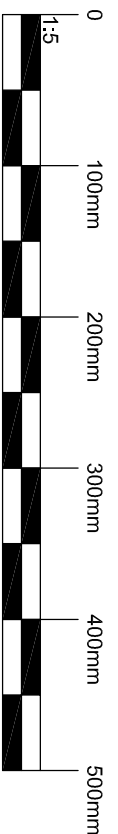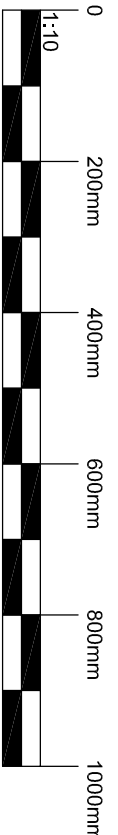

Note:
Dimensions indicative only, to be confirmed following site measure and with joinery manufacturer.
All joinery to be painted timber.
Traditional mortise and tenon joints to be used.
Door manufacturer to satisfy himself that the timber and joinery sizes used are sufficient to avoid twisting or distortion in use. Manufacturer to consider how the doors are prevent from be caught by the wind when in use.

Rev.	Description	Date	By	CHK
-	-	-	-	-
REVISIONS				
purpose				
PLANNING				
architectural planning landscape interior conservation				
Cass associates				
Studio 2048 The Tree Factory 60 Wood Street Liverpool L1 4DD T: +44 (0)151 707 0110 E: info@cassassociates.co.uk W: www.cassassociates.co.uk				
client				
COLIN DANIELS				
project				
GREENHILL, THE ORCHARD, HUYTON, L36 9UZ				
drawing title				
TIMBER BI-FOLD DETAILS - DETAIL 3				
scale @ A1 1:10 & 1:5				
date 05-07-2022				
dmn TOC dkh RR				
1533-008				-