

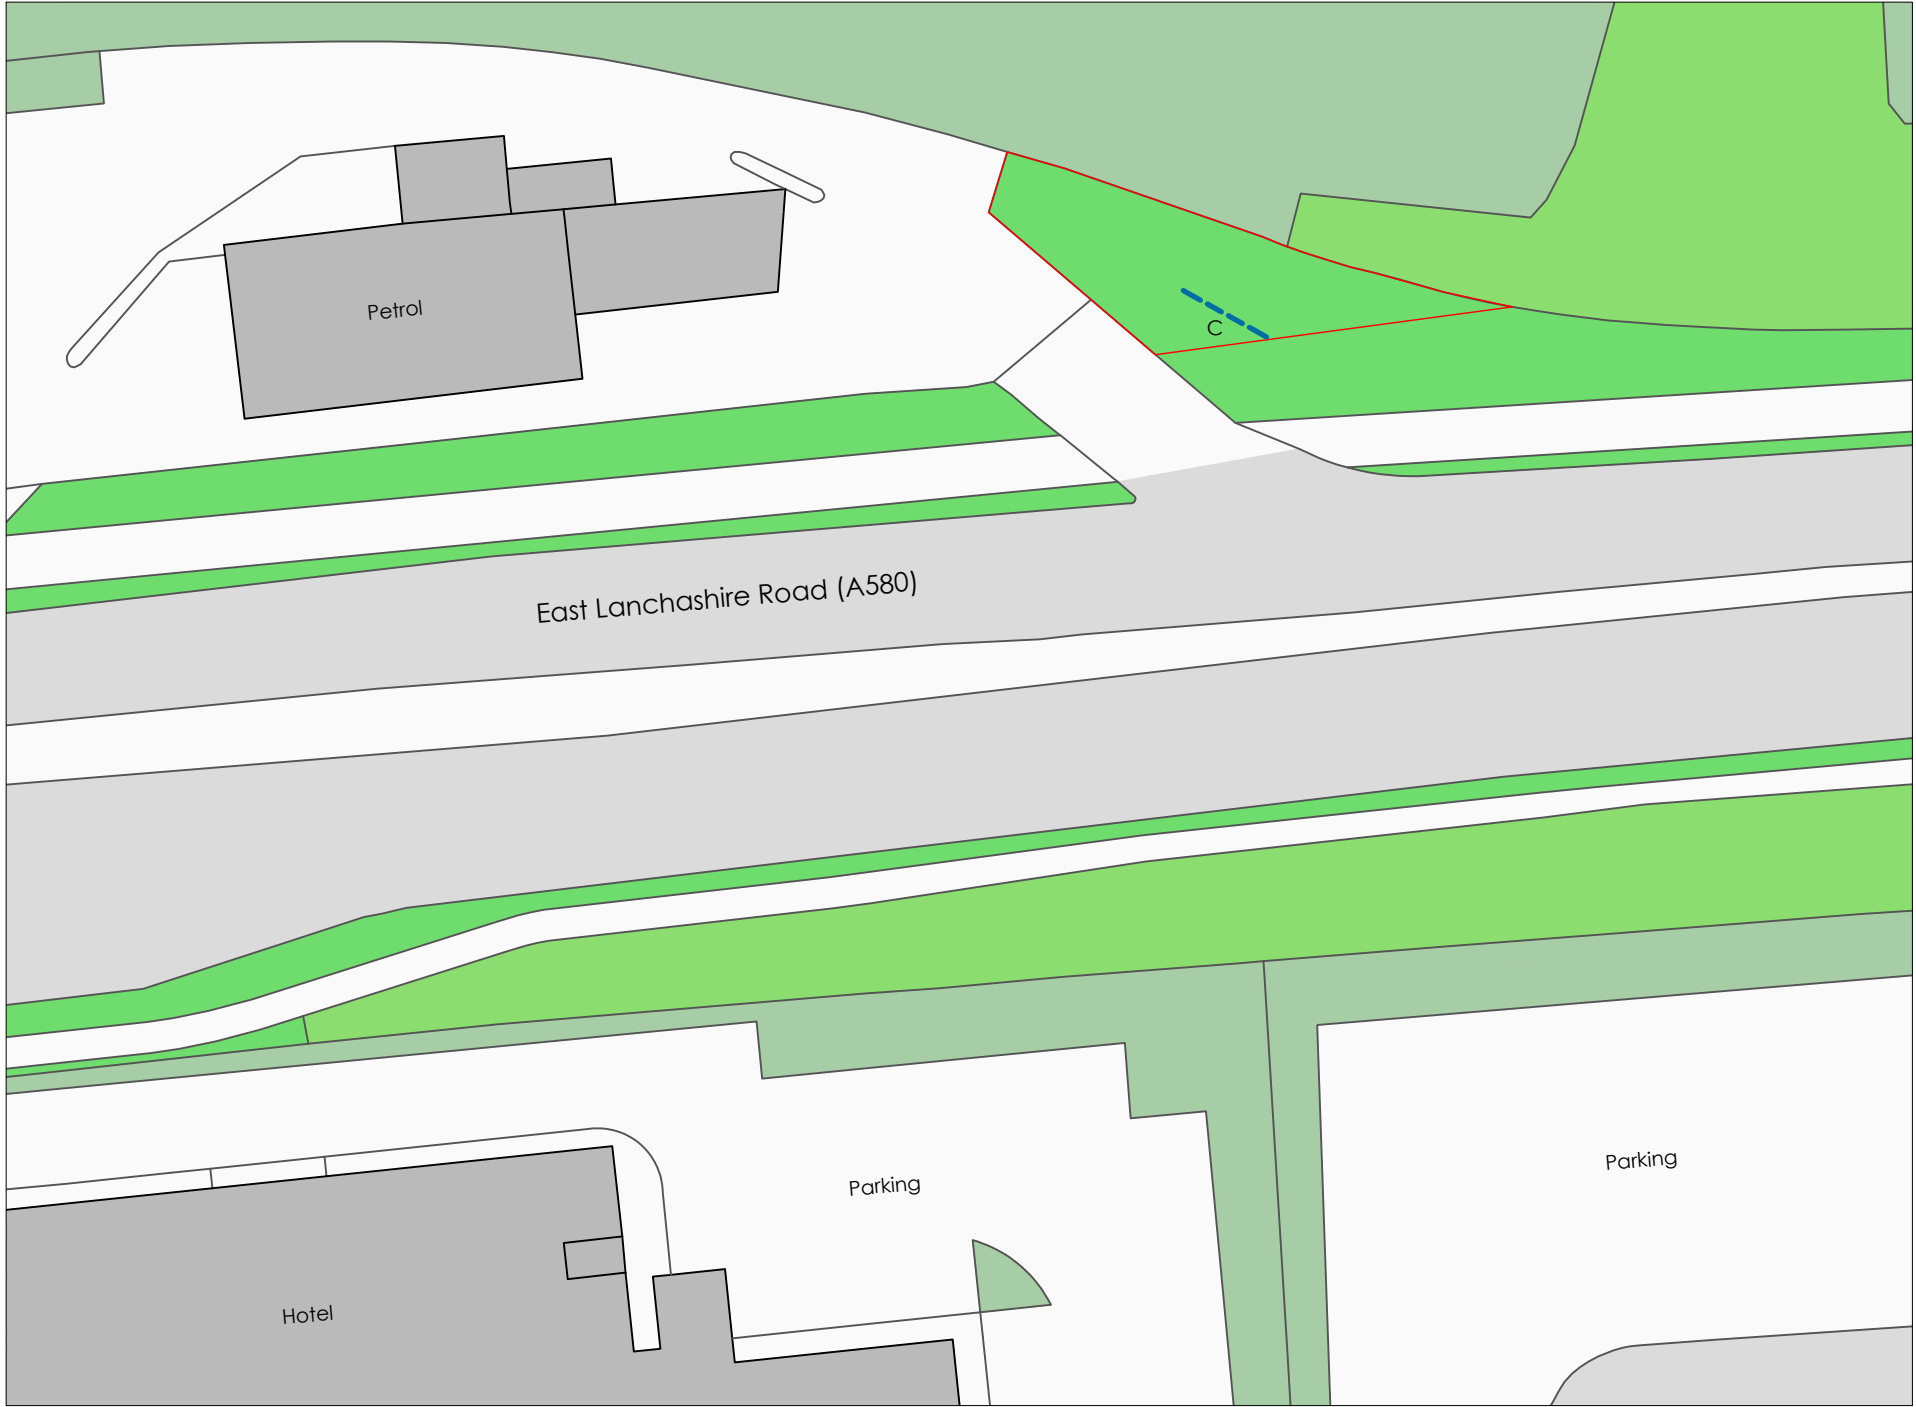


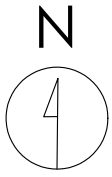

Crown copyright and database rights (2021) OS (100063368)

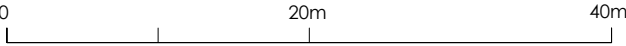

**Title**  
Proposed Site Plan

**Address**  
East Lancashire Road Service Station,  
East Lancashire Road, Liverpool, L33  
7XH

**Client**

**Job No.** 011-0302-6011  
**Issued** 13/03/24

**Scale**  
1:500 @ A3

**Key**  
1. Site Boundary  
2. Proposed Digital Display

All information is to be checked on site for accuracy and fit. Only drawings with WD status with the most recent revision are to be used for construction.