



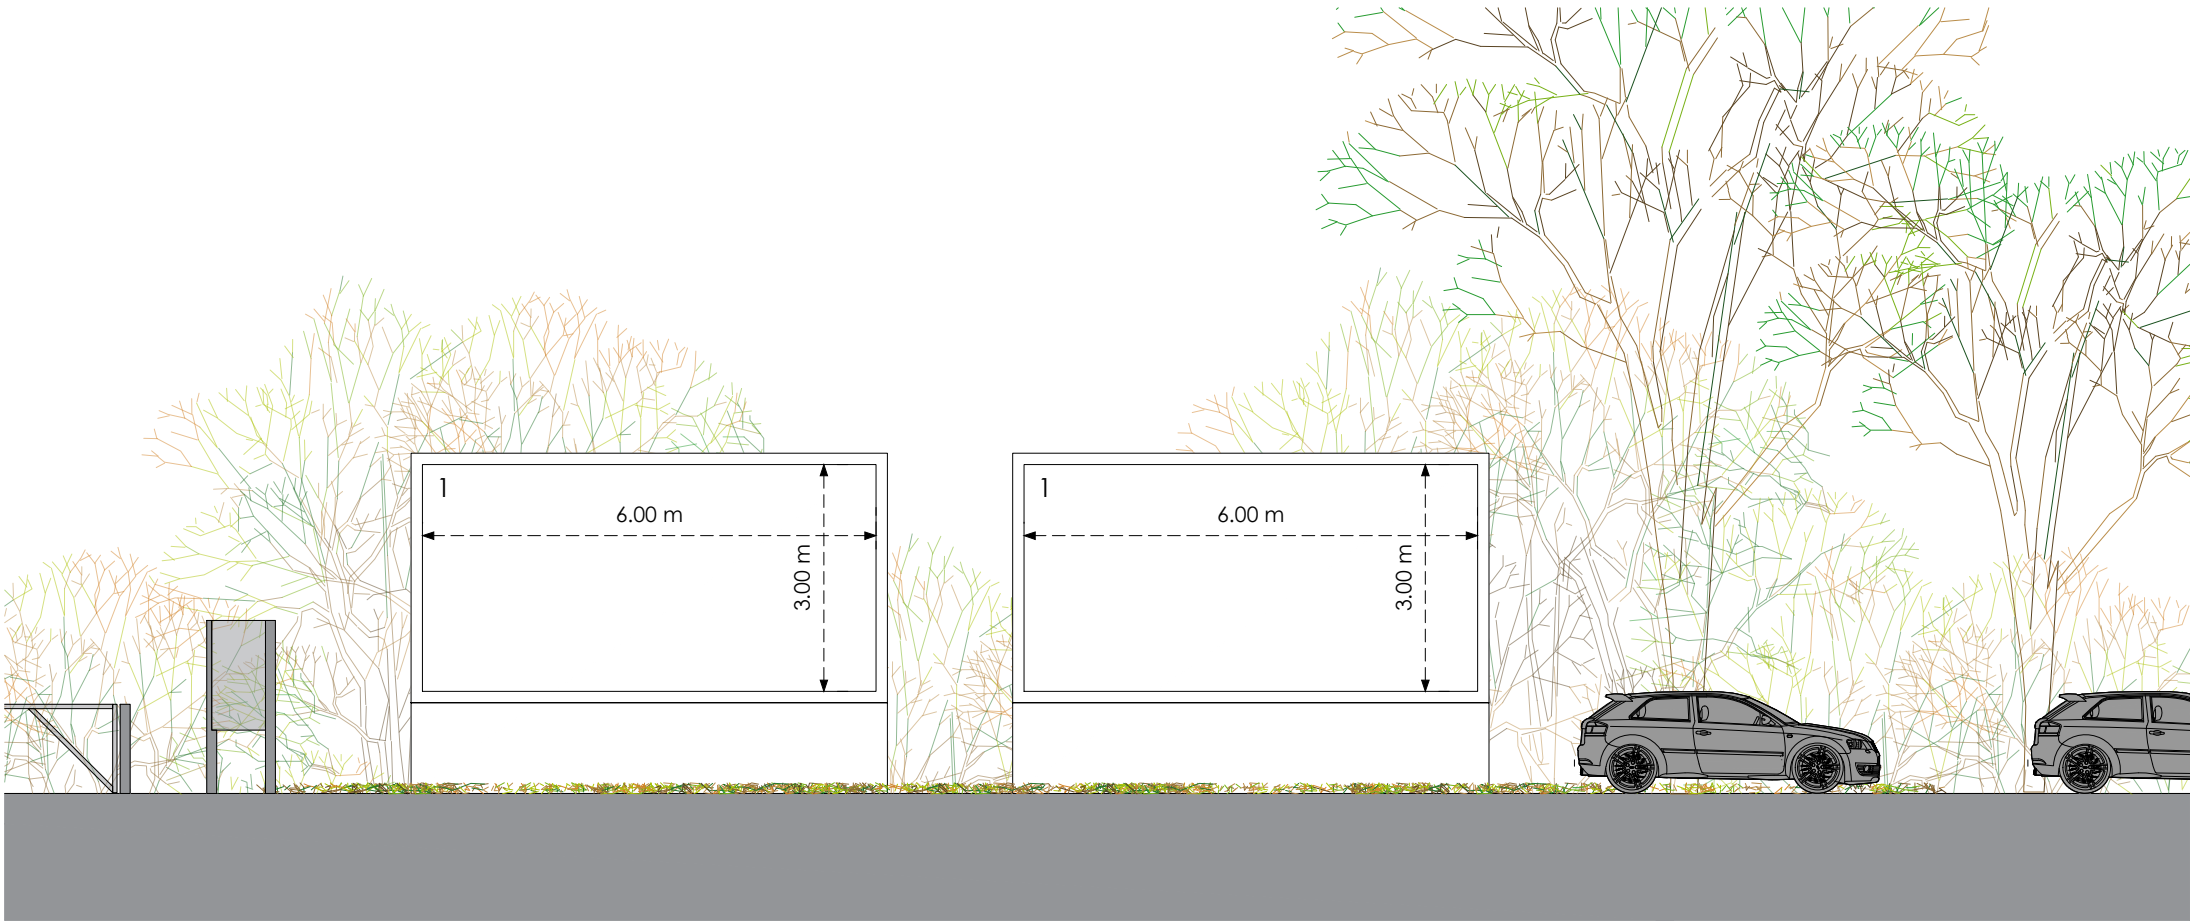


Front

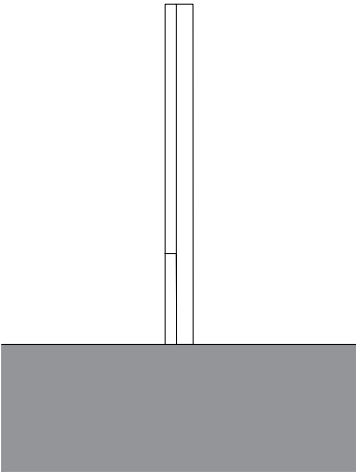


Side

Existing

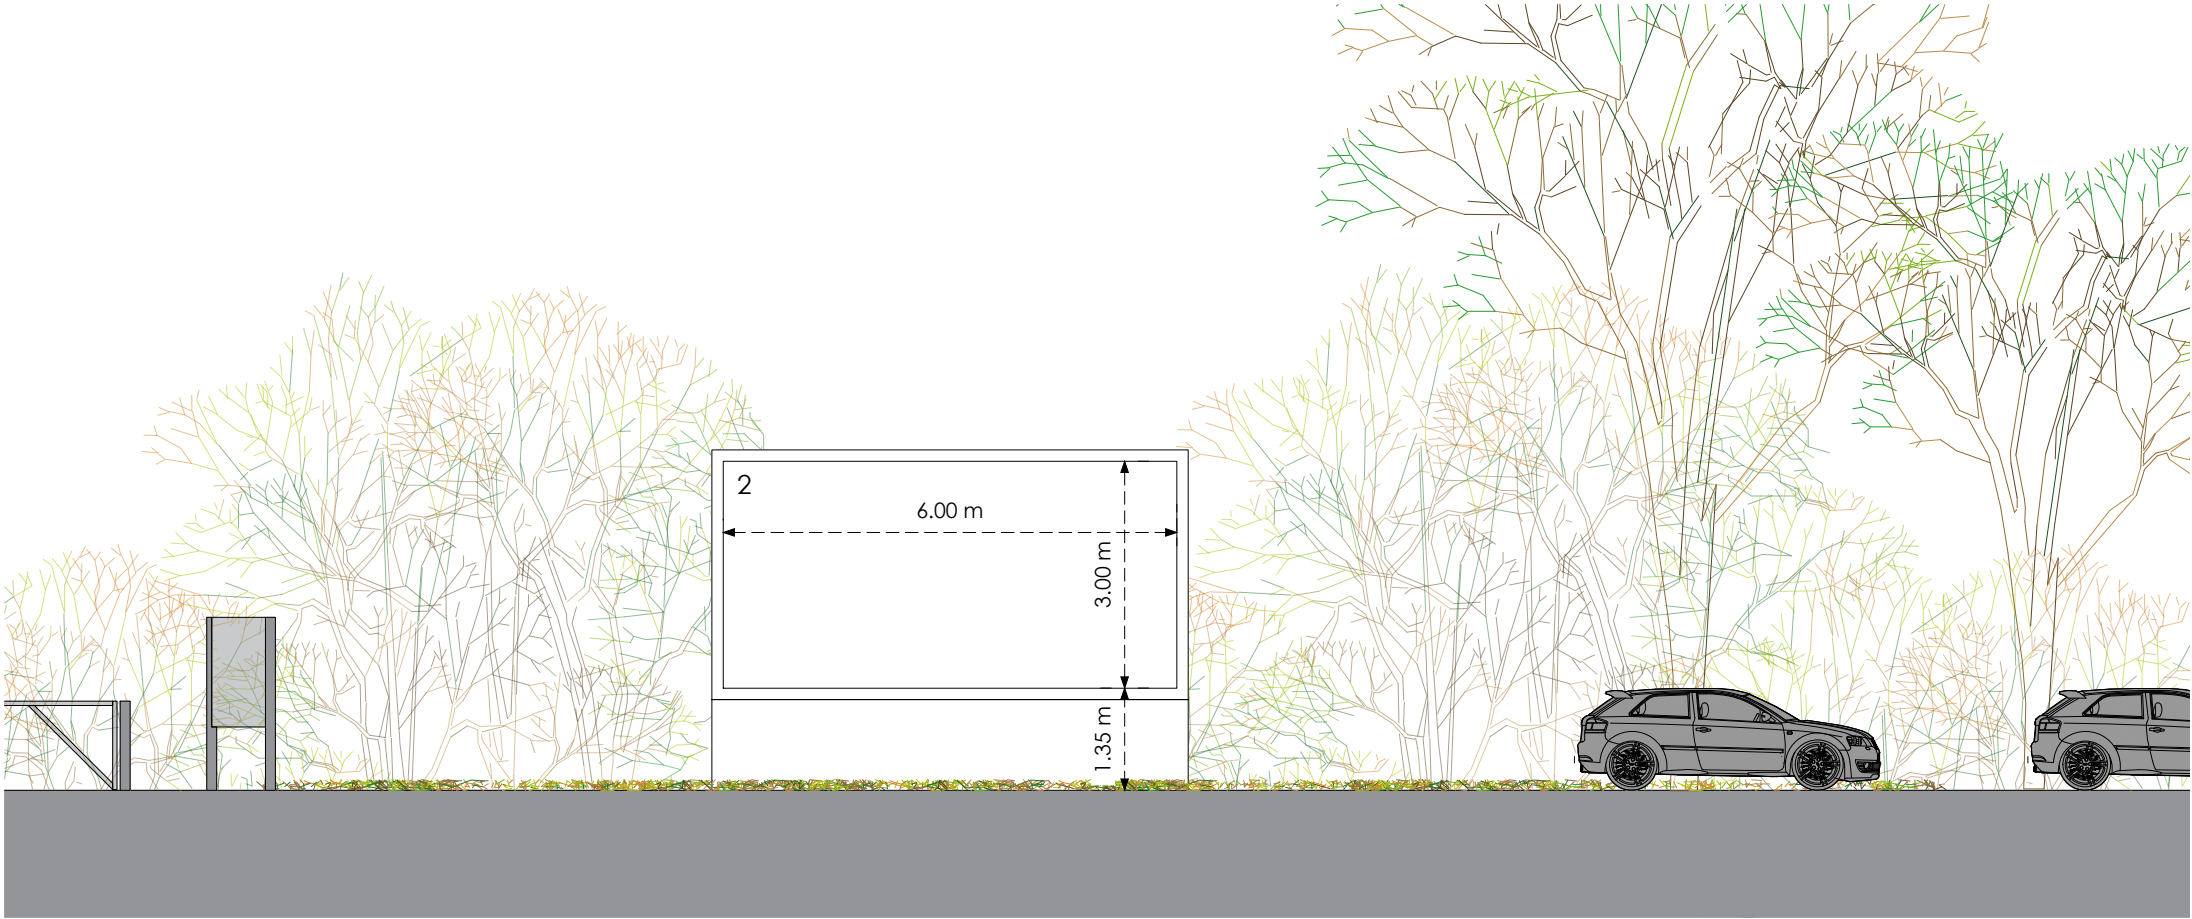


Front

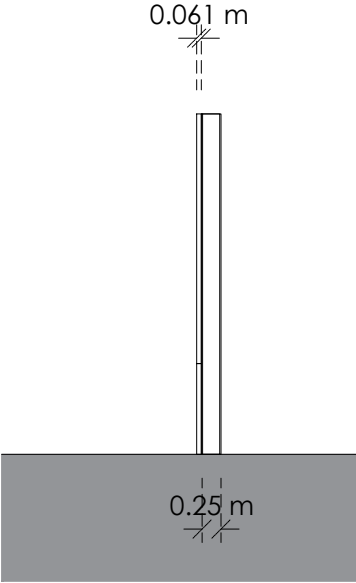

Side

Proposed

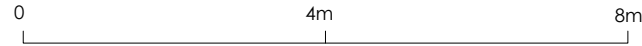

Title
Existing and Proposed Elevations

Address
East Lancashire Road Service Station,
East Lancashire Road, Liverpool, L33
7XH

Client

Job No.
011-0302-6011

Issued
13/03/24

Scale
1:100 @ A3

- Key**
- 1. Existing Advertising Panel
 - 2. Proposed Digital Display

All information is to be checked on site for accuracy and fit. Only drawings with WD status with the most recent revision are to be used for construction.