

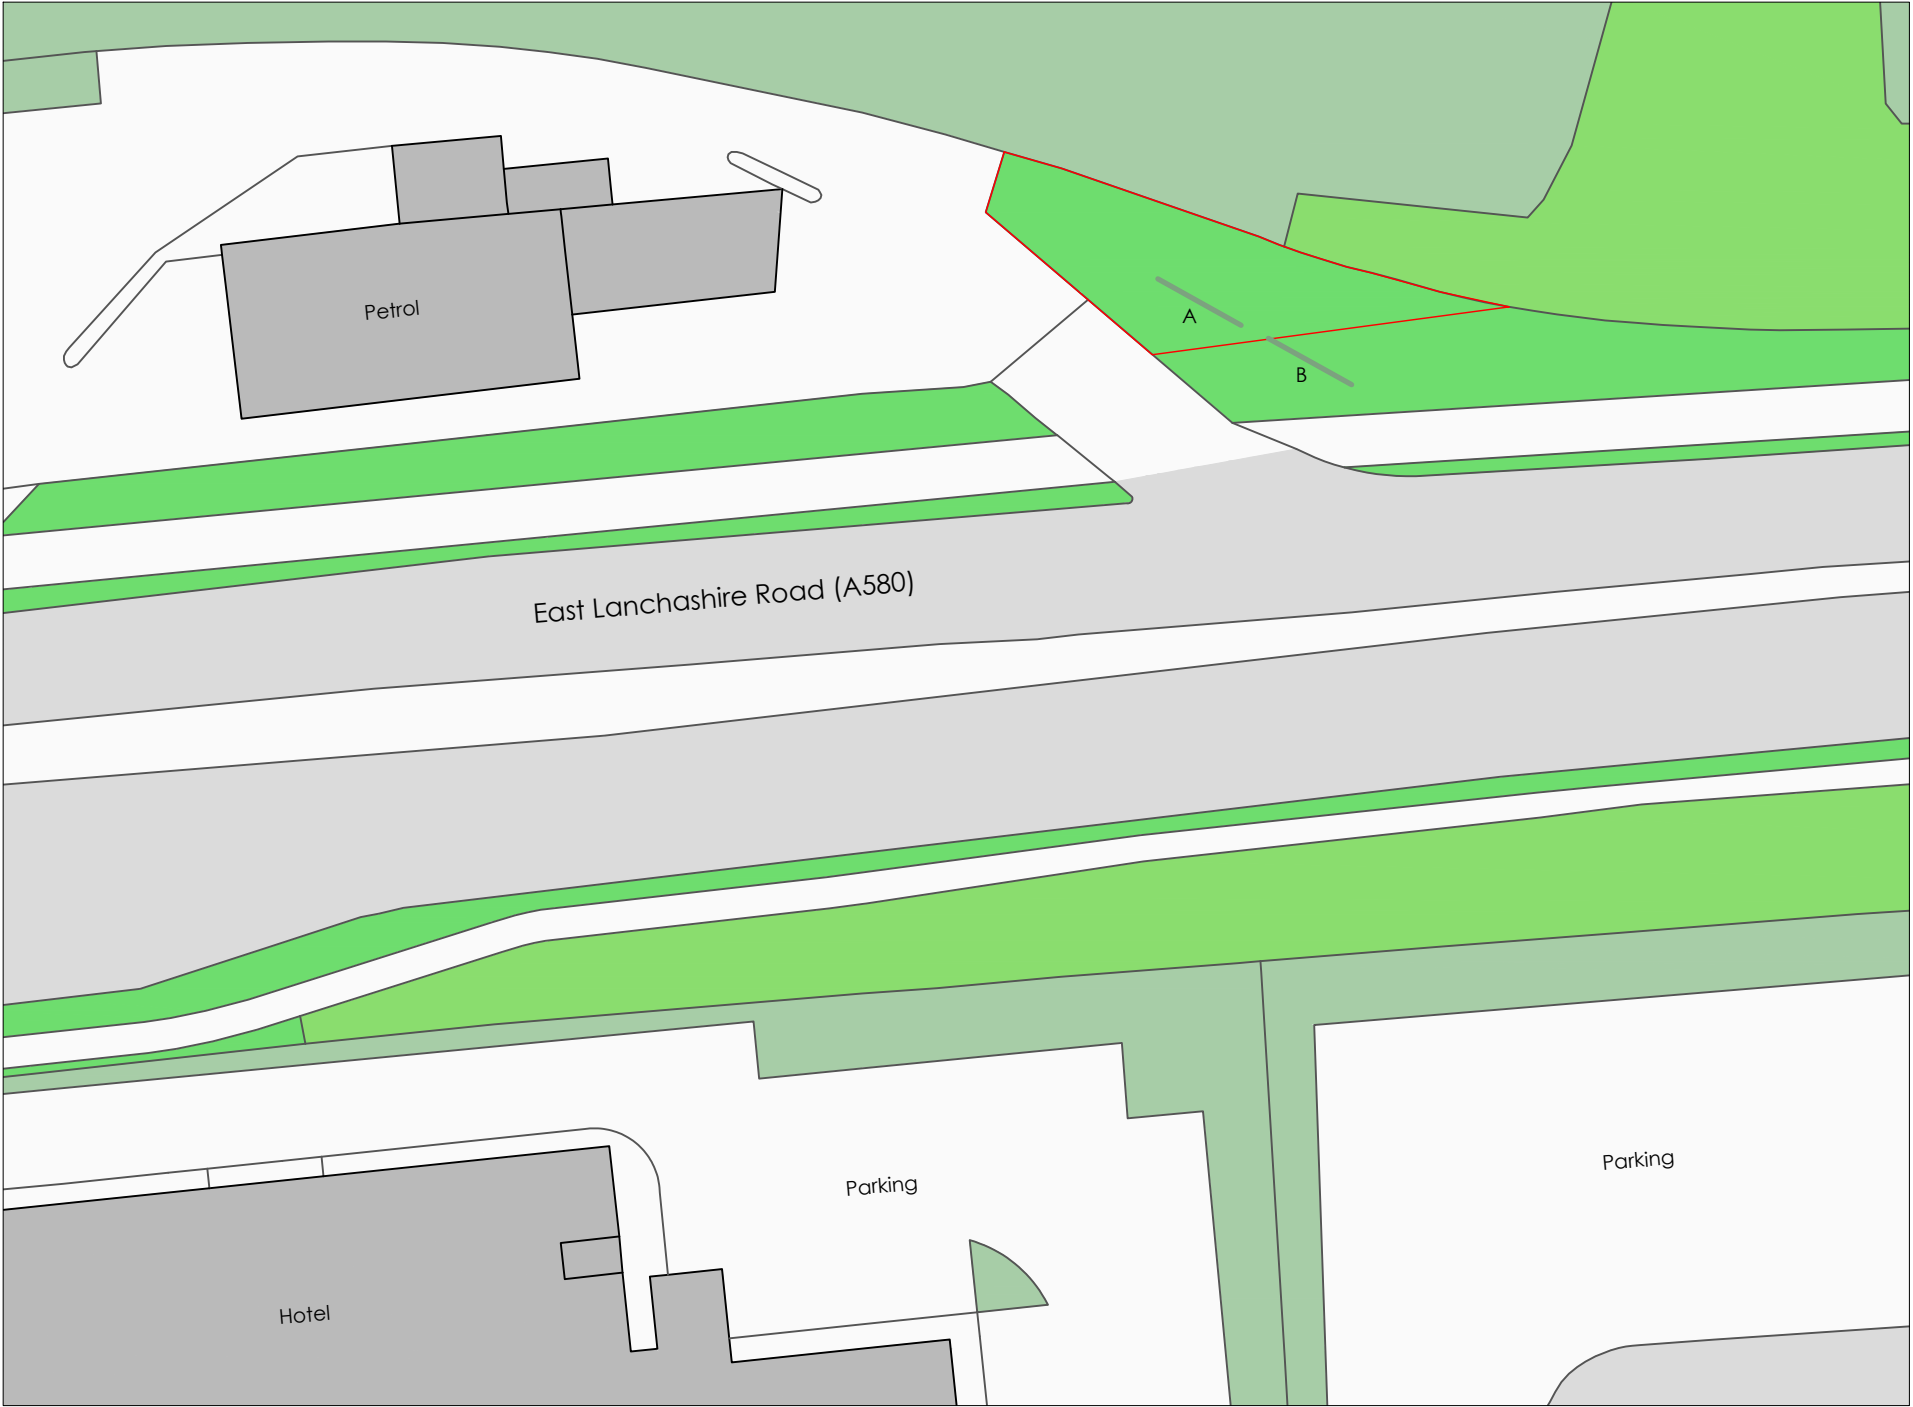


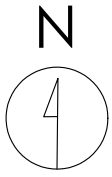

Crown copyright and database rights (2021) OS (100063368)

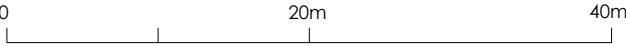

Title
Existing Site Plan

Address
East Lancashire Road Service Station,
East Lancashire Road, Liverpool, L33
7XH

Client

Job No. 011-0302-6011 **Issued** 13/03/24

Scale
1:500 @ A3

Key

1.	Site Boundary
2.	Existing Advertising Panel to be Removed

All information is to be checked on site for accuracy and fit. Only drawings with WD status with the most recent revision are to be used for construction.