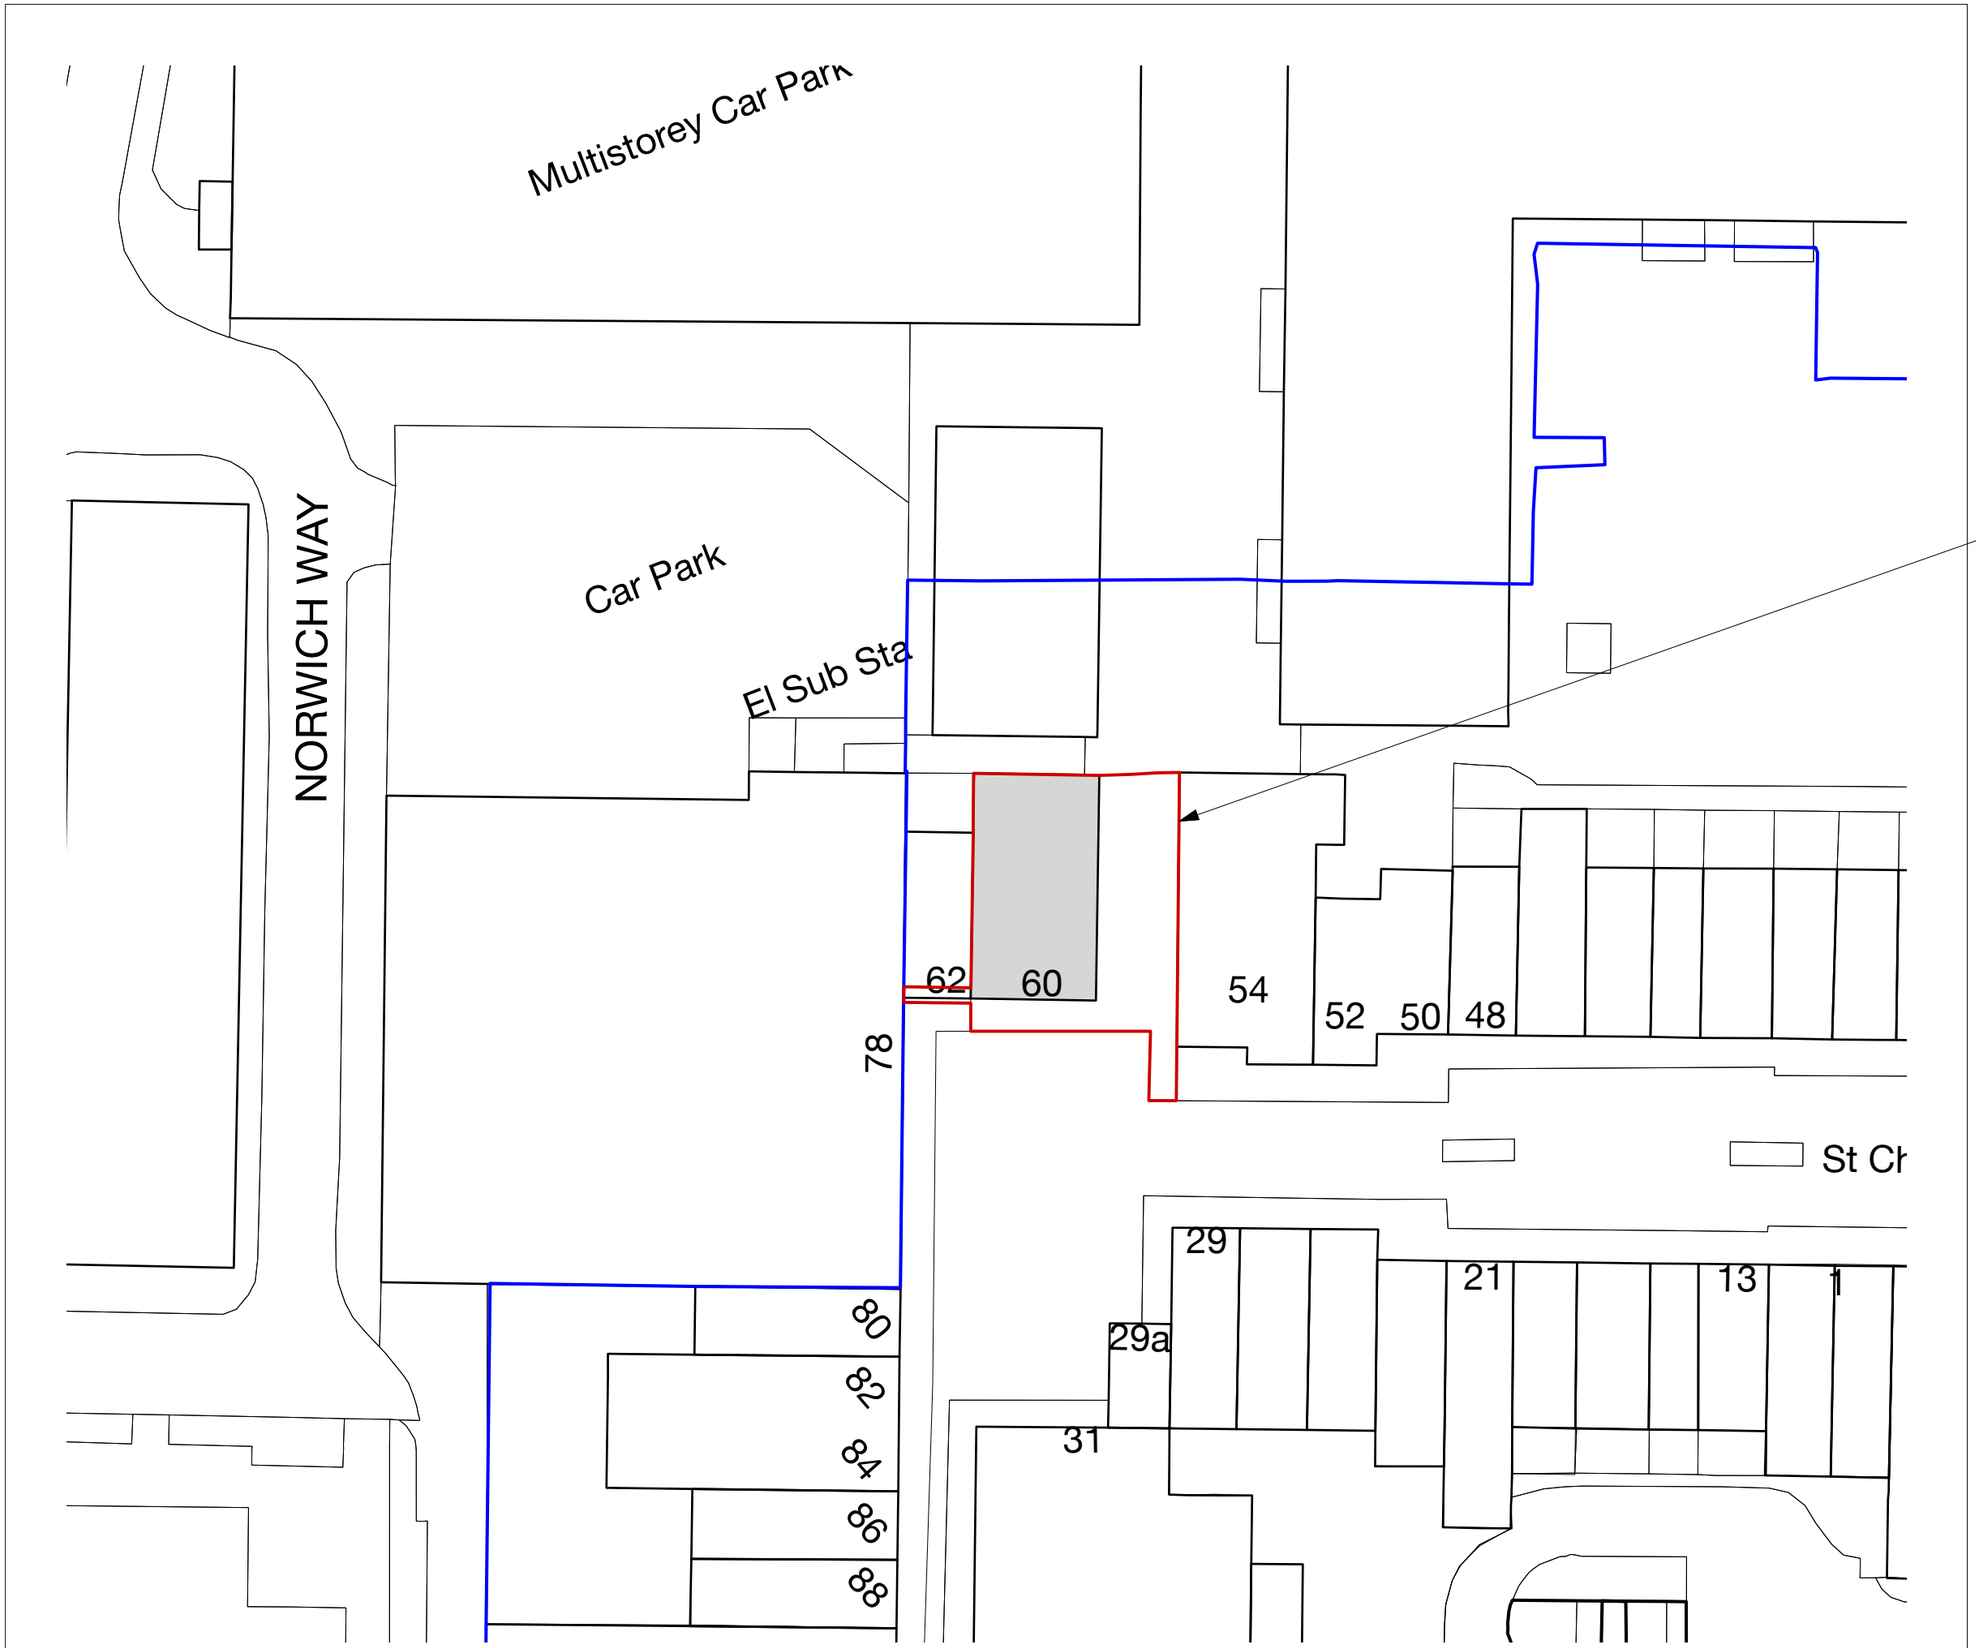

0 2 5 10 25

1:500

KEY:

- Application Boundary
- Client Ownership Boundary
- 60 St Chads Parade

Red line boundary covers No. 60 St Chad's Parade, part of No.54 and part of No.62. Red line boundary also encapsulates hardscaping between No.54 & 60.

Rev. Date **Drawn Checked Note**

AE Architectural Emporium Ltd.
www.architectural-emporium.co.uk / mail@architectural-emporium.co.uk
87 Kempston St, Liverpool, L3 8HE / +44 (0)151 363 0000

JOB:	**ST CHAD'S WAY - 643**
STATUS:	PLANNING
SCALE:	1:500 @ ISO A3
FIRST ISSUE:	19/10/2026
DRAWING No:	**3.010 -**

Proposed Site Plan