


Plant Raising Tunnel #1 elevation Looking North.

Looking North.
Scale 1:1000

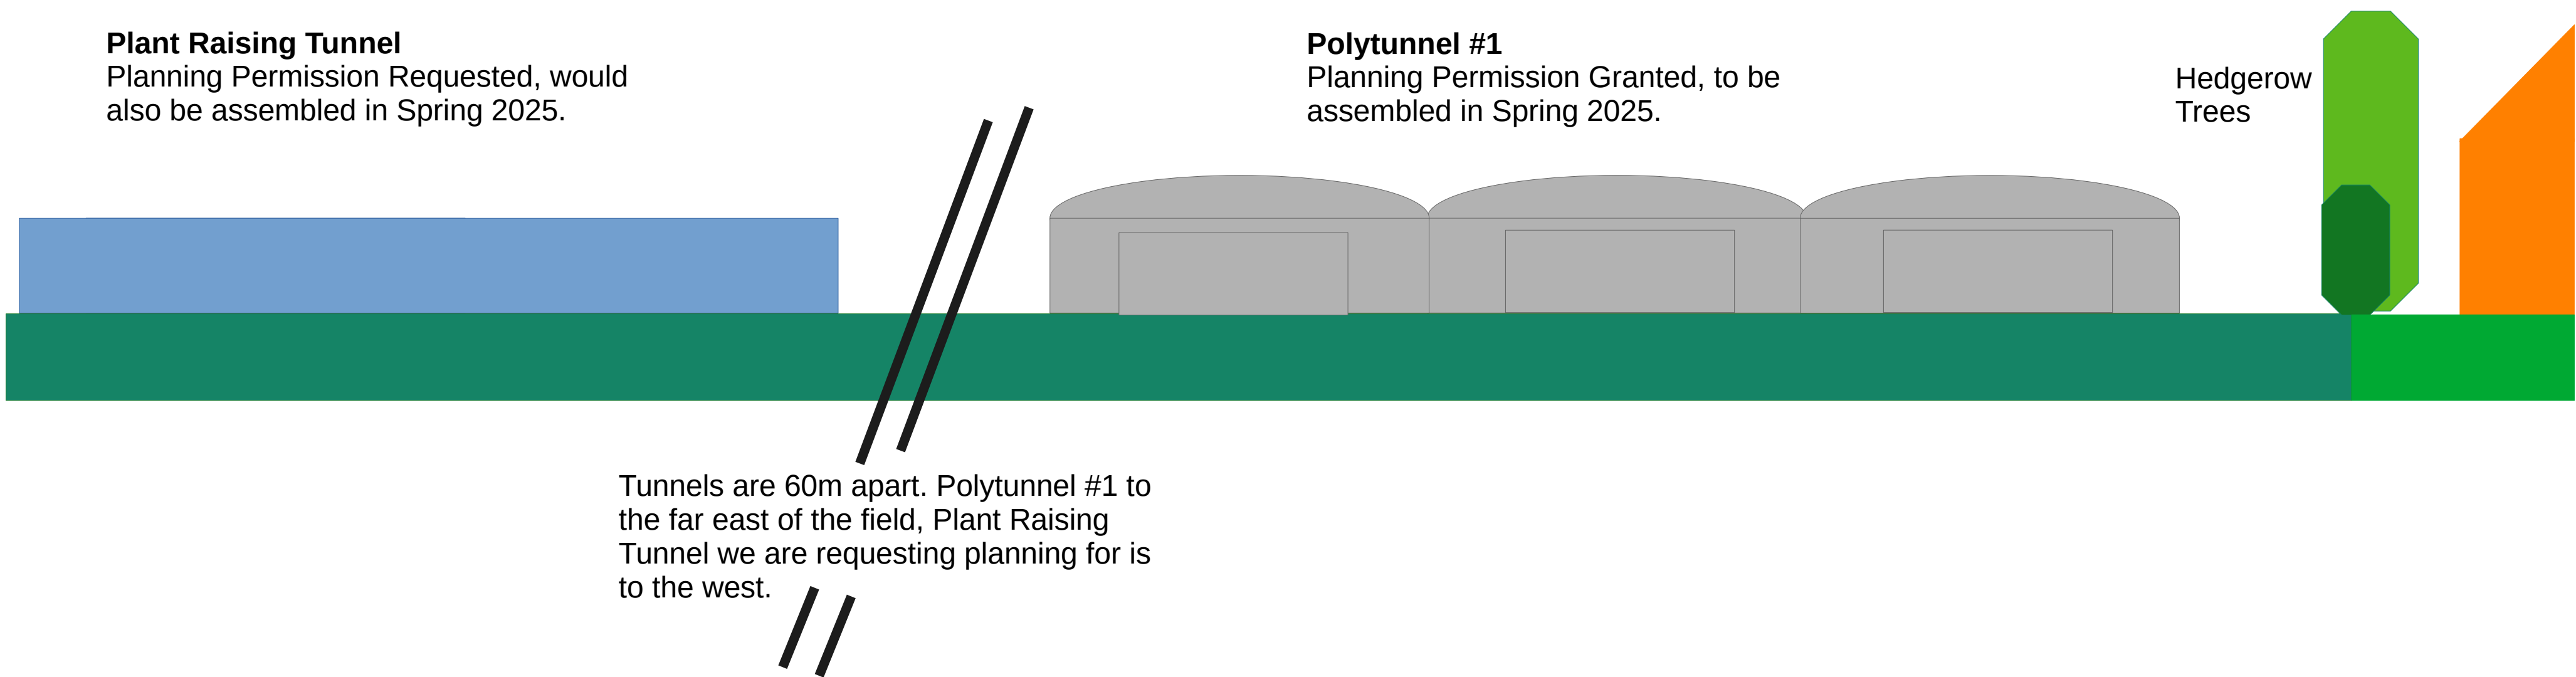

Plant Raising Tunnel Height compared to Polytunnel we have planning for.

Scale 1:500

