



client
MR & MRS D. CRUSCELL
114 DOWLING PARK AVENUE
BROADBENT
LE 21E

project
FIRST FLOOR PITCHED ROOF
EXTENSION TO REAR & SIDE.

title
EXISTING & PROPOSED PLANS
& ELEVATIONS






scale
1:50, 1:100, 1:500.
date
JUNE '2025.
drawing
01.
pen A.

FOR ALL DIMENSIONS TO FINISHED PRODUCT SURFACES
ALL DIMENSIONS TO BE CHECKED ON SITE
ALL ELEMENTS OF STRUCTURE TO BE 240
PREFABRICATED.

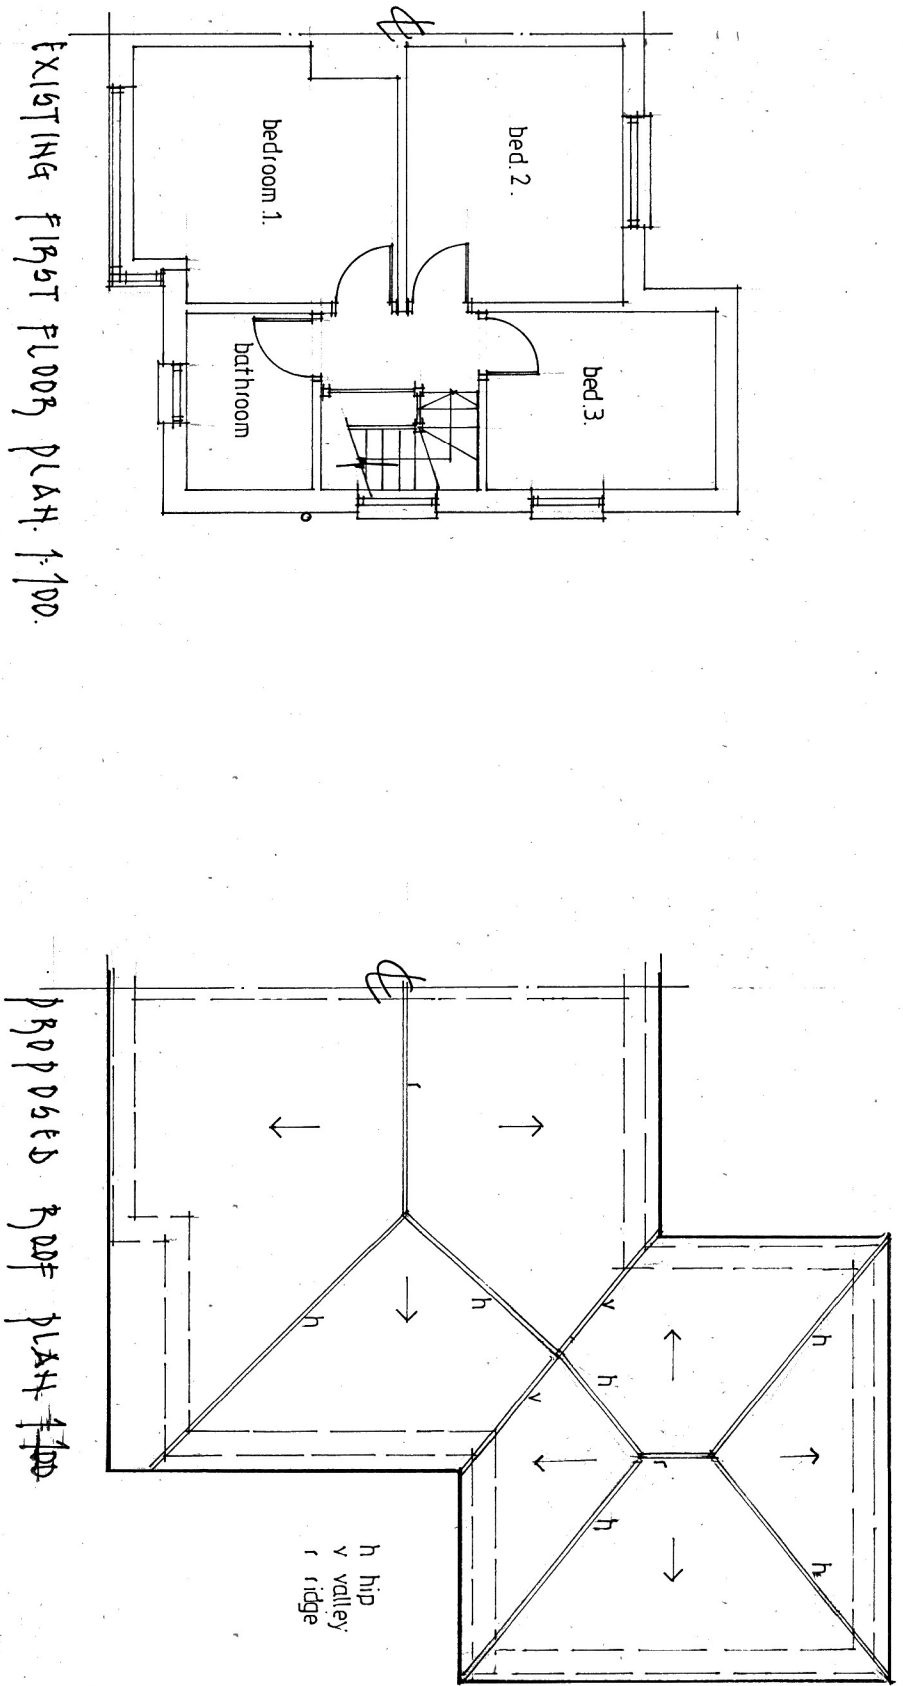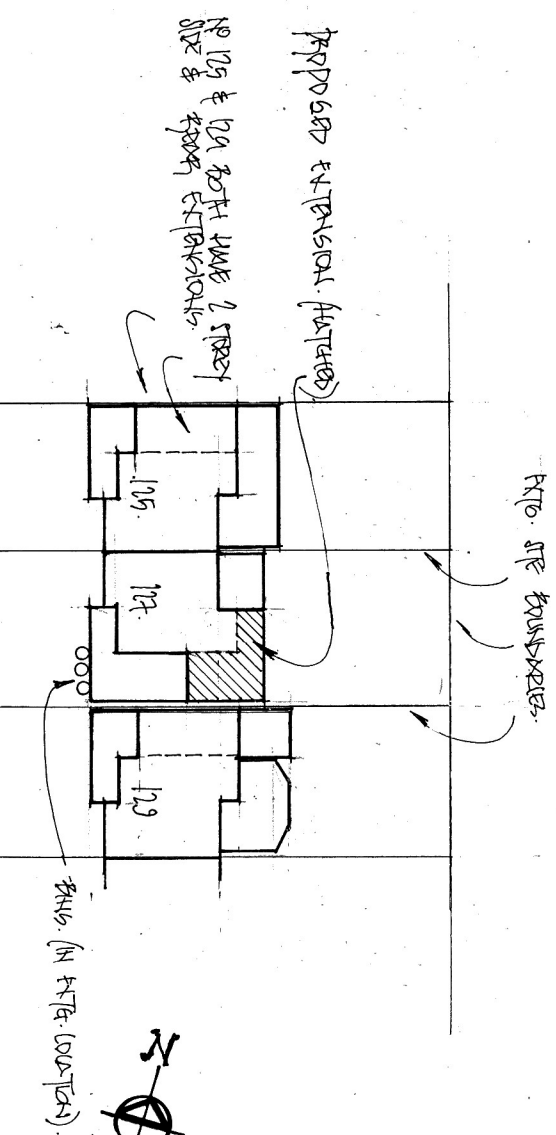


EXISTING FIRST FLOOR PLAN 1:100





PROPOSED FLOOR PLAN 1:100

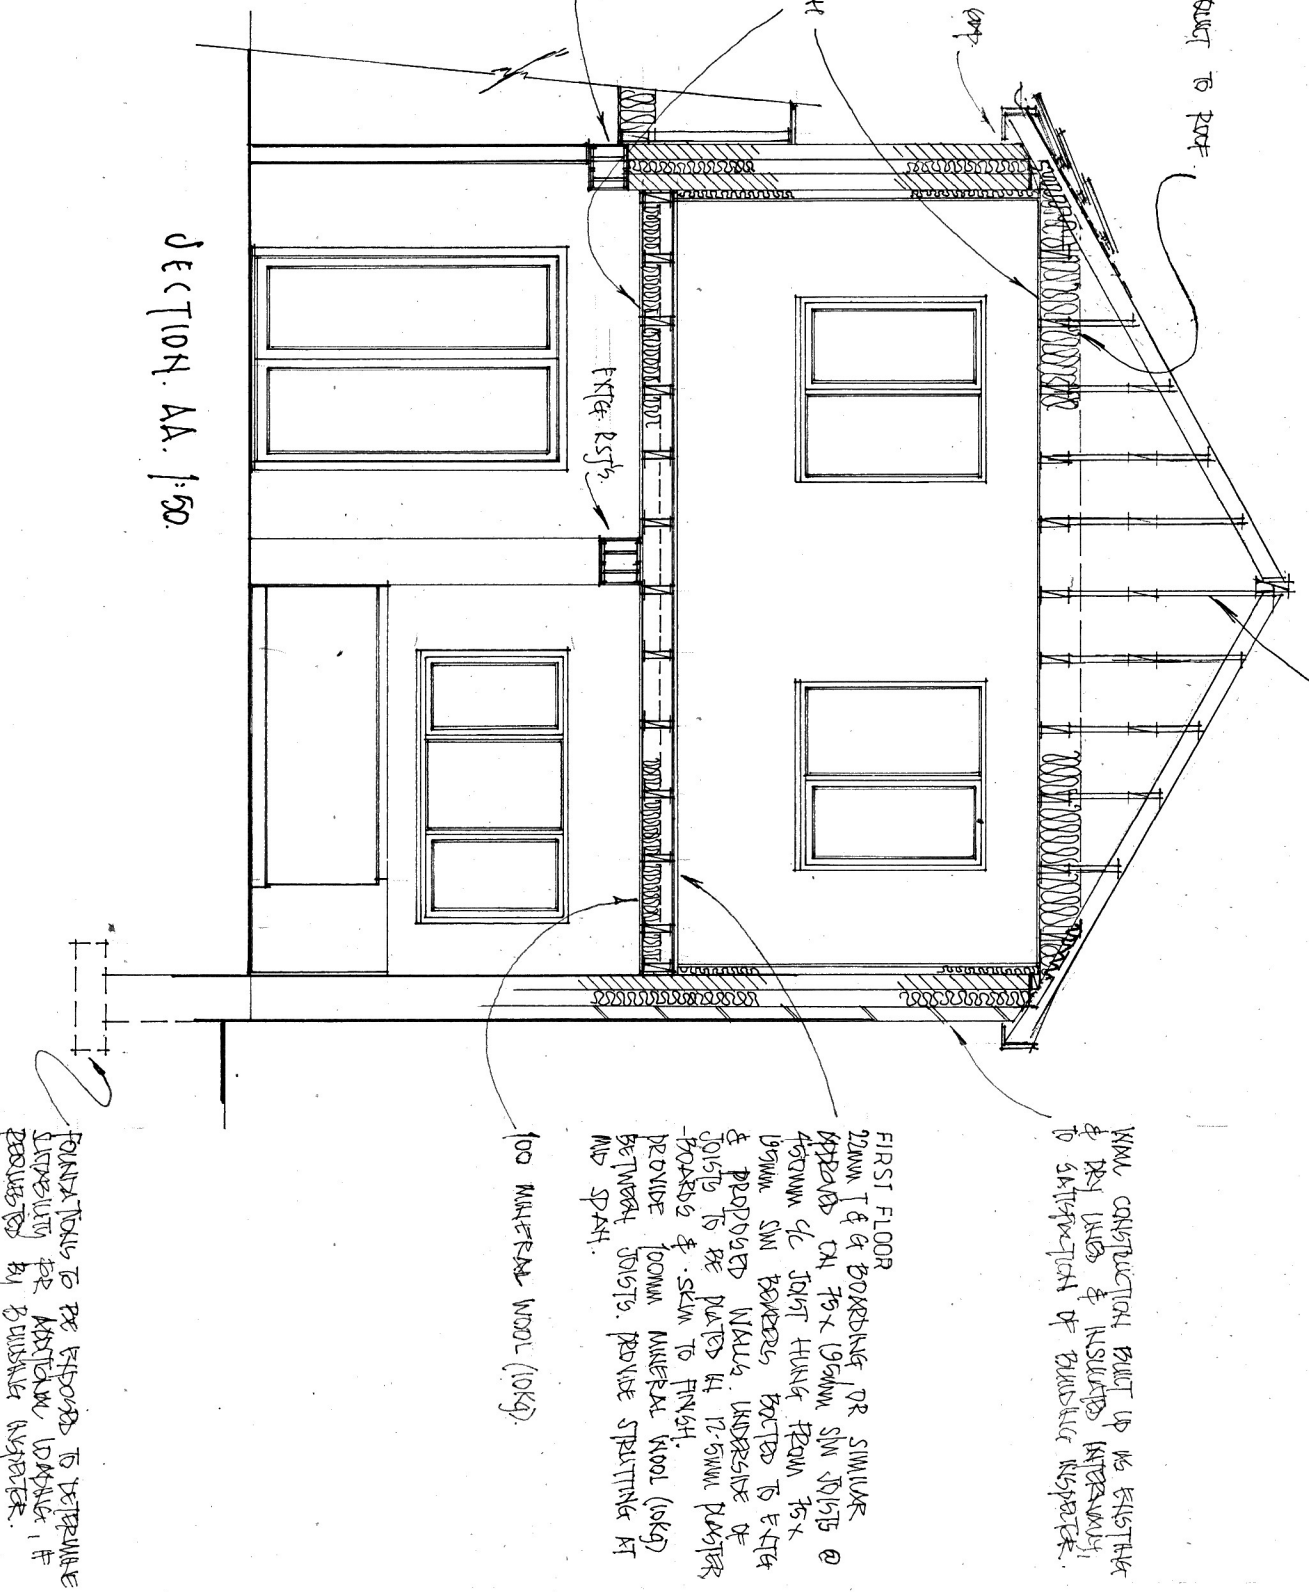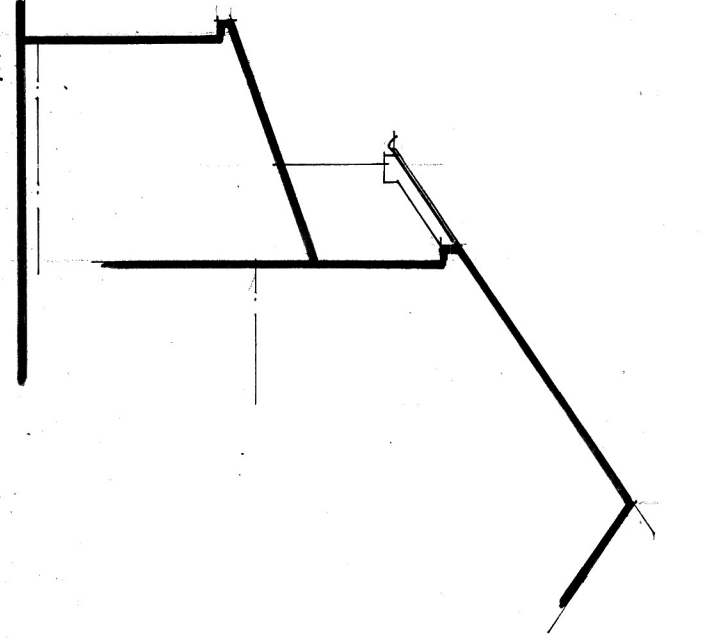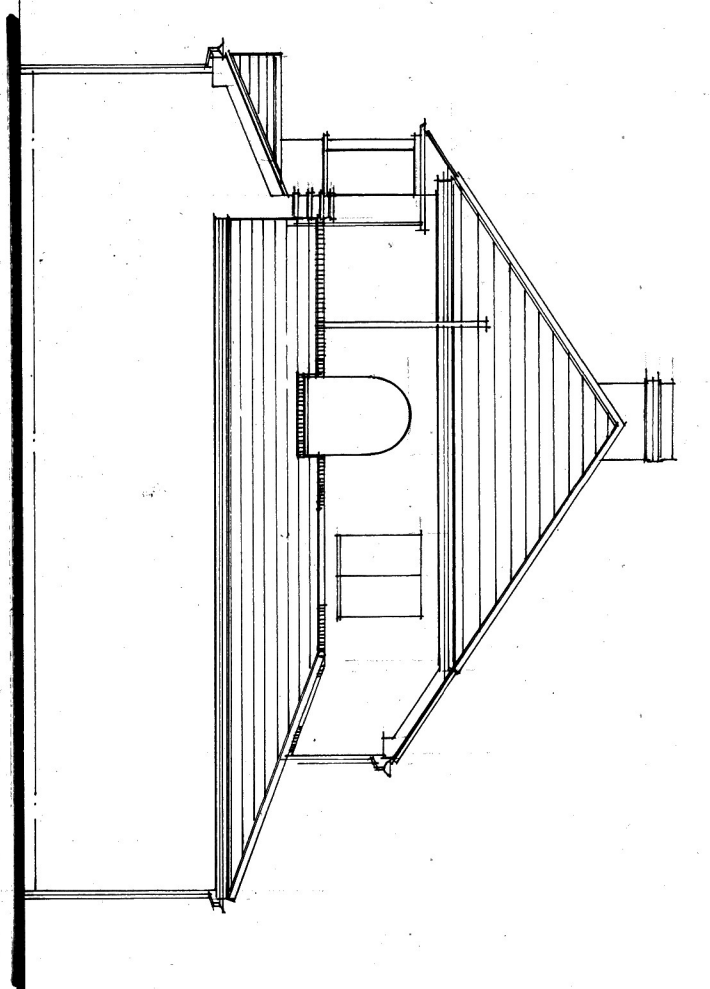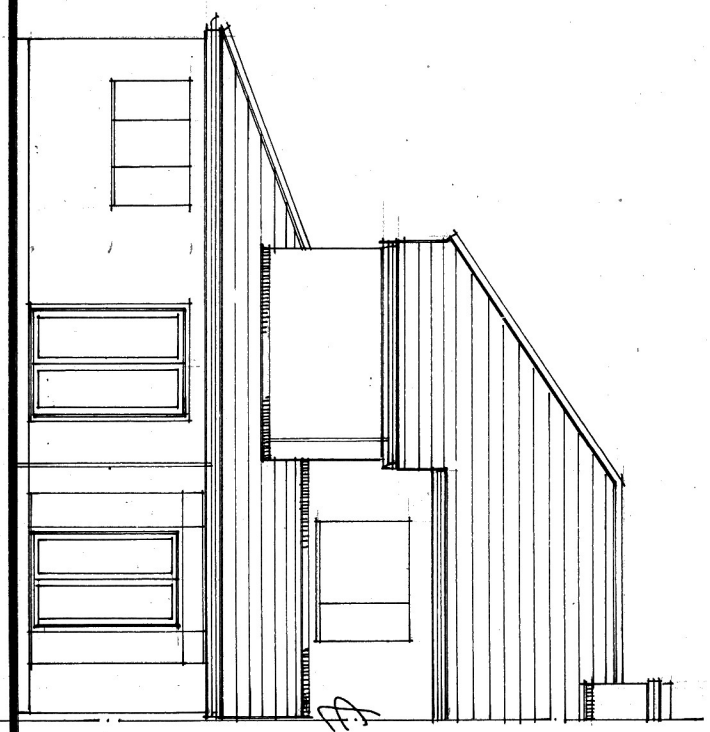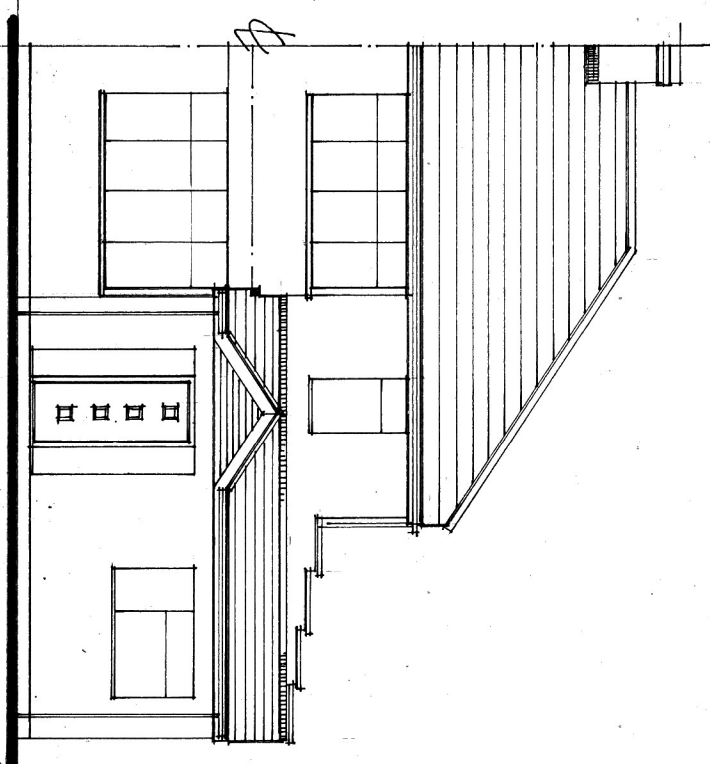

SECTION AA 1:50

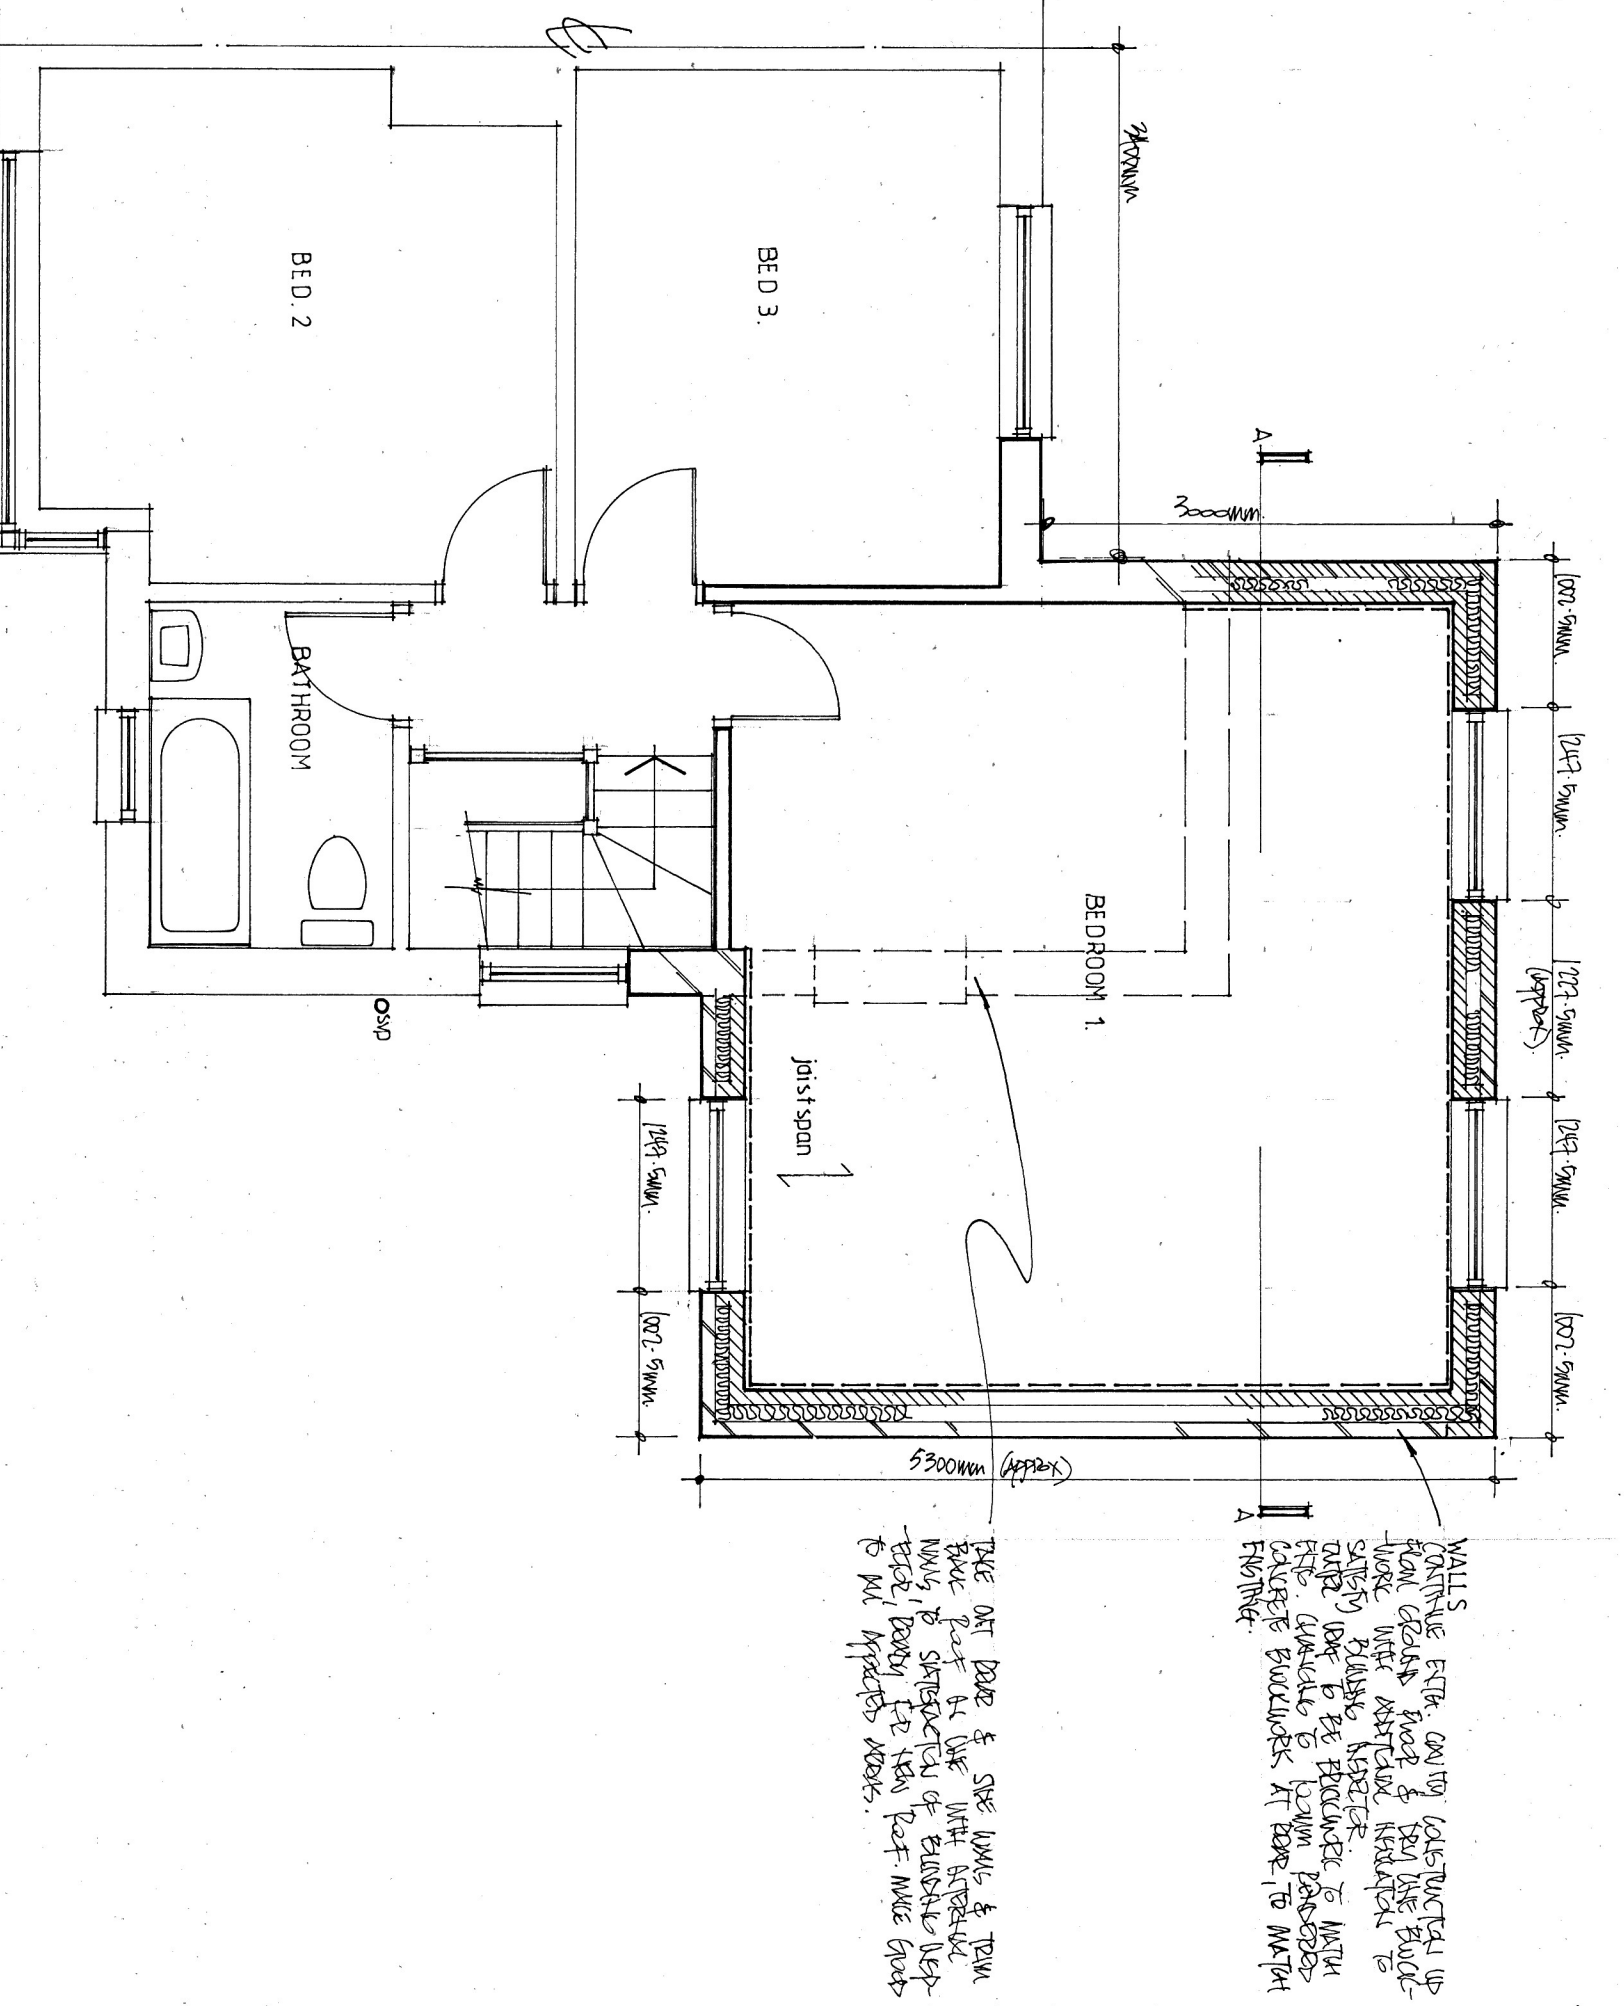

PROPOSED FIRST FLOOR PLAN 1:50

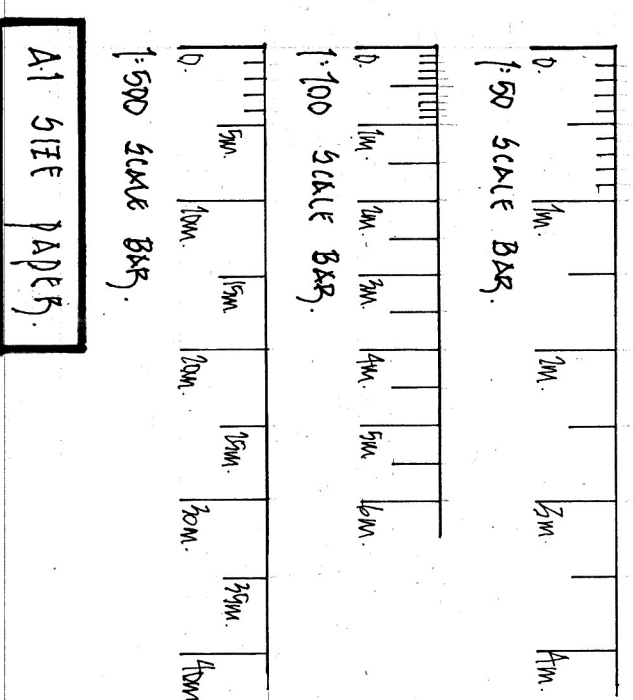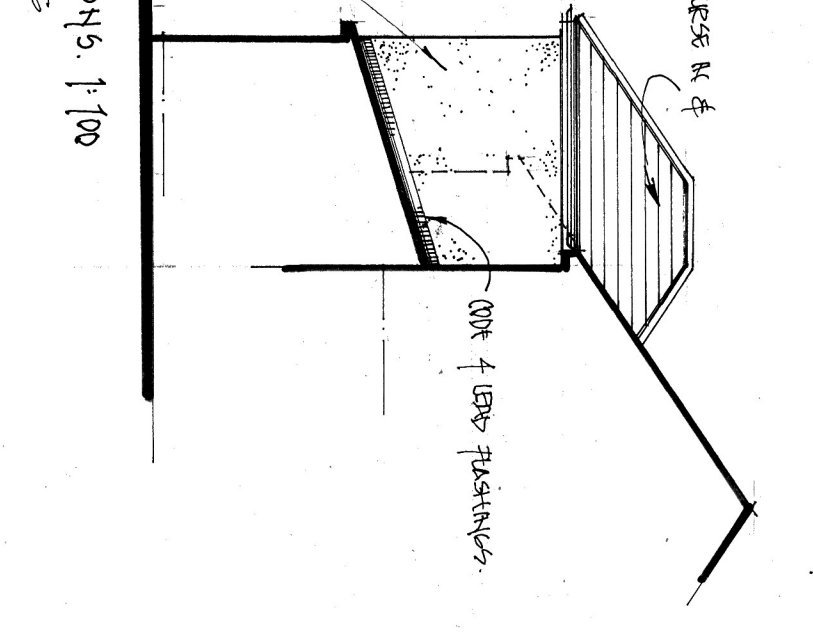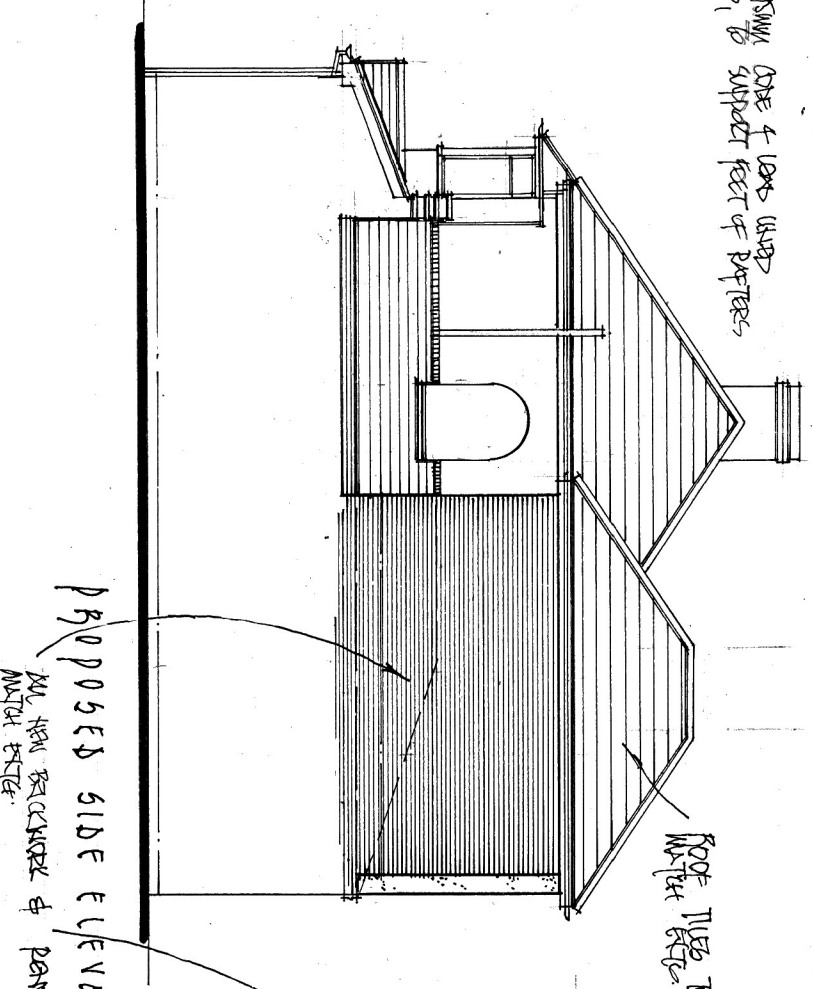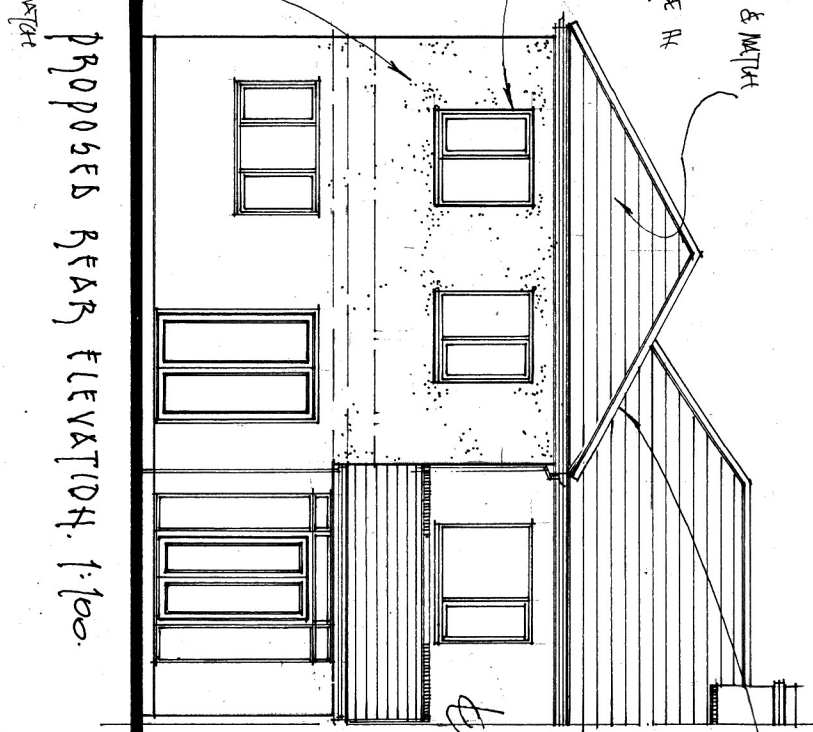

ALL SITE NOTES