




date	revision	by	no.
10.12.24	Initial point loaded to block sign	F.L.	A

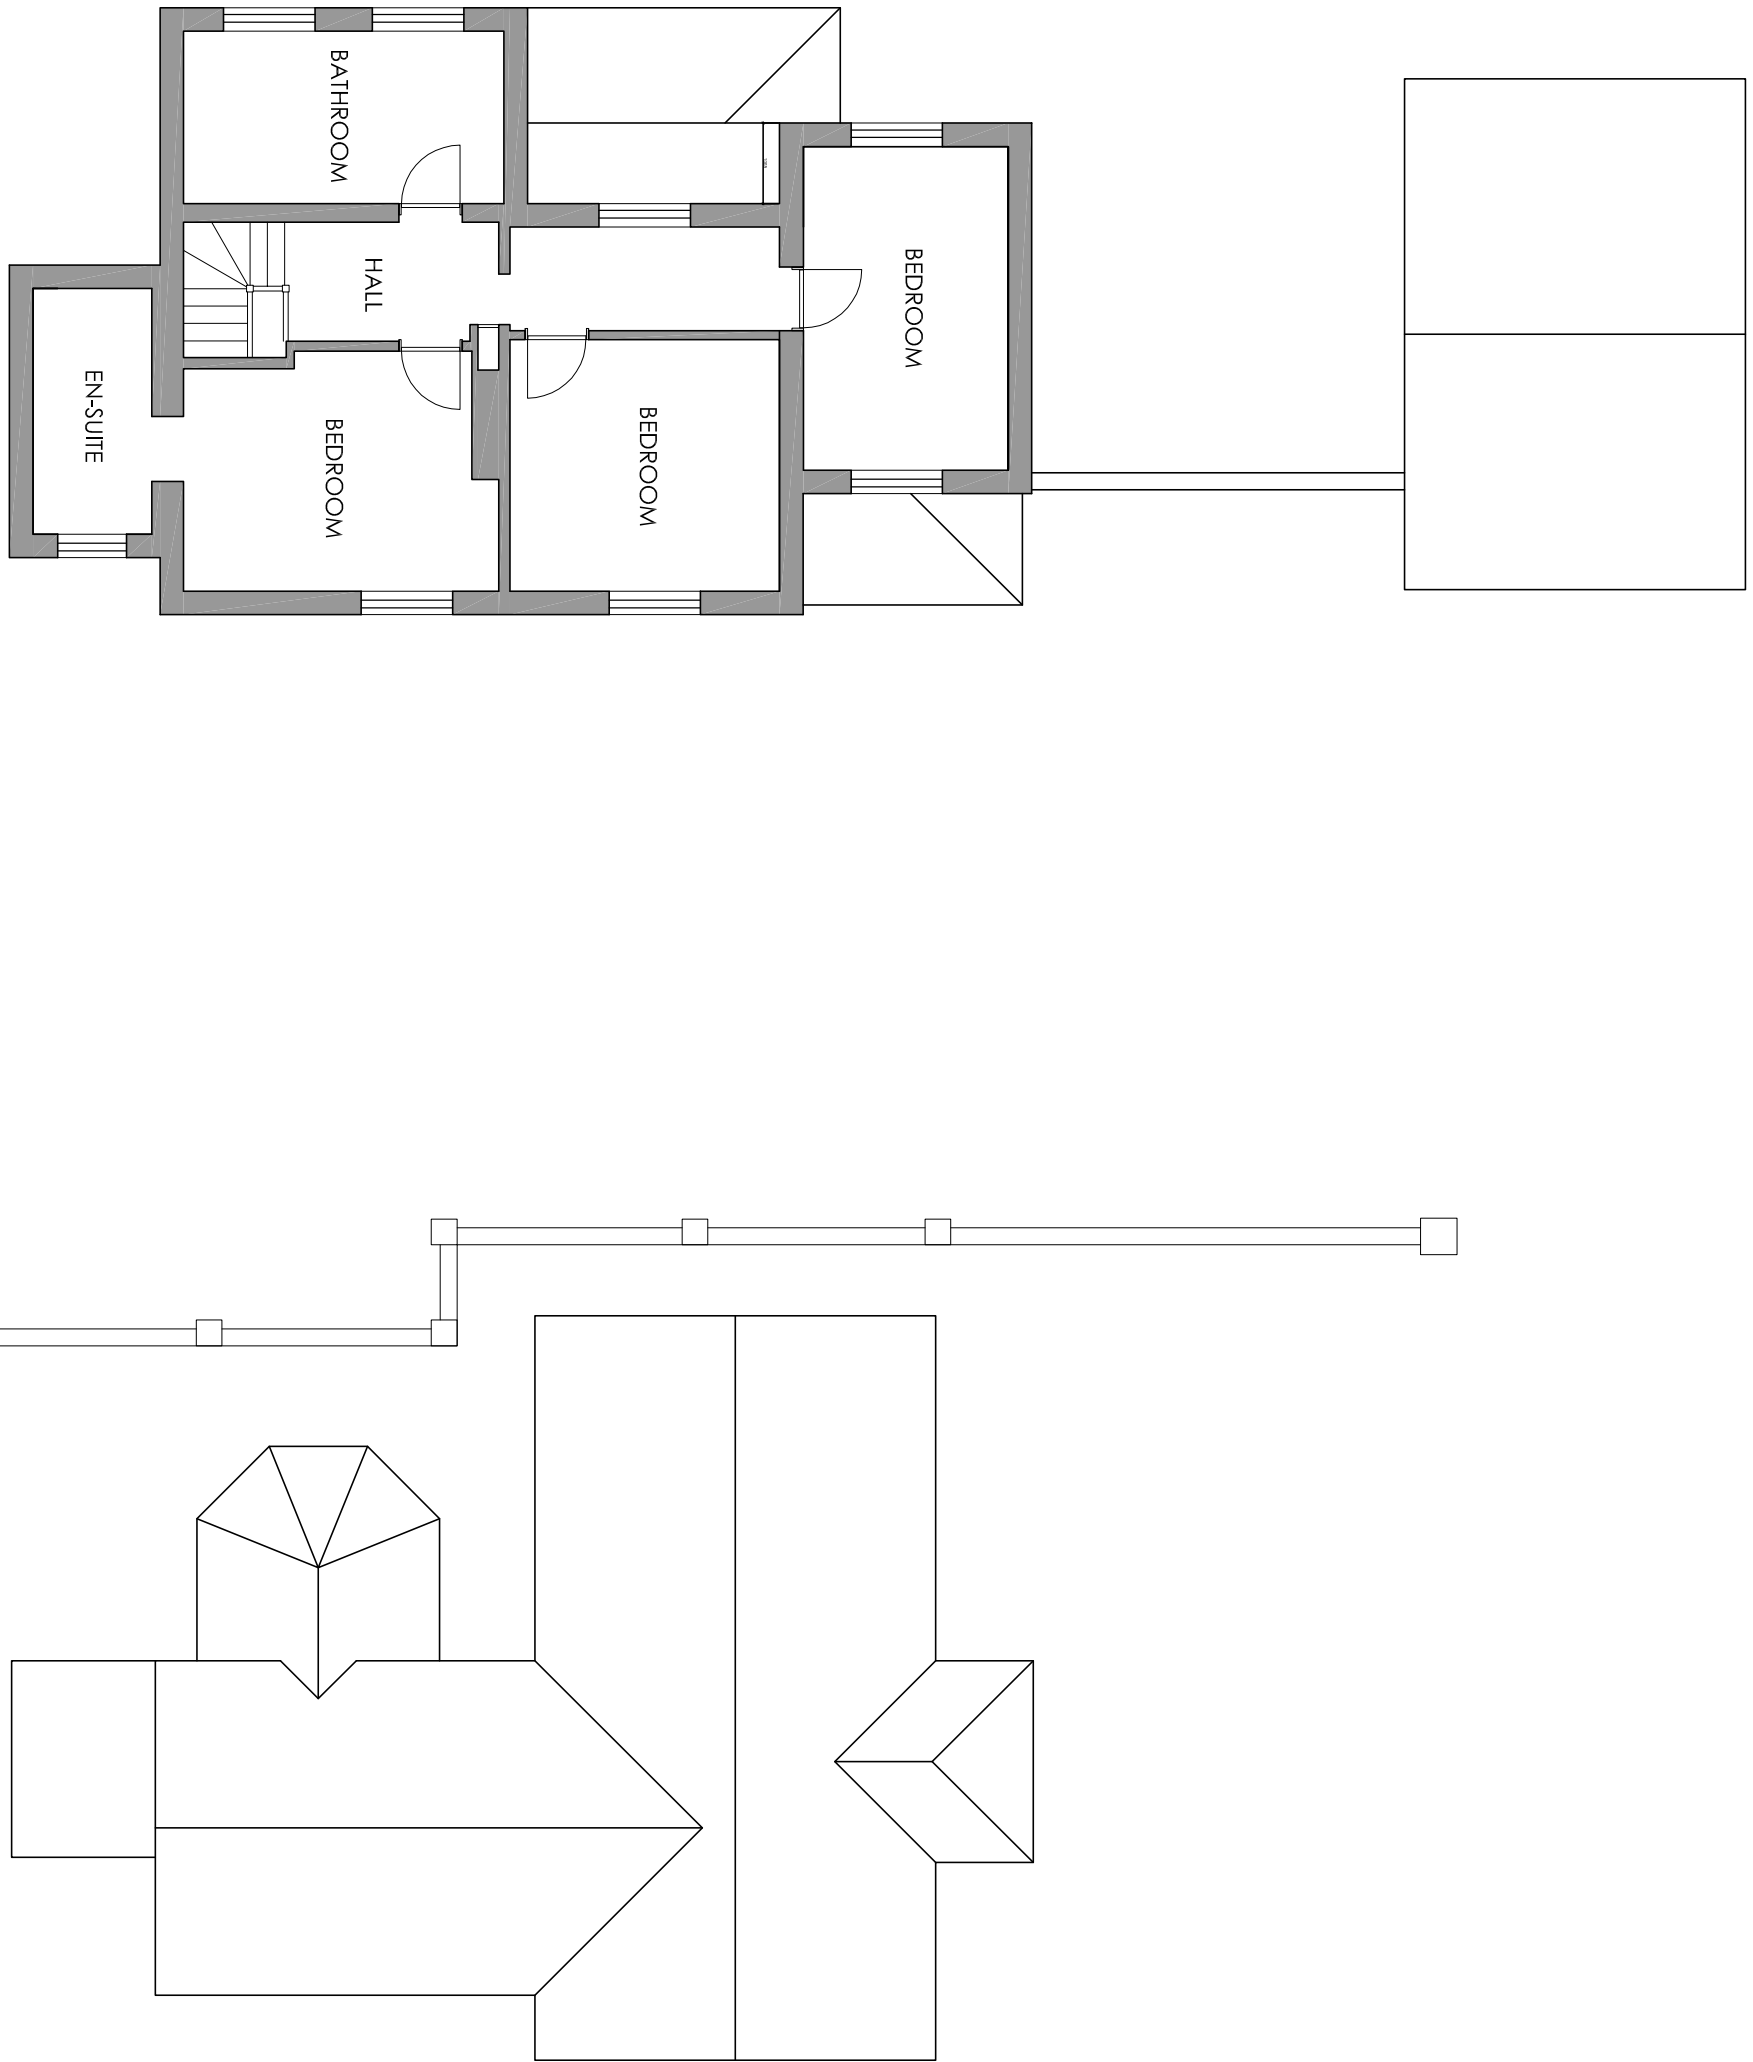

FIRST FLOOR AND ROOF PLANS

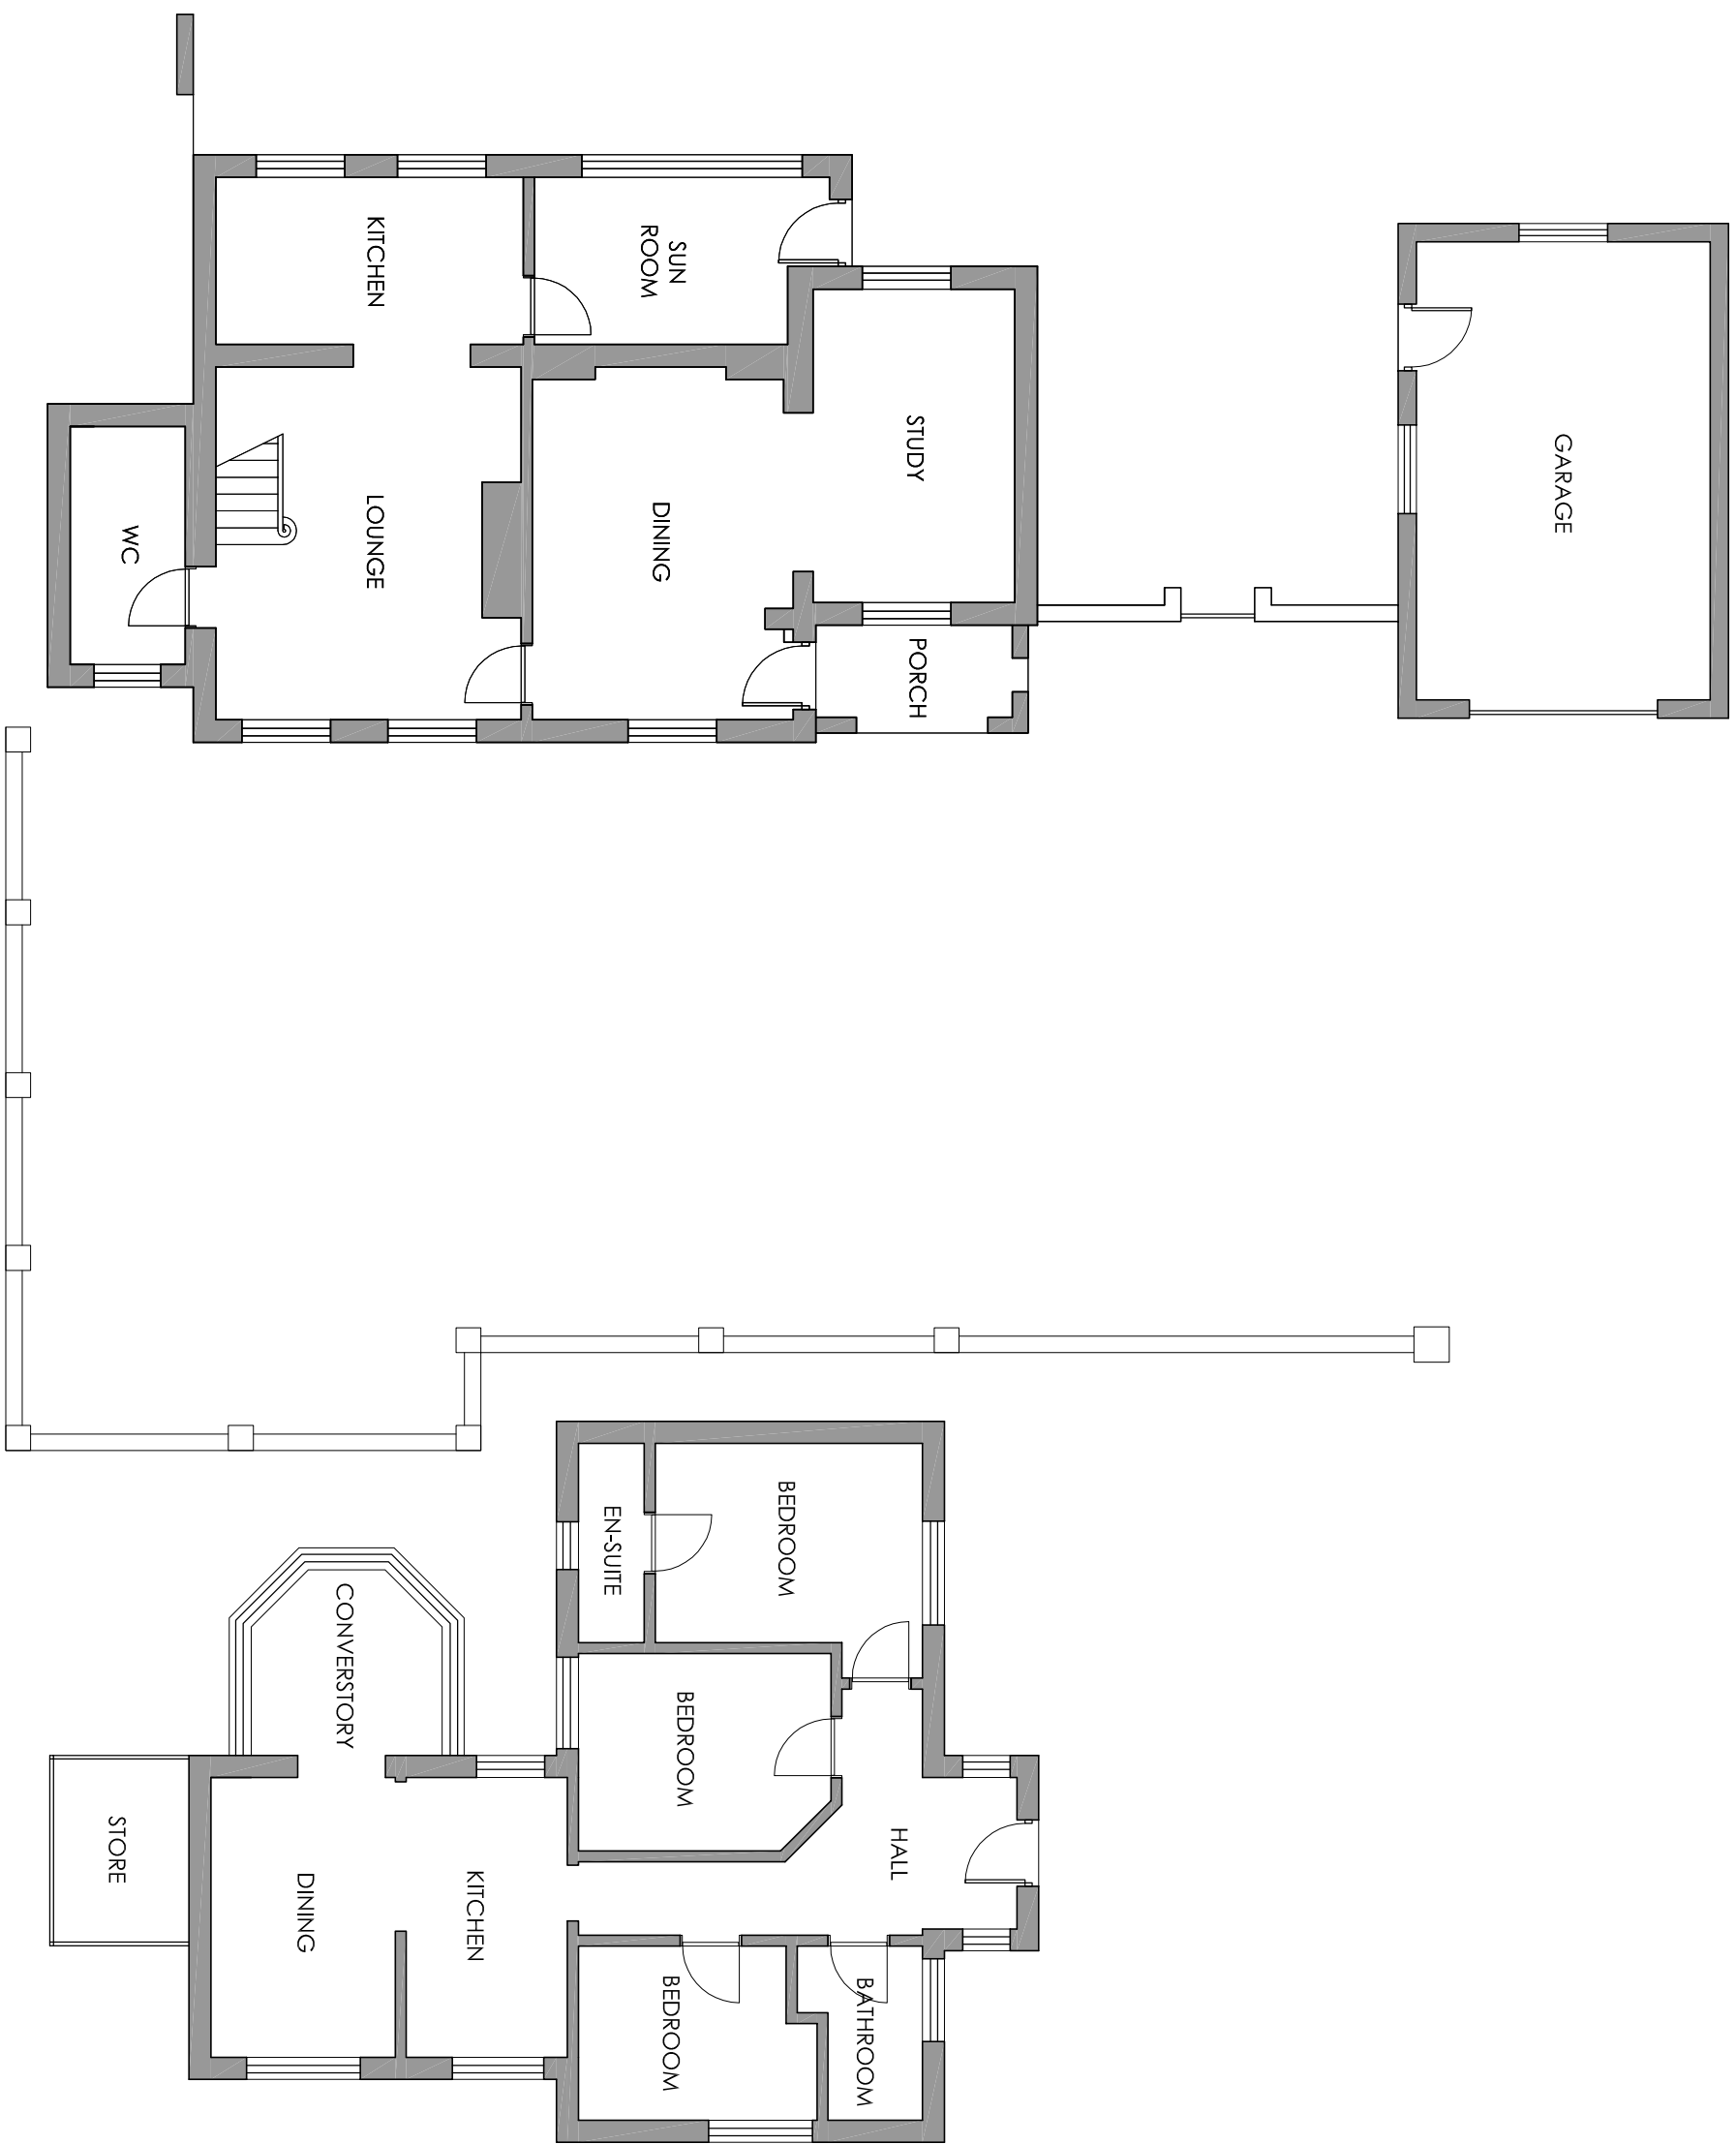

GROUND FLOOR PLAN
EXISTING FLOOR PLANS (1:100)

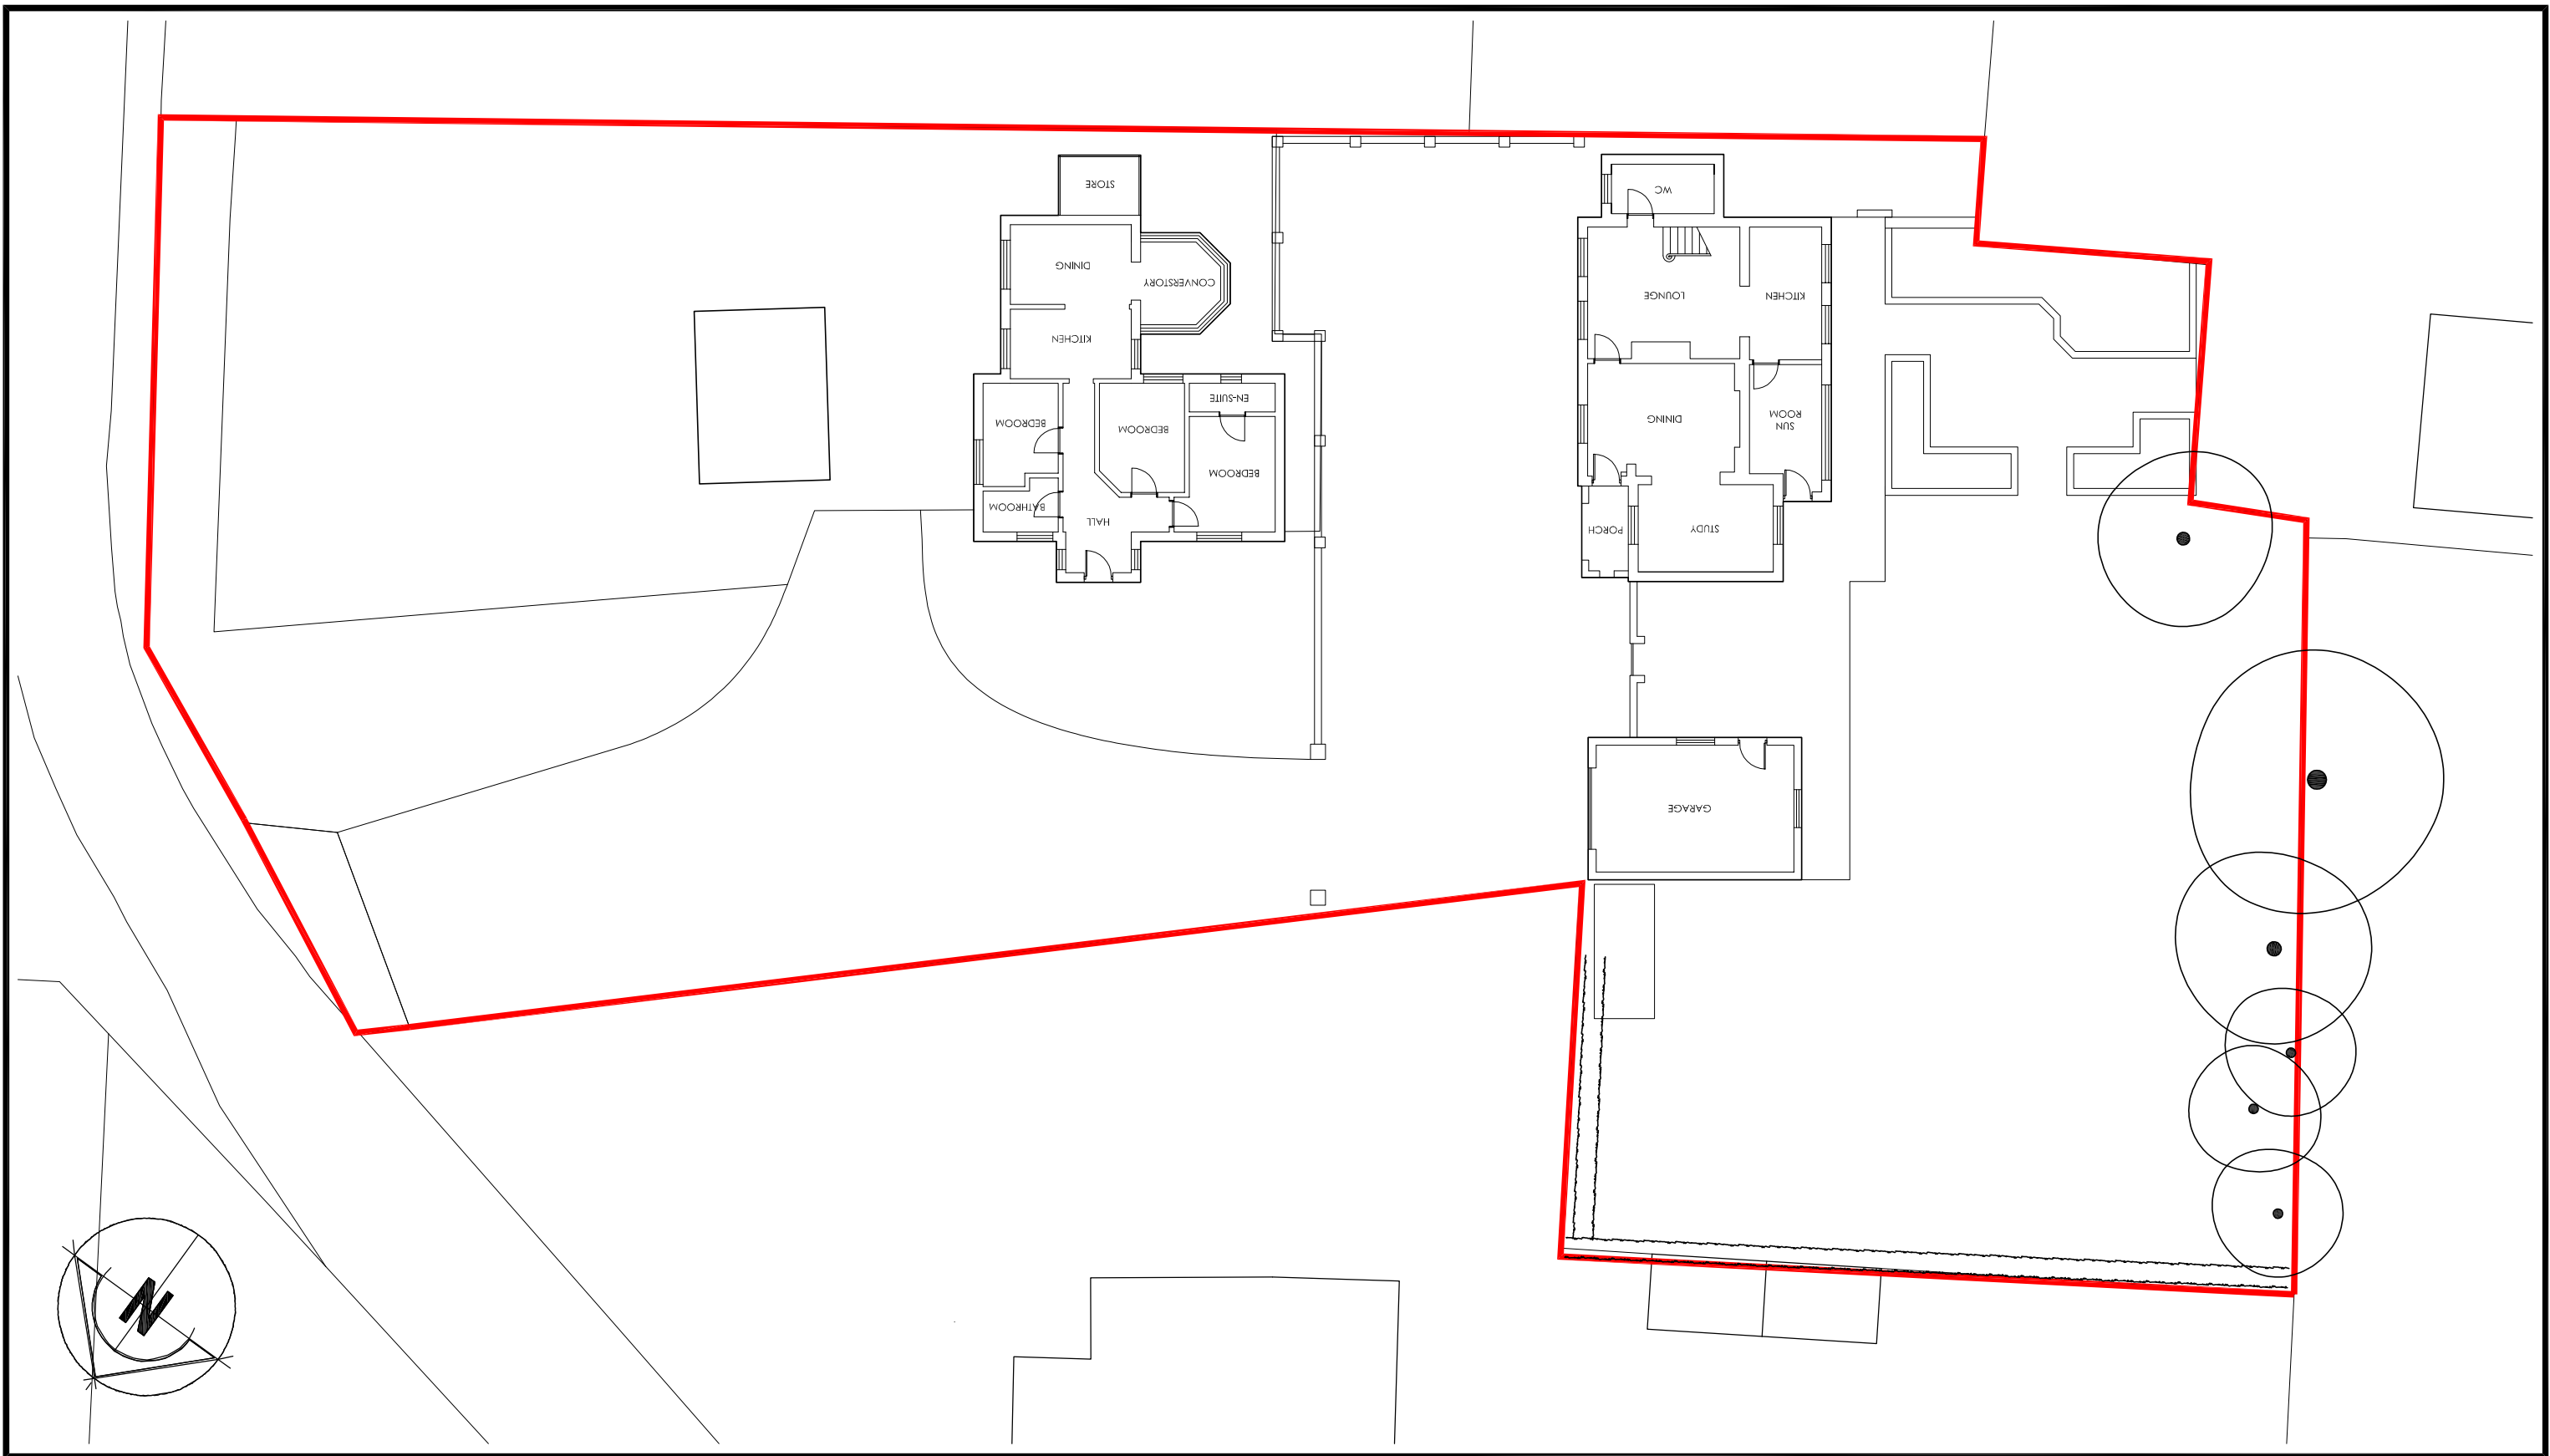

SITE/BLOCK PLAN (1:200)
(showing existing footprint)

1:50	mm	1:100	1:200
1:100	mm	1:200	1:500
1:200	mm	1:500	1:1000
1:500	mm	1:1000	1:2500
1:1000	mm	1:2500	1:5000

the design room
Architecture & Interiors

14 KINGSWAY / ALTRINCHAM, CHESHIRE WA14 1PJ
0161 660 9505
info@thedesignroom.co.uk

Weston House Cottage, North End Lane

Existing Floor Plans and Block Plan

NCL Planning

April 26 Valdes @ A1 25118-P101 A